


Ground Floor:
Proposed Kitchen/
Dining

Finished ceiling height 2910 as existing.


Flush ceiling finishes throughout, with mouldings continued to remain uninterrupted around the perimeter of the new space. Central chandelier fitted to

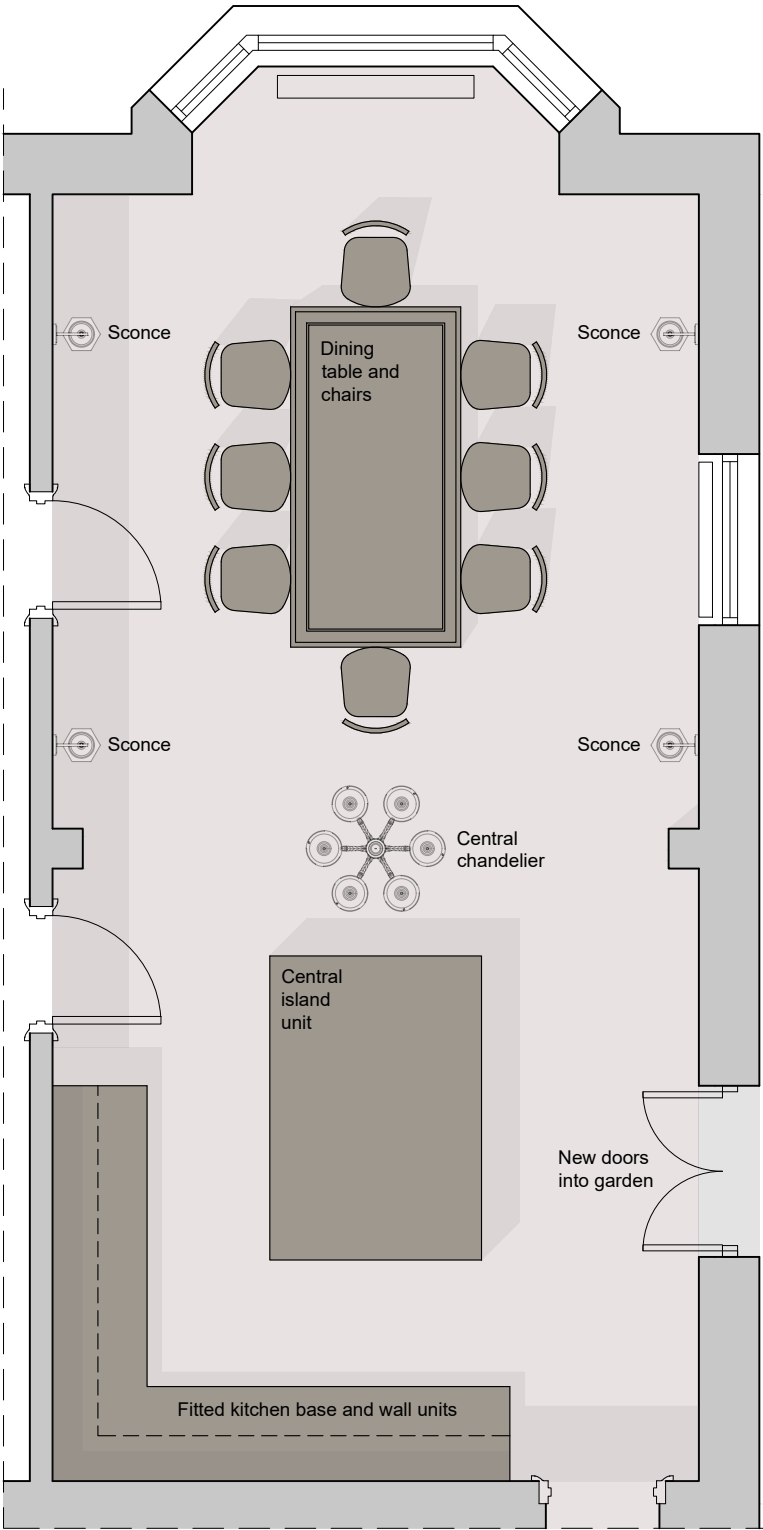

First Floor:
Proposed Master
Bedroom Suite

Finished ceiling height 3185 as existing.

Flush ceiling finishes between rooms, with mouldings continued to remain uninterrupted around the perimeter of the new space.

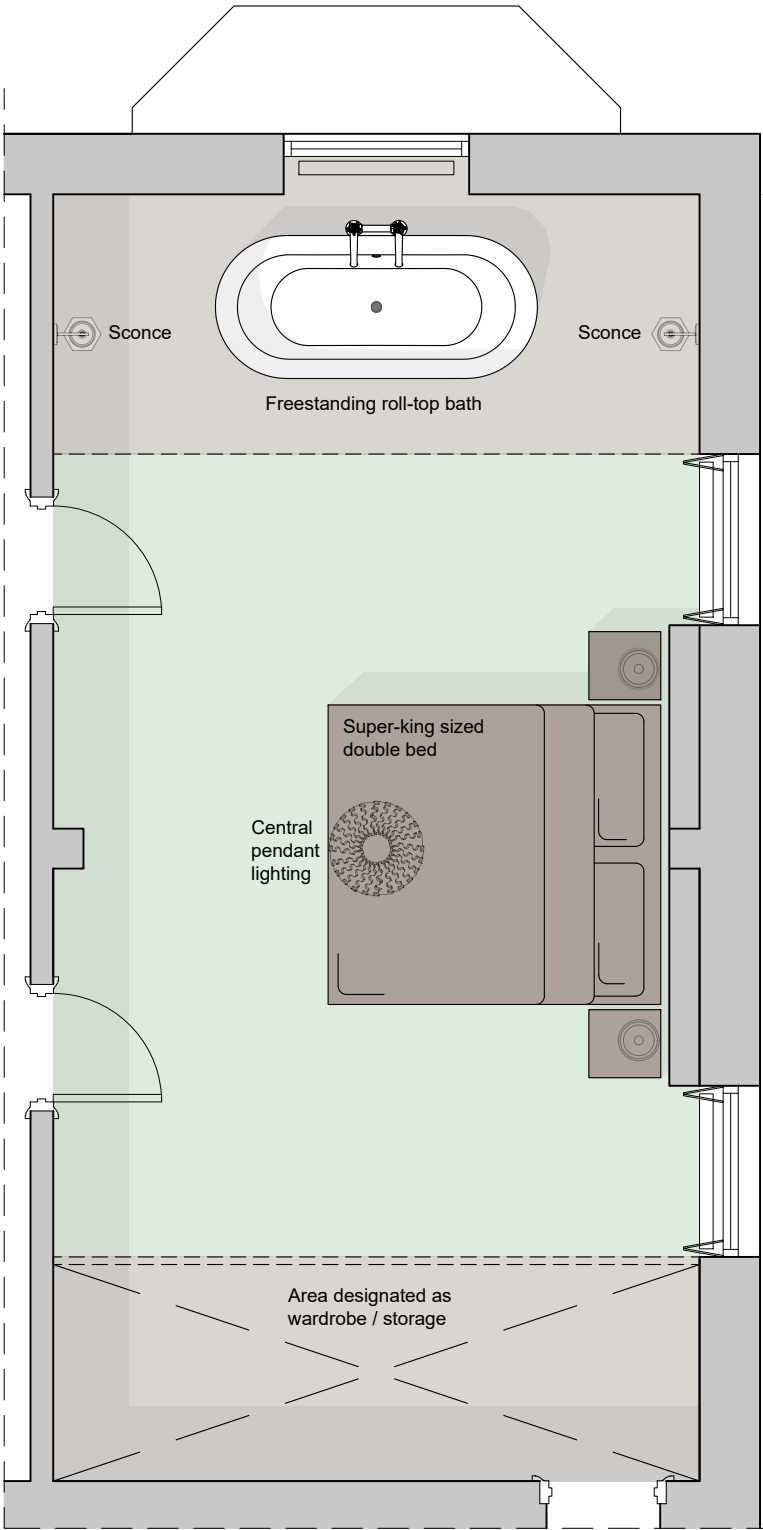

Notes:

This drawing is under the copyright ownership of Aracus Ltd and cannot be used or replicated without permission from the owner. Scaling off this drawing should only be done for planning purposes. No construction work should be done from scaled measurements. Hatches shown are indicative and for illustrative purposes. Setting out should be done from levels and dimensions provided. All dimensions and levels should be checked on site prior to installations, fabrications and/or construction.

P02	Updated to show proposal for finished room layouts	AF	21.06.23
P01	Issued for listed building consent	AF	10.03.23
Rev	Description	By	Date



Aracus Architectural
Aracus Ltd
Architectural Design
Technical Drawing
CDM Administration
Professional Drawing Outsourcing
22 Hardwick Street
Buxton
Derbyshire
SK17 6DH
Email: info@aracus.com
Tel: 0808 169 5556 / 01298 601400
Web: www.aracus.com

Client:	Mr M. Finch					
Project:	Cavendish House Broad Walk Buxton					
Drawing:	Floor Plans As Proposed					
Project	Author	Volume	Level	Type	Role	Drq.Number
23005 - XX - XX - XX - XX - X - 41001						
Status	S0 INITIAL STATUS					
Revision	P02 PRELIMINARY					
Scale	Drawn	Date				
1:50	AF	10.03.23				
Sheet	Checked	Aracus Job No.				
A3	-	23005				