


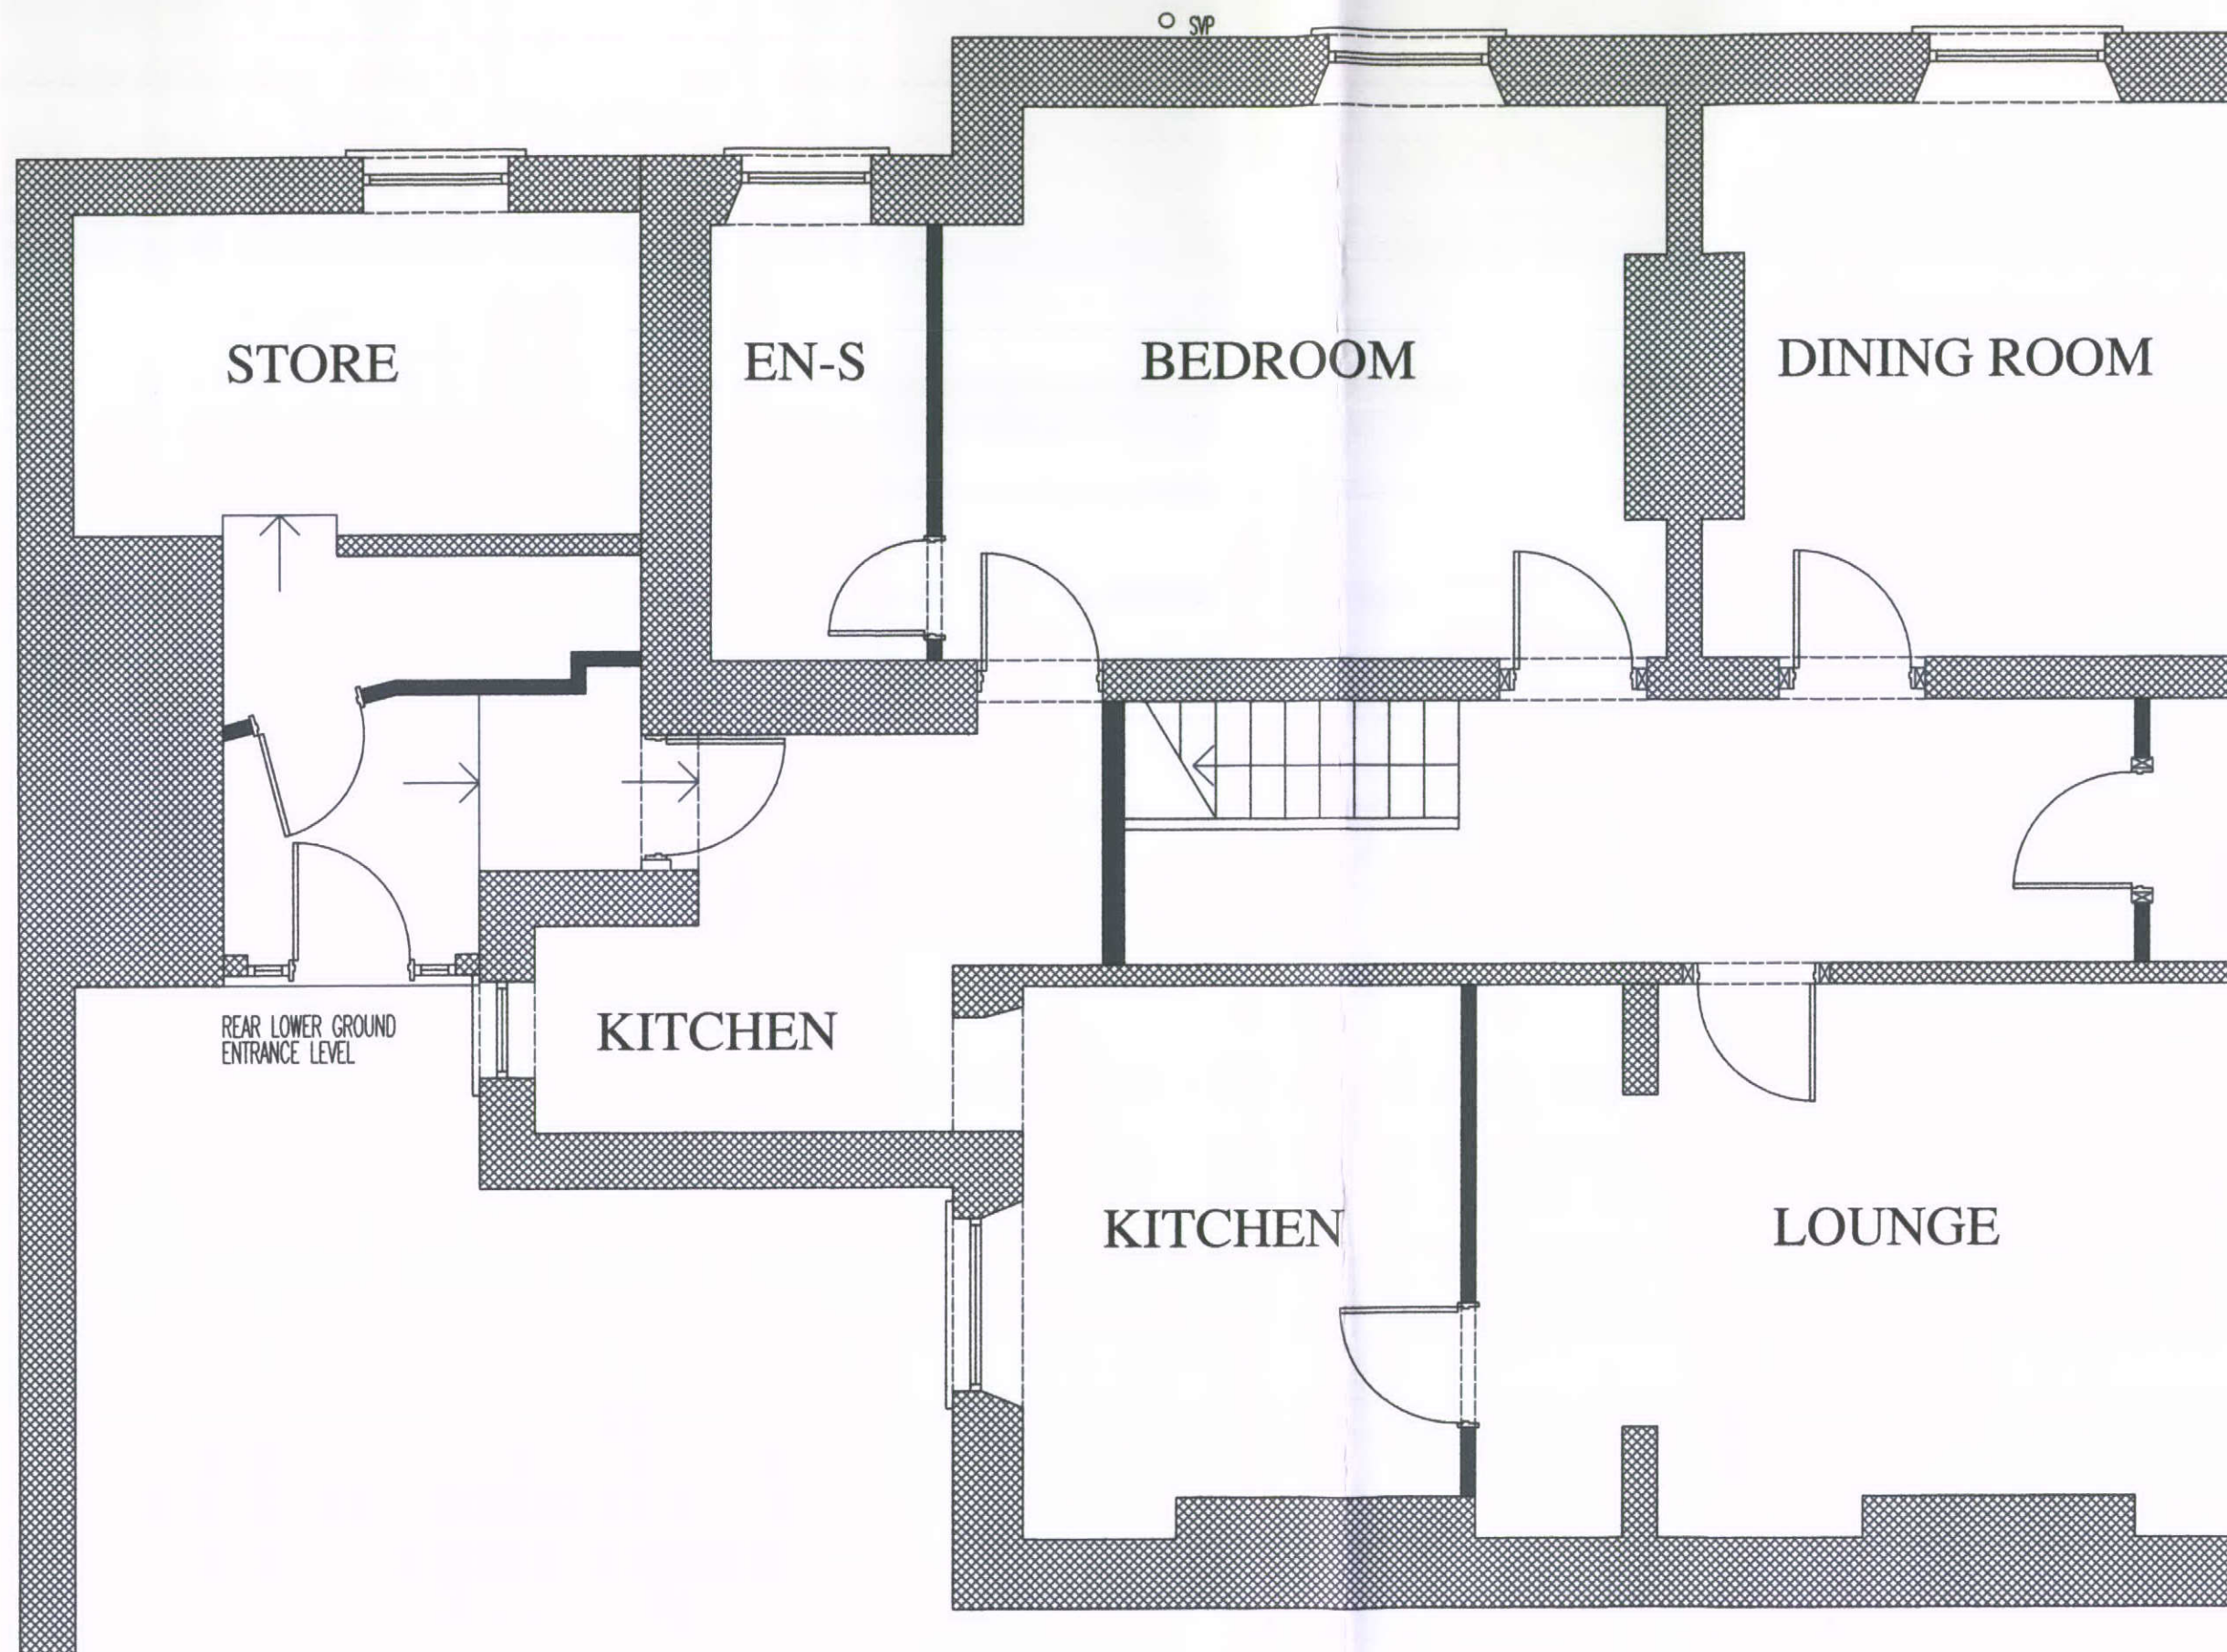

DWG: EXISTING

THE VICTORIAN GUEST HOUSE
BROADWALK, BUXTON

REVISIONS:

1:50

CHECKED:

DATE: APRIL '13

DRAWN:

THIS DRAWING AND THE BUILDING WORKS DEPICTED ARE THE COPYRIGHT OF AJS ARCHITECTURE
AND MAY NOT BE REPRODUCED OR AMENDED EXCEPT BY WRITTEN PERMISSION. NO LIABILITY WILL BE ACCEPTED
FOR AMENDMENTS MADE BY OTHER PERSONS. - DO NOT SCALE OFF DRAWING, CONTAIN ALL DIMS ON SITE

A.J.S. ARCHITECTURE

32 carr road.
buxton.
derbyshire.
sk17 6wf.

h: 01298 26062
m: 07794 400237



GROUND FLOOR AS EXISTING 1:50

THE VICTORIAN GUEST HOUSE

SURVEY 01

SURVEY DRAWING