


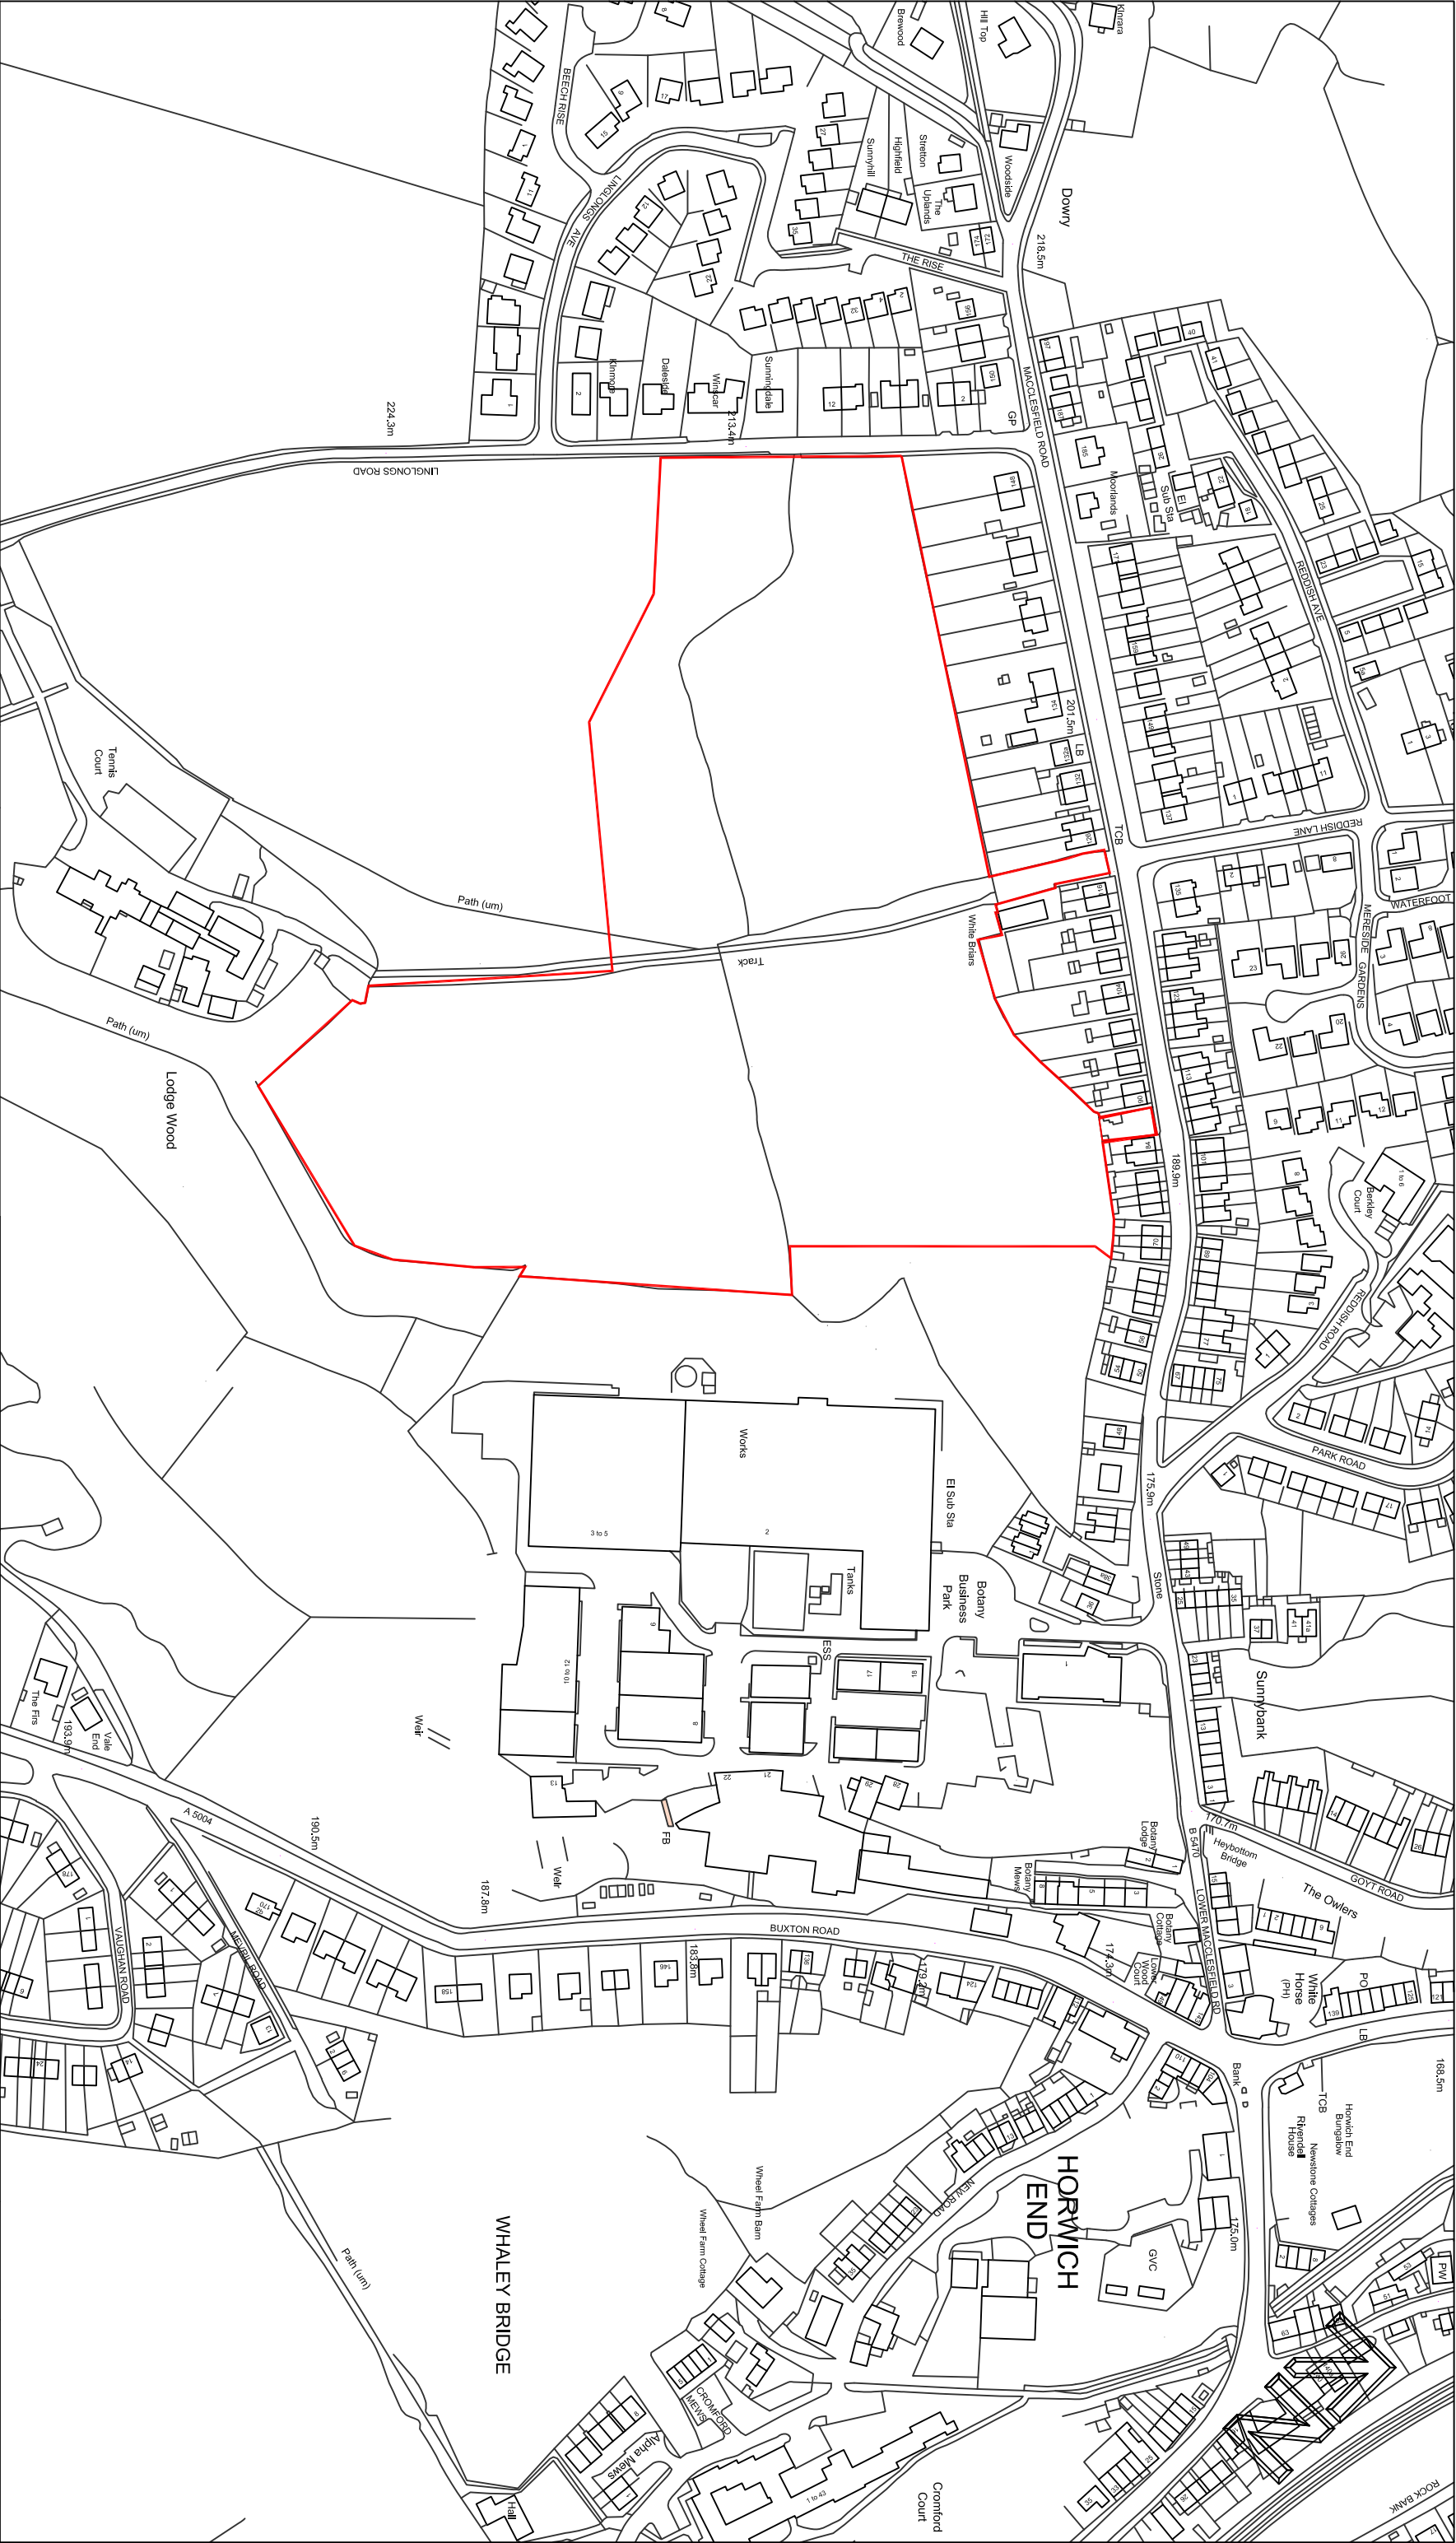

 GLADMAN Gladman House, Alexandra Way Congleton Business Park Congleton, Cheshire CW12 1LB Tel: 01260 288800 Fax: 01260 288801 www.gladman.co.uk							
B		26/11/13		TM		Boundary Amended	
A		12/09/13		JG		Boundary Amended	
Rev		Date		By		Revision notes	
Status				Title			
STATUS				Location Plan			
				Project			
				Linglongs Road Whaley Bridge			
				Drawn by TM			
				10:09:13			
				Scale(s)			
				1:2500@A3			
				Drawing No			
				2013-030-100-01 Rev B			