


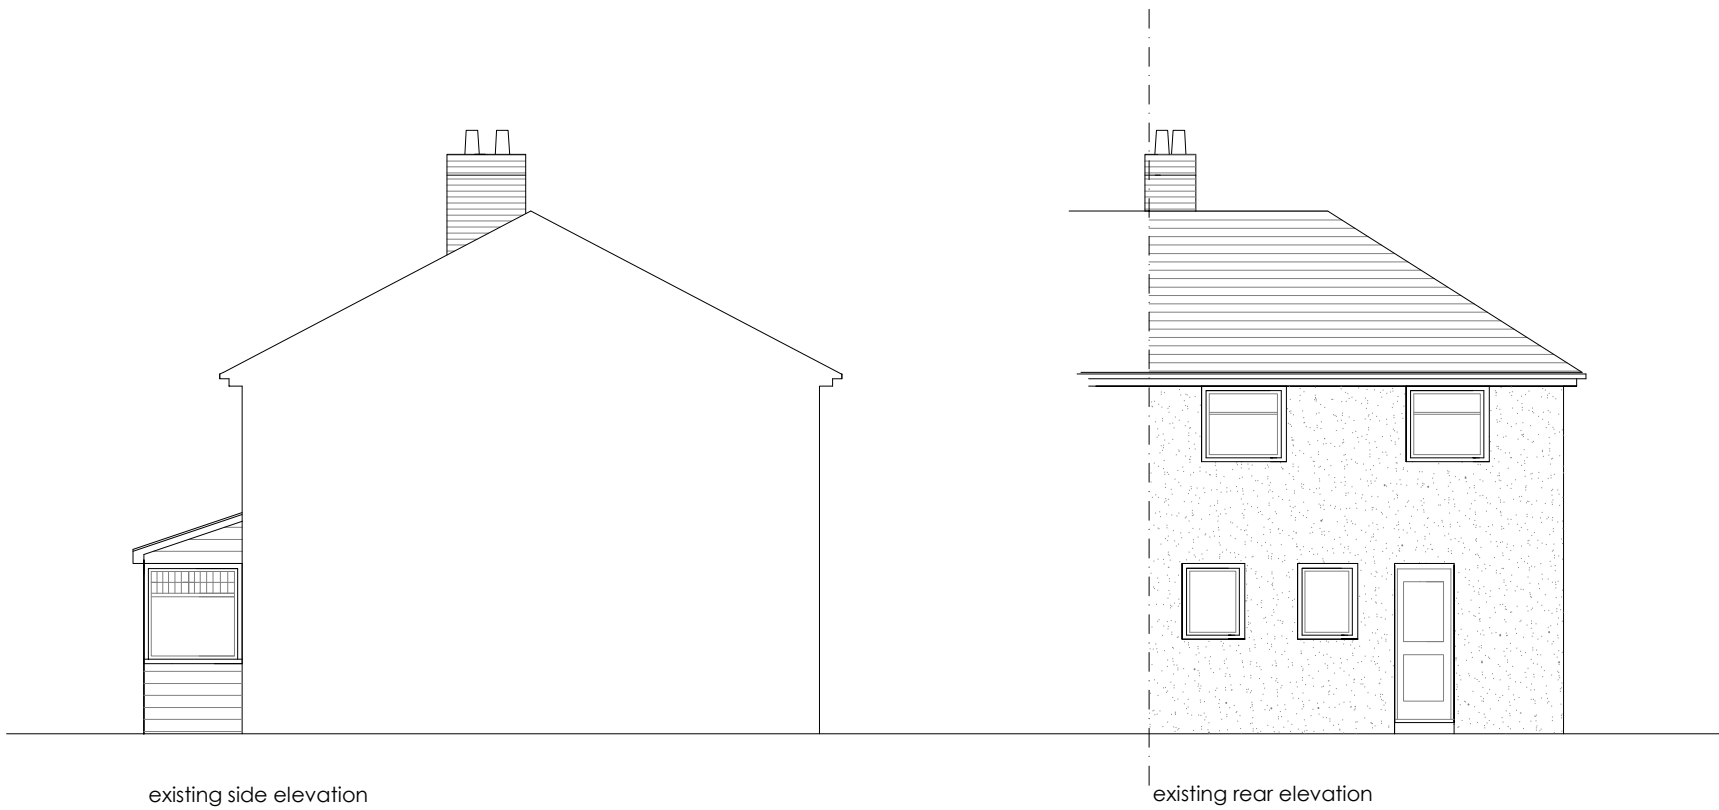

REVISIONS				
DRAWN	FW	SCALE	1:100@A3	AREA
DATE	June 23			SQ.M. SQ.FT.
PROJECT	Two storey side, single storey rear extension and garage at 9 Meadow Avenue, Peak Dale			
CLIENT	Mr. C. Alsop & Ms. S. Taylor			
TITLE	Existing elevations			
Wylie Architecture Residential Architecture Design and Planning 07875551825 www.wyliearchitecture.co.uk				
DRAWING NUMBER	03.02			REV -