
All discrepancies to be clarified with project Architect. If in doubt ask.

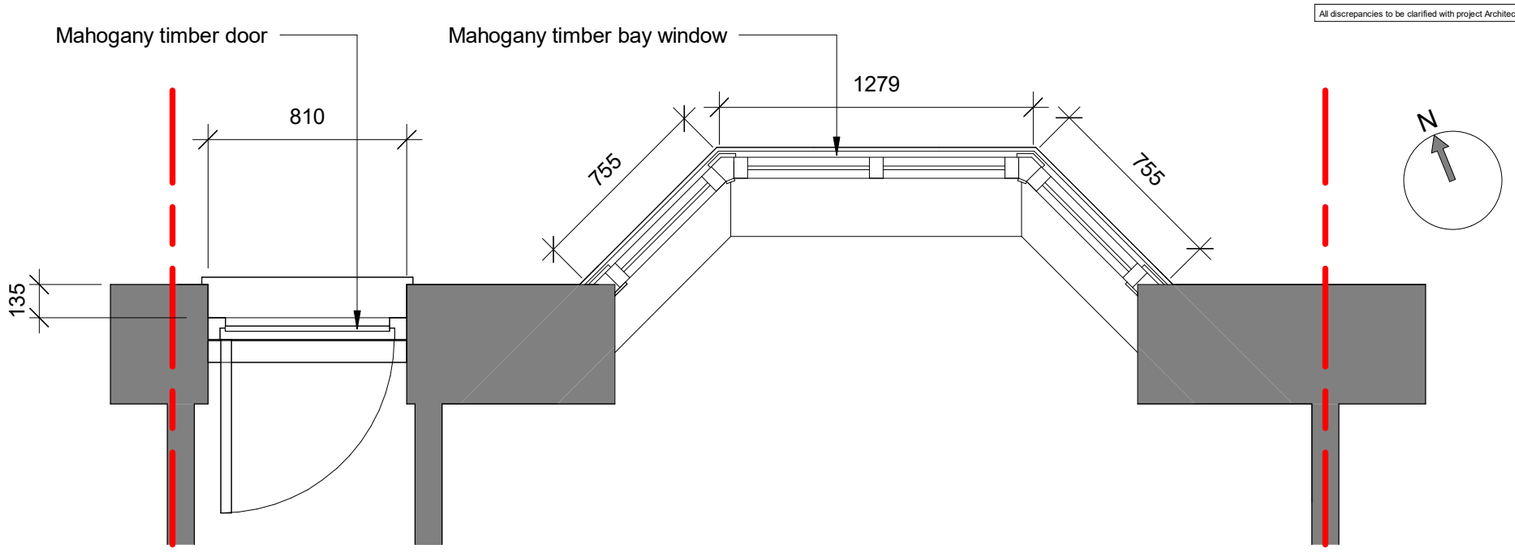

2 **Existing Ground Floor Plan**


Scale: 1 : 25



1 **Existing Front Elevation**

Scale: 1 : 50

1 : 50 0 1 2 4m

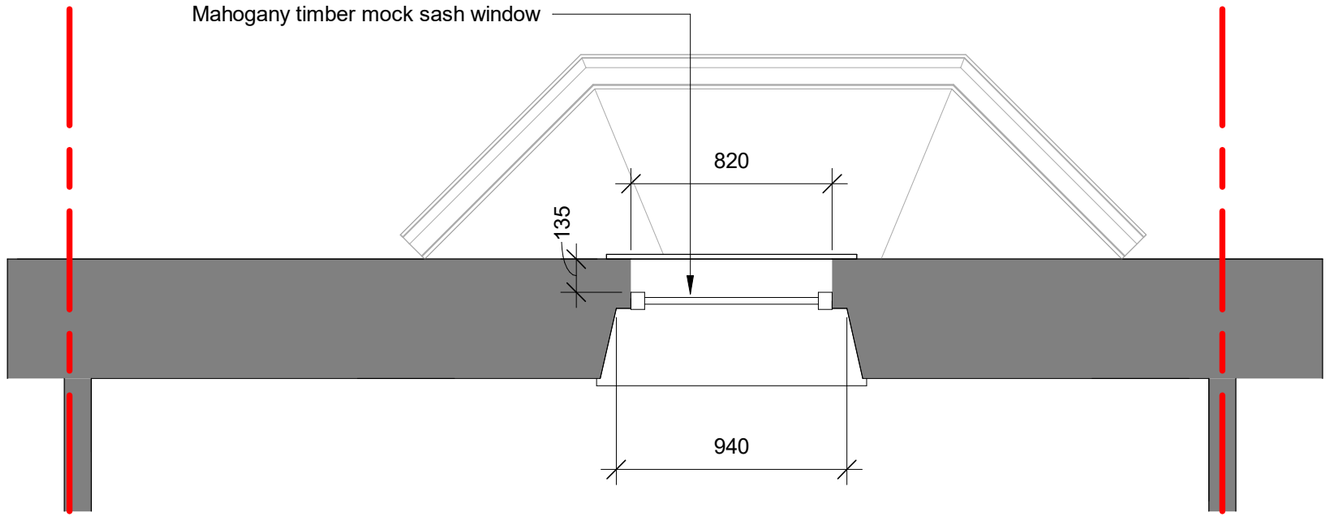

3 **Existing First Floor Plan**

Scale: 1 : 25

1 : 25 0 1 2m

Rev	Date	Description	By	Chk'd
A	19/06/2023	Added scale bars to drawings	AH	HB

hampton booth

Client
David Cumberlidge

Project
Replacement Door & windows
11 St. James Street
Buxton
Derbyshire
SK17 6HR

Drawing Title
Existing Elevations & Plans

Scale	Sheet Size	Date
As indicated	A3	17/05/2023

Revision
A