Battery Unit Elevations (Scale: 1:50@A4)

Front Elevation

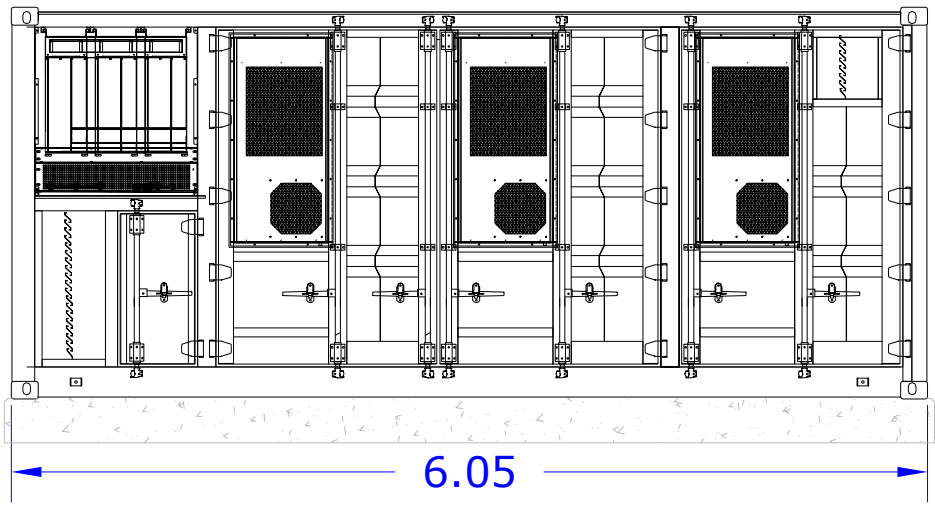

Left Elevation

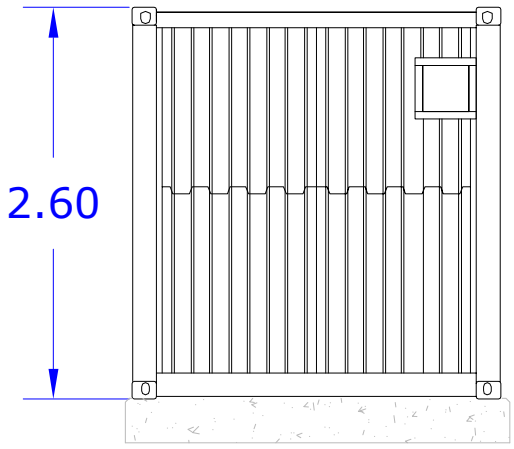

Back Elevation

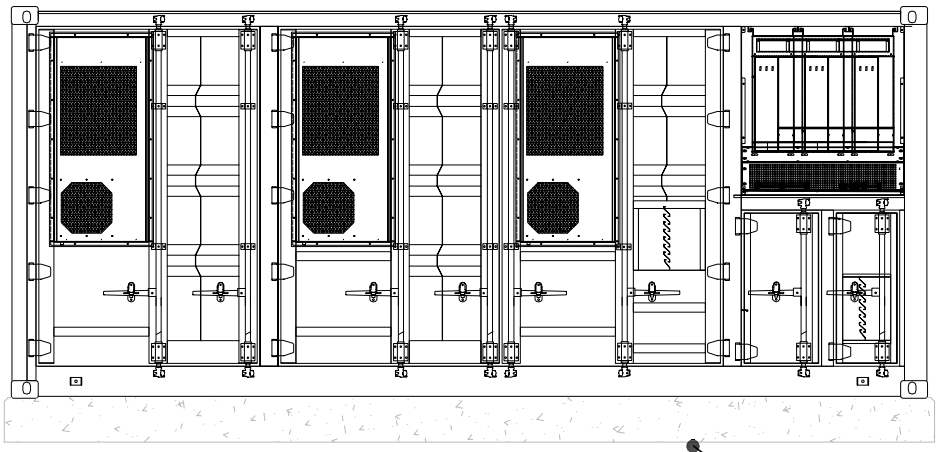

Right Elevation

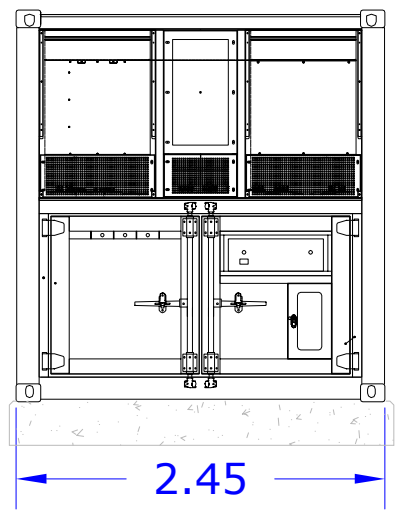

Plan View

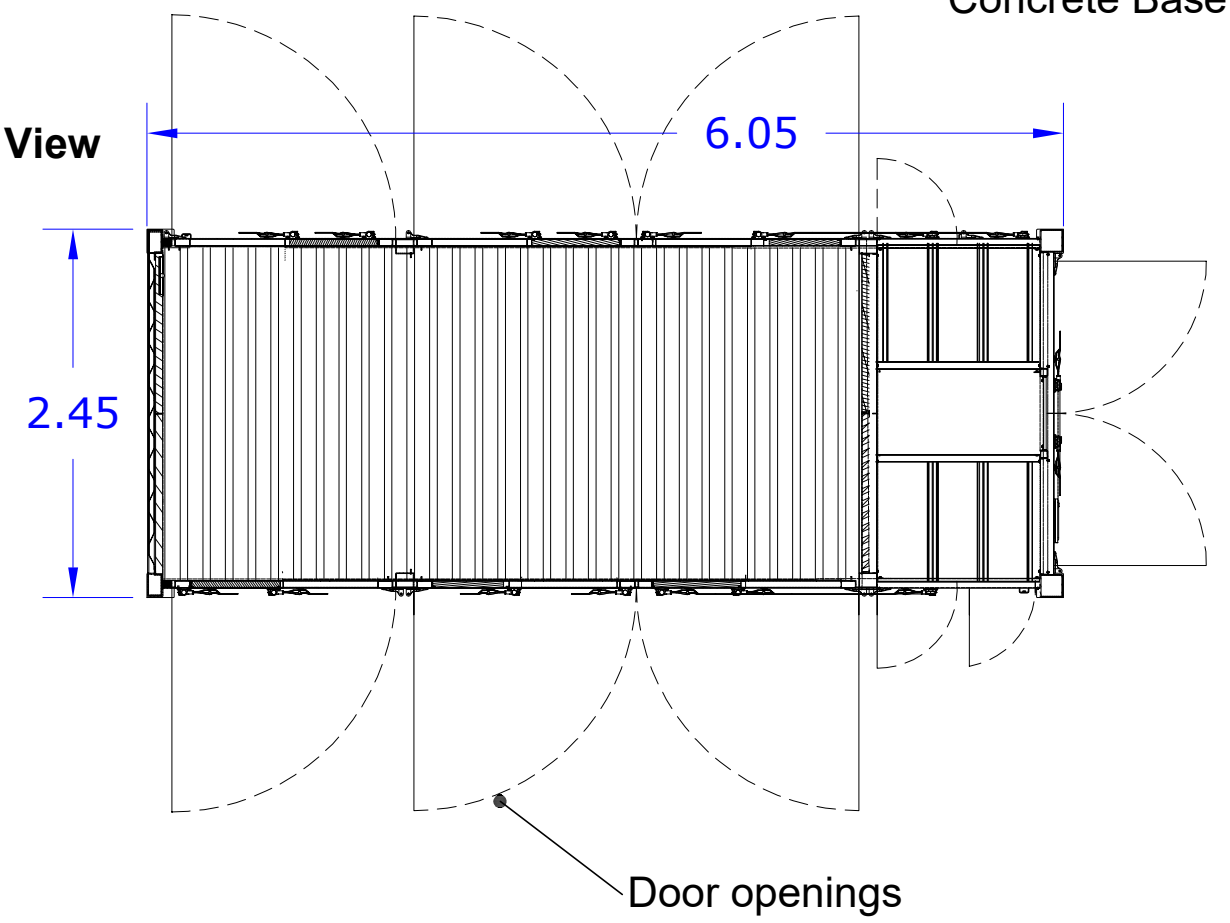

Notes:
All dimensions in meters

MERCIA POWER RESPONSE
MERCIA POWER RESPONSE Ltd
Strelley Hall
Main Street
Strelley
Nottingham
Nottinghamshire
NG8 6PE

TITLE: Battery Energy Storage Unit - Layout and Elevations Plan		
DATE:	24/05/2023	DRAWING NO. MPR-CUB1-002
DRAWN BY:	P.FORD	
SCALE	1:50 @A3	Rev:

LV Feed Kiosk Elevations (Scale: 1:50@A4)

Left/Right Elevation

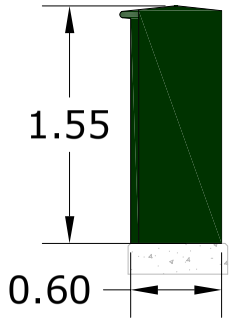

Rear Elevation

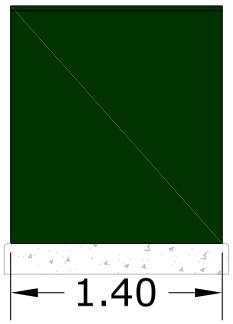

Front Elevation

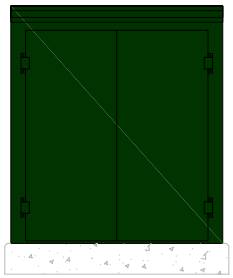

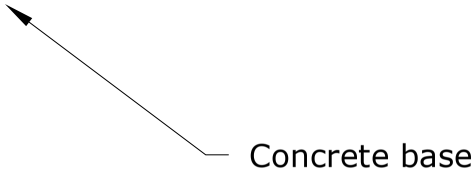

Notes:
- All dimensions in meters

MERCIA POWER RESPONSE

MERCIA POWER RESPONSE Ltd
Strelley Hall
Main Street
Strelley
Nottingham
Nottinghamshire
NG8 6PE

TITLE: LV Kiosk - Layout and Elevations		
DATE:	06/06/2023	DRAWING NO. MPR-CUB1-003
DRAWN BY:	P.FORD	
SCALE	1:50 @A4	Rev: V1

Transformer Elevations (Scale: 1:50@A4)

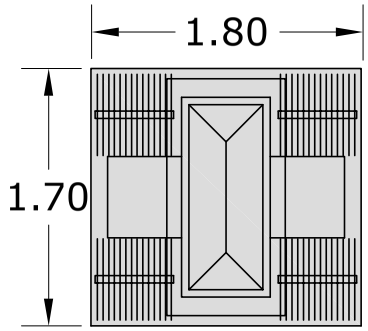

Plan

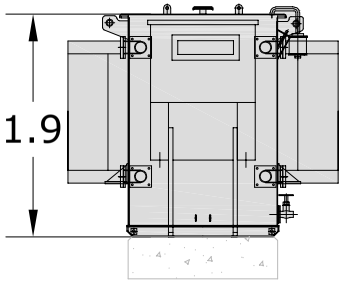

Left Elevation

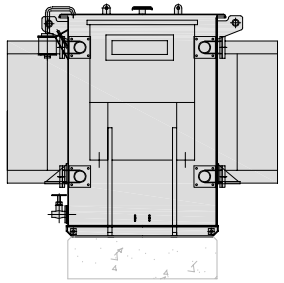

Right Elevation

Concrete base

Notes:

- All dimensions in meters

MERCIA POWER RESPONSE Ltd
Strelley Hall
Main Street
Strelley
Nottingham
Nottinghamshire
NG8 6PE

TITLE: Transformer Layout and Elevations		
DATE:	24/05/2023	DRAWING NO. MPR-CUB-004
DRAWN BY:	P.FORD	
SCALE	1:50 @A4	Rev:

DNO HV Kiosk Elevations (Scale: 1:50@A4)

Front Elevation

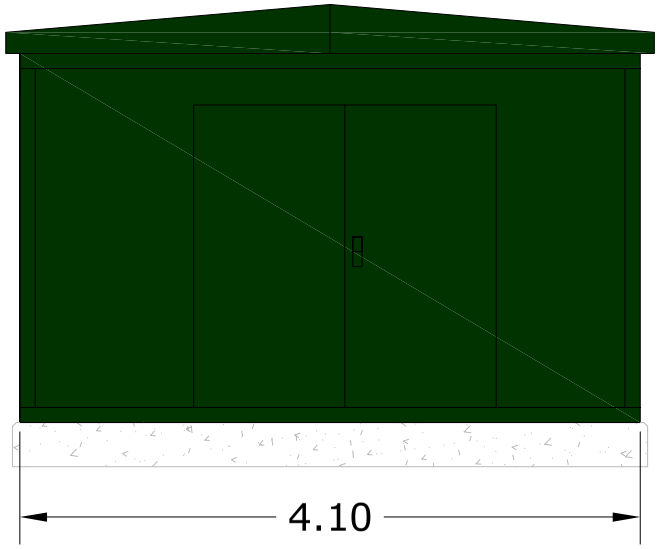

Plan

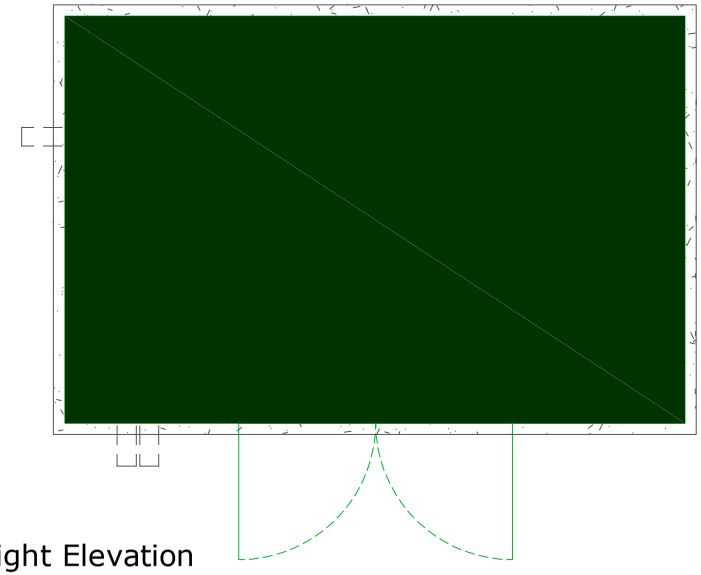

Rear Elevation

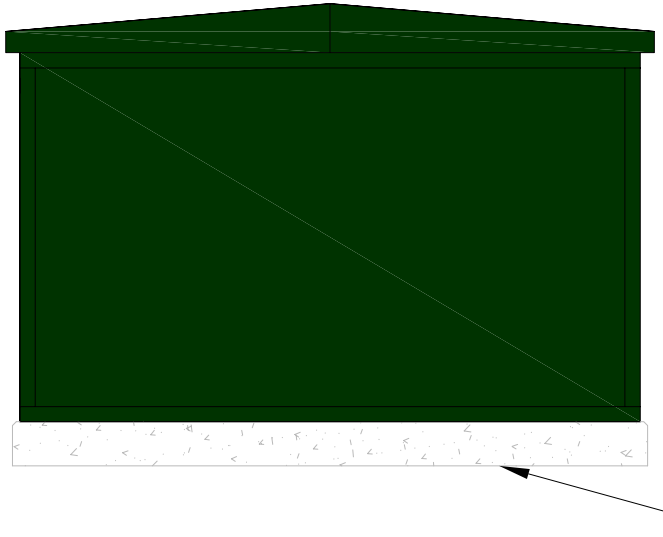

Left/Right Elevation

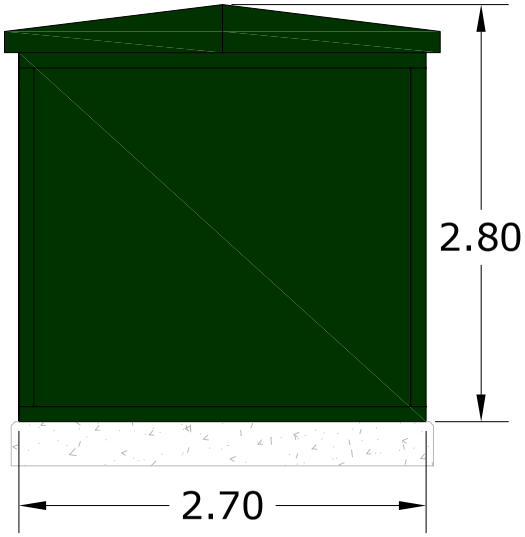

Notes:

- All dimensions in meters

MERCIA POWER RESPONSE

MERCIA POWER RESPONSE Ltd
Strelley Hall
Main Street
Strelley
Nottingham
Nottinghamshire
NG8 6PE

TITLE: DNO HV kiosk - Layout and Elevations		
DATE:	24/05/2023	DRAWING NO. MPR-CUB-005
DRAWN BY:	P.FORD	
SCALE	1:50 @A4	Rev:

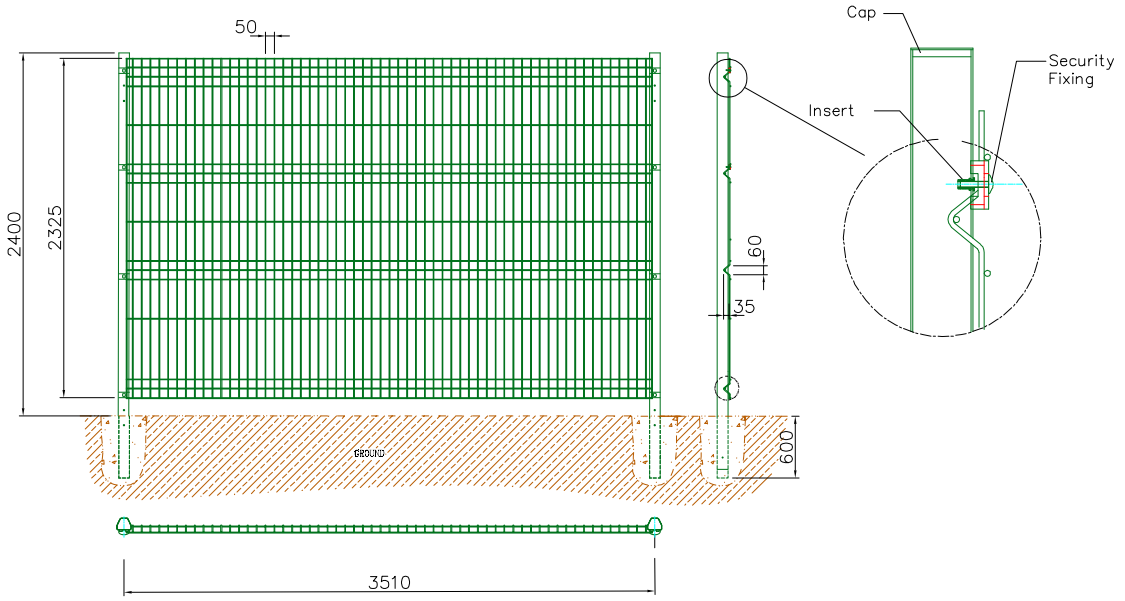

2.4M HIGH MESH PANEL FENCING

Details:

- All dimensions are in mm
- Finish to be powder coated
- BS14C39 – Dark Green

MERCIA POWER RESPONSE

MERCIA POWER RESPONSE Ltd
Strelley Hall
Main Street
Strelley
Nottingham
Nottinghamshire
NG8 6PE

TITLE: Mesh Fencing Detail		
DATE:	24/05/2023	DRAWING NO. MPR-CUB-006
DRAWN BY:	P.FORD	
SCALE	1.50 @A4	Rev: