
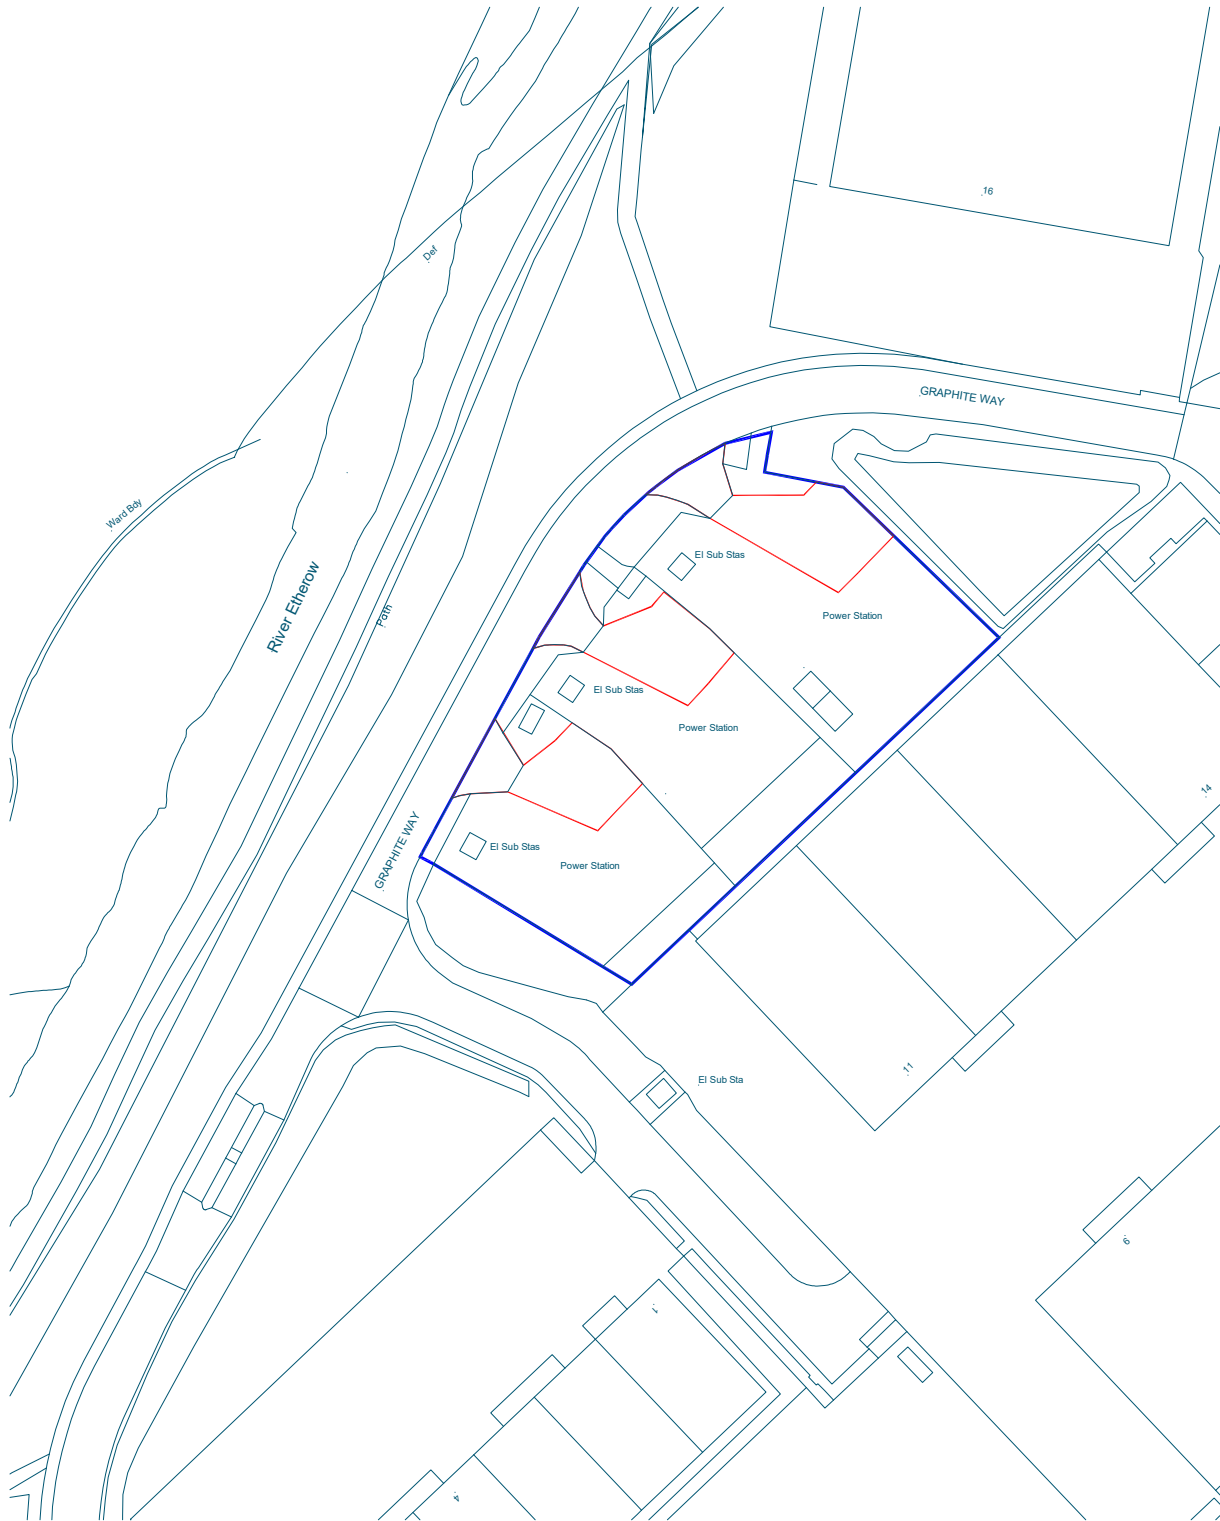


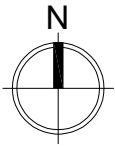

Crown Copyright and database rights 2023 OS Licence no. AC0000849896

 Site Boundary  Land within Applicant's Control	 MERCIA POWER RESPONSE	<u>MERCIA POWER RESPONSE Ltd</u> Strelley Hall Main Street Strelley Nottingham Nottinghamshire NG8 6PE	TITLE: Battery Energy Storage Units - Location Plan		
			DATE:	07/06/2023	DRAWING NO. MPR-HADB1-002
			DRAWN BY:	P.FORD	
			SCALE	1:1250 @A3	Rev: