


location plan

1:1250 @ A3

application boundary delineated in red line
ownership boundary indicated in blue line

Application site area - **0.1109ha**

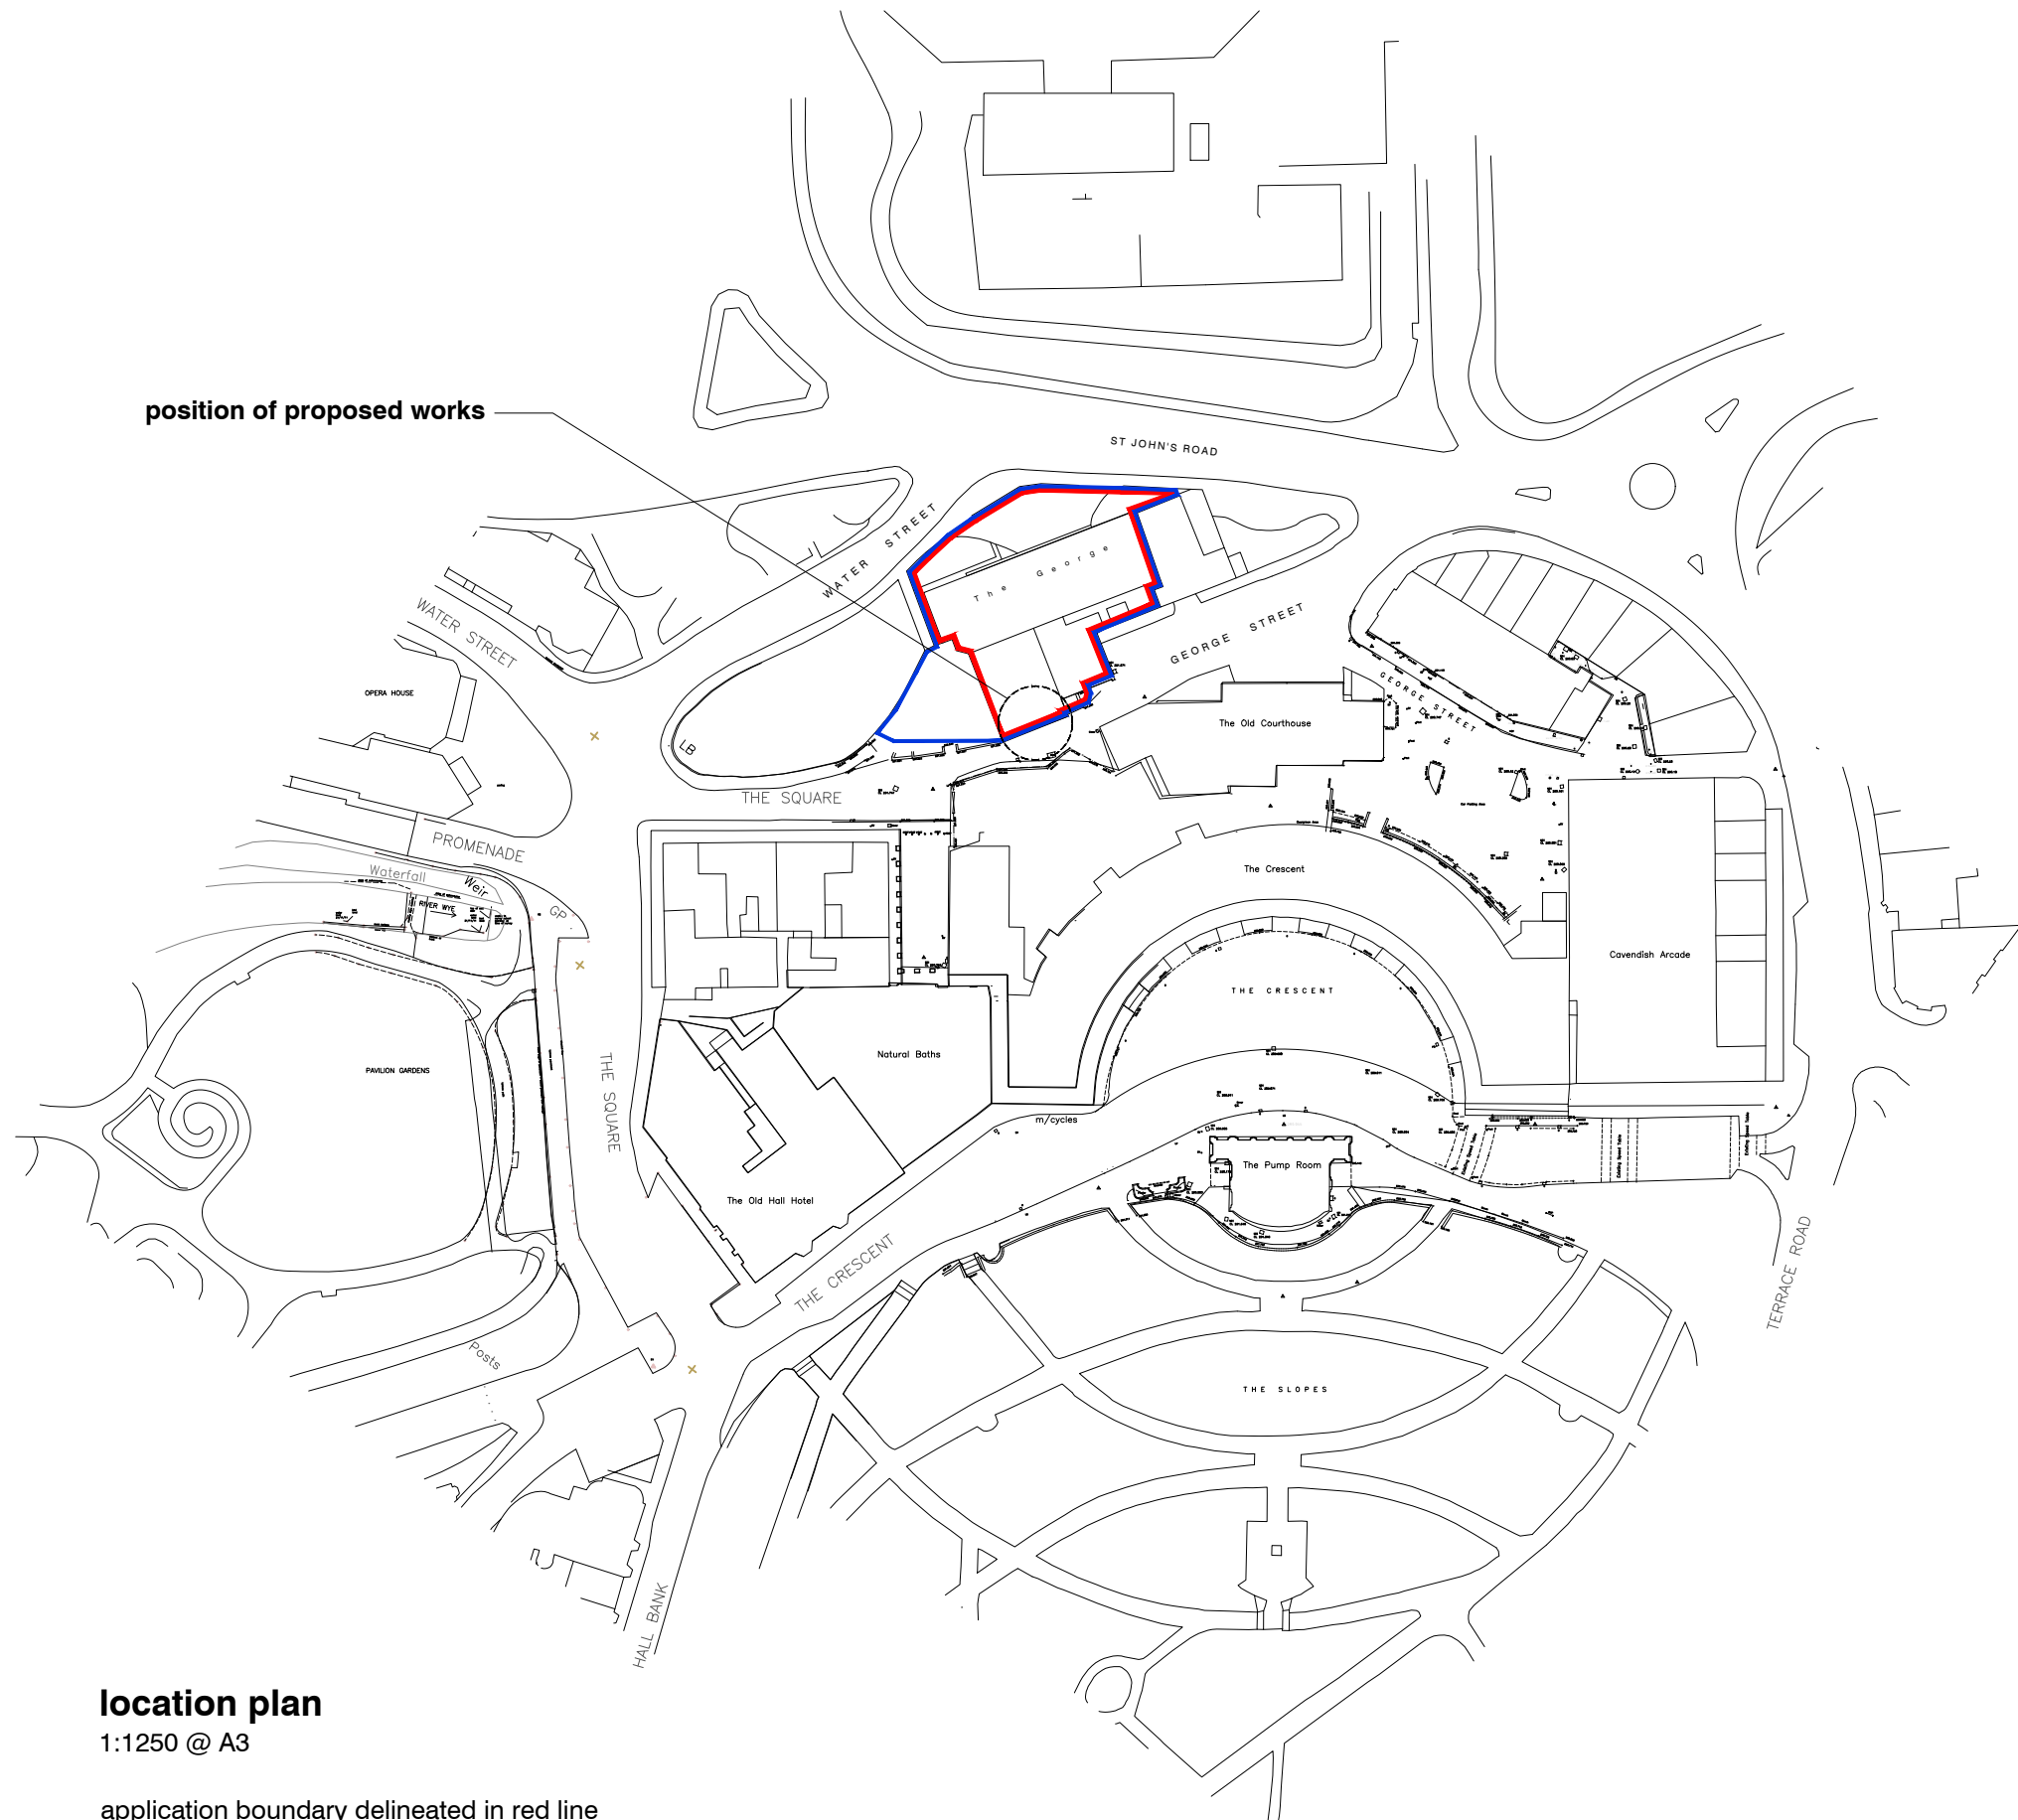

hammonddesign

London + Glasgow
telephone 07938 531868
mail@hammondsg.co.uk

client	George Mansions Buxton Limited		
project	George Mansions, St John's Road Buxton SK17 6XW.		
drawing	Location Plan	original size	A3
scale	1:1250	drawn	sh
date	June 2023	checked	
status	planning	passed	

job no.	drawing no.	revision
HD059(W)	(PL)01	