



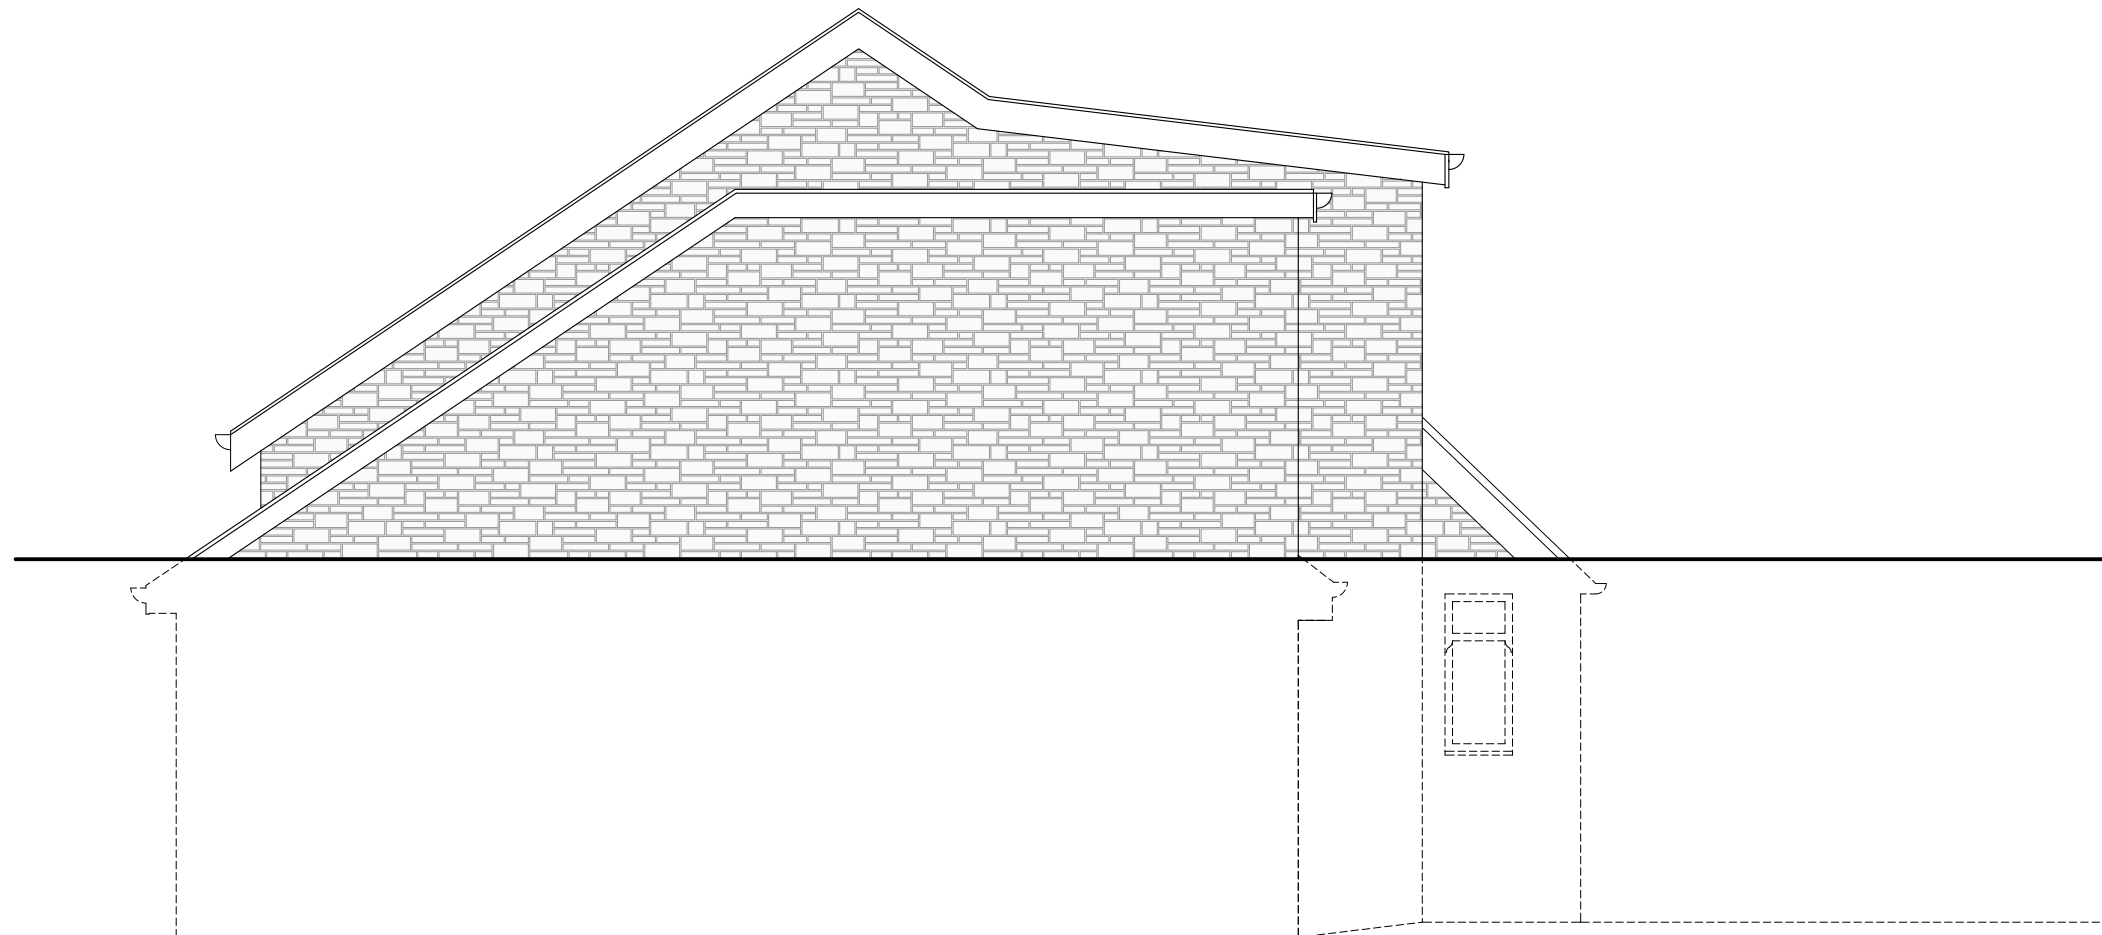

Proposed East Elevation

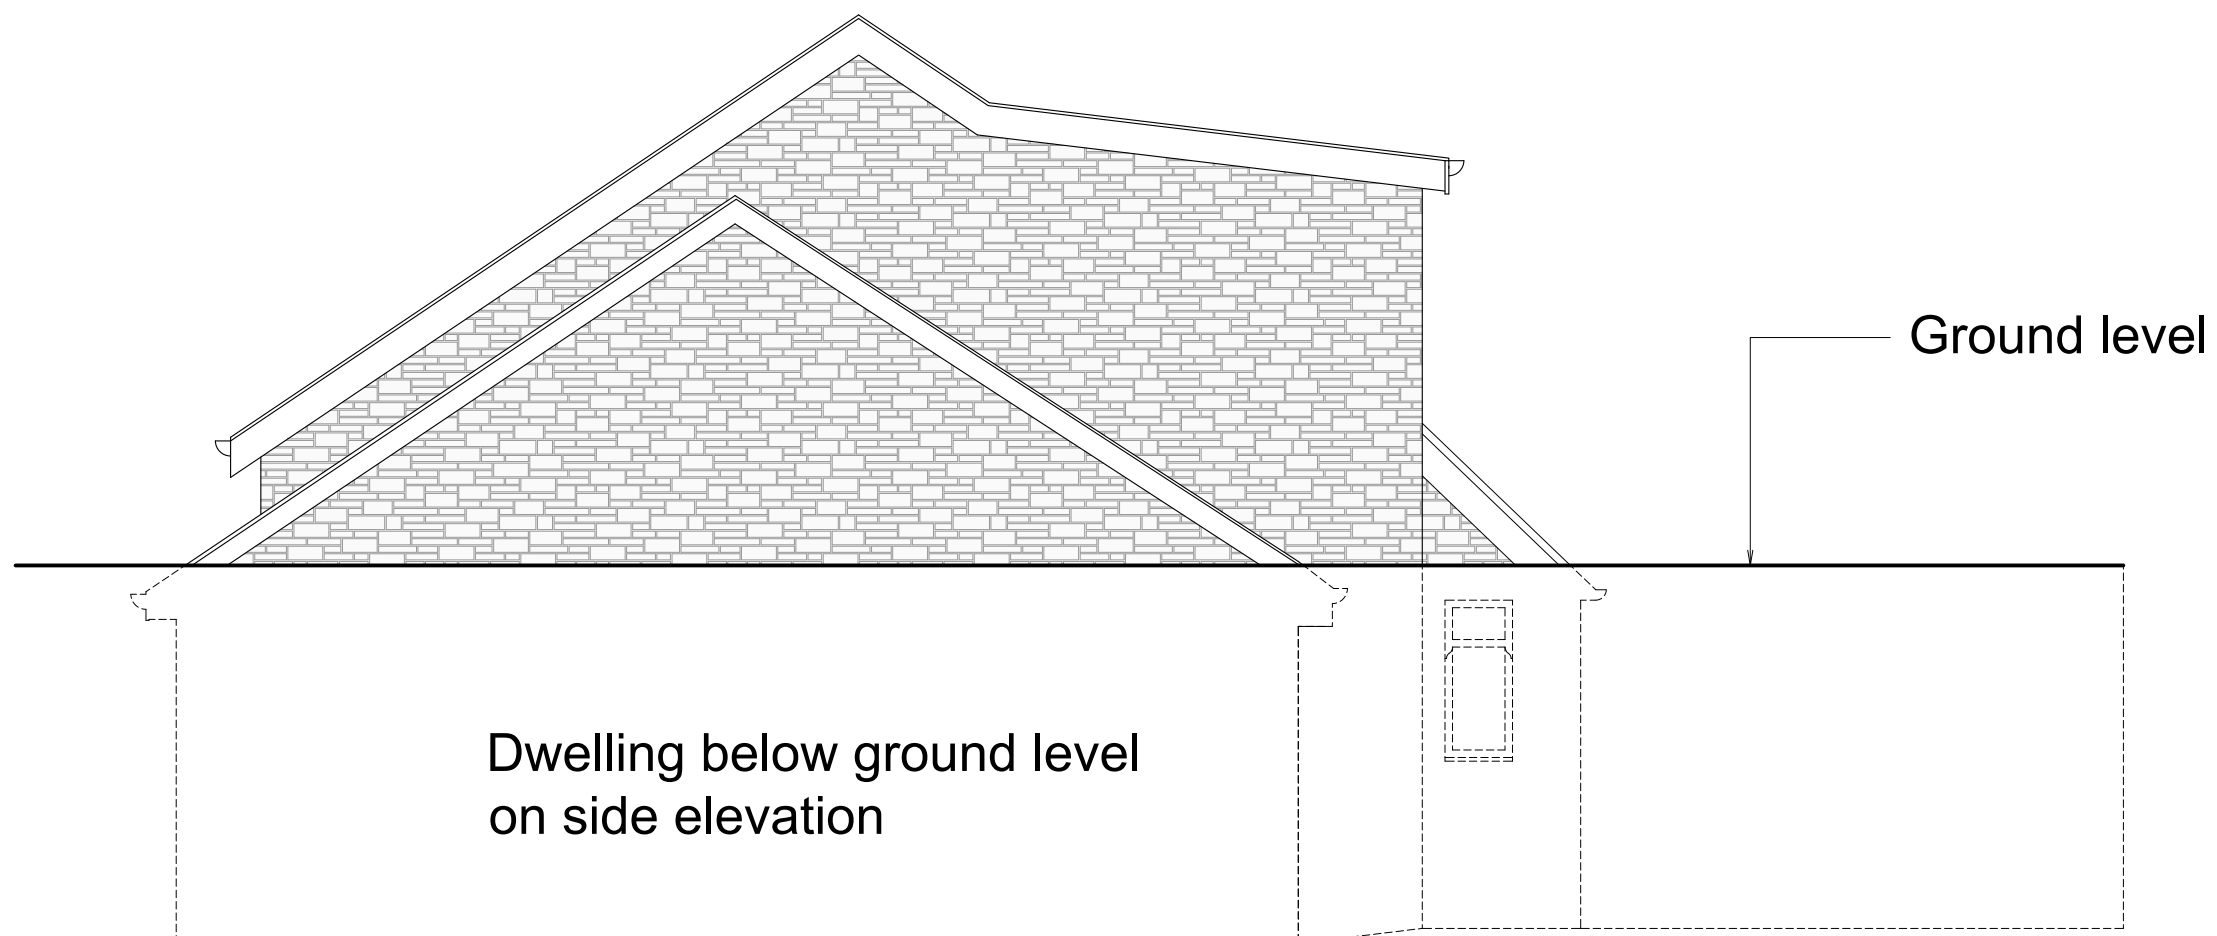

Existing East Elevation

Confirm all dimensions on site.

Do not assume walls are square, plumb or level.

if in doubt, ask.

Number	Date	Revision Notes
--------	------	----------------

M & C Warlow
1a Holker Road
Buxton

Title

Side Elevations

Drawing

HR 14 A

Date _____

25-5-23

Scale
1:50 at A3