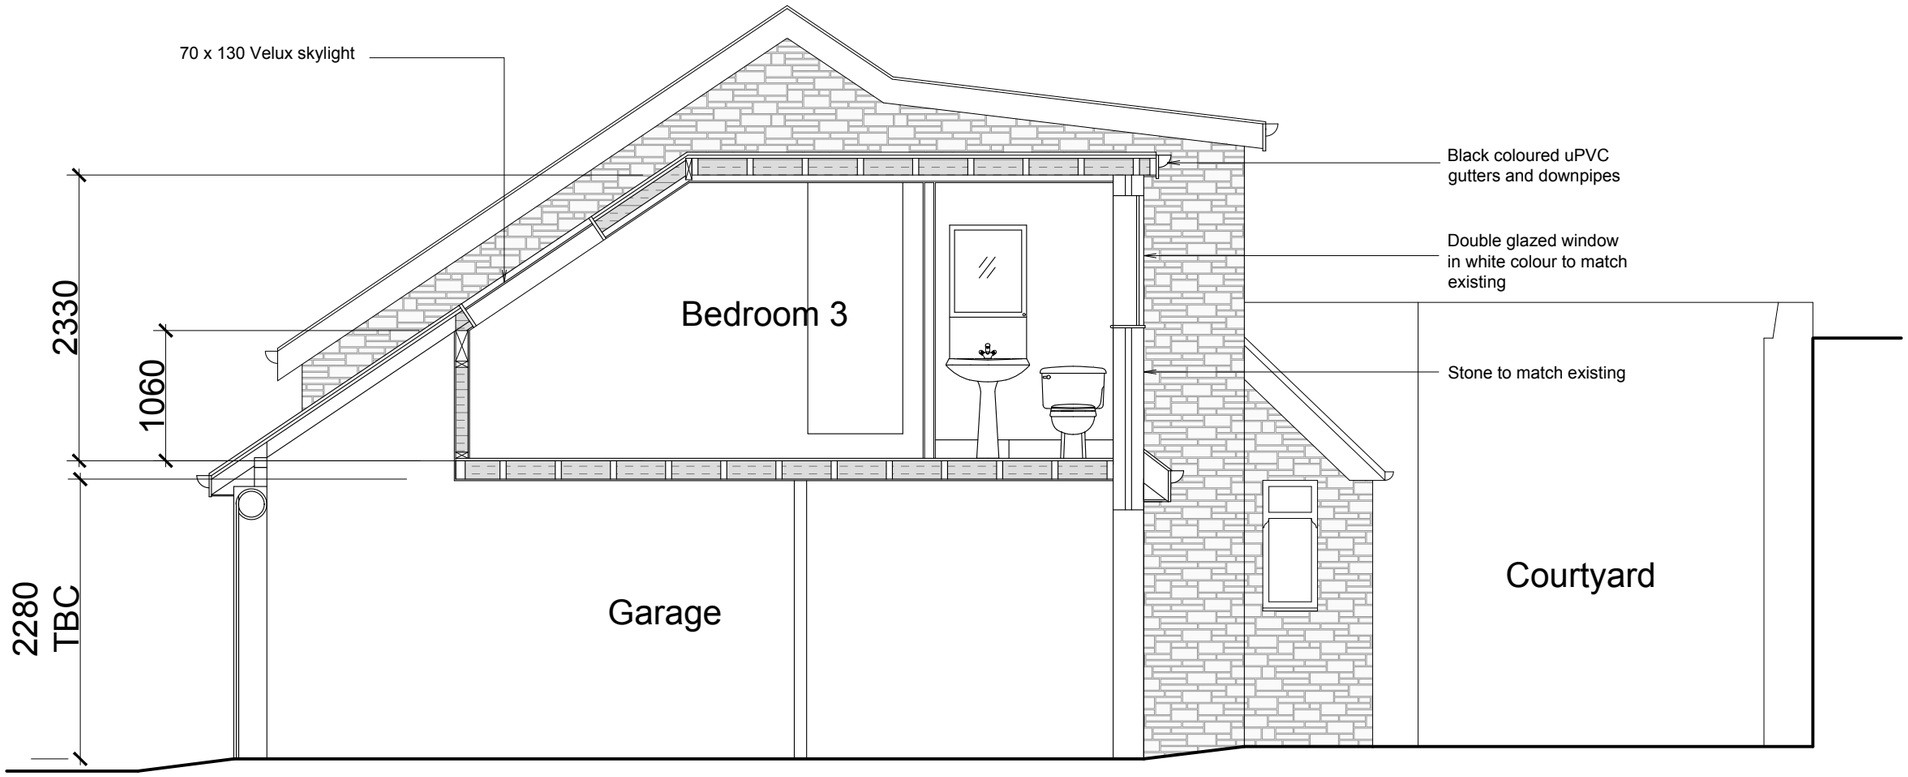

Section A-A

Confirm all dimensions on site.

Do not assume walls are square, plumb or level.

if in doubt, ask.

Number	Date	Revision Notes
1	22/5/23	Delete porch

M & C Warlow
1a Holker Road
Buxton

Title
Section A-A

Drawing
HR 5 B

Date
3-5-23

Scale
1:50 at A3