

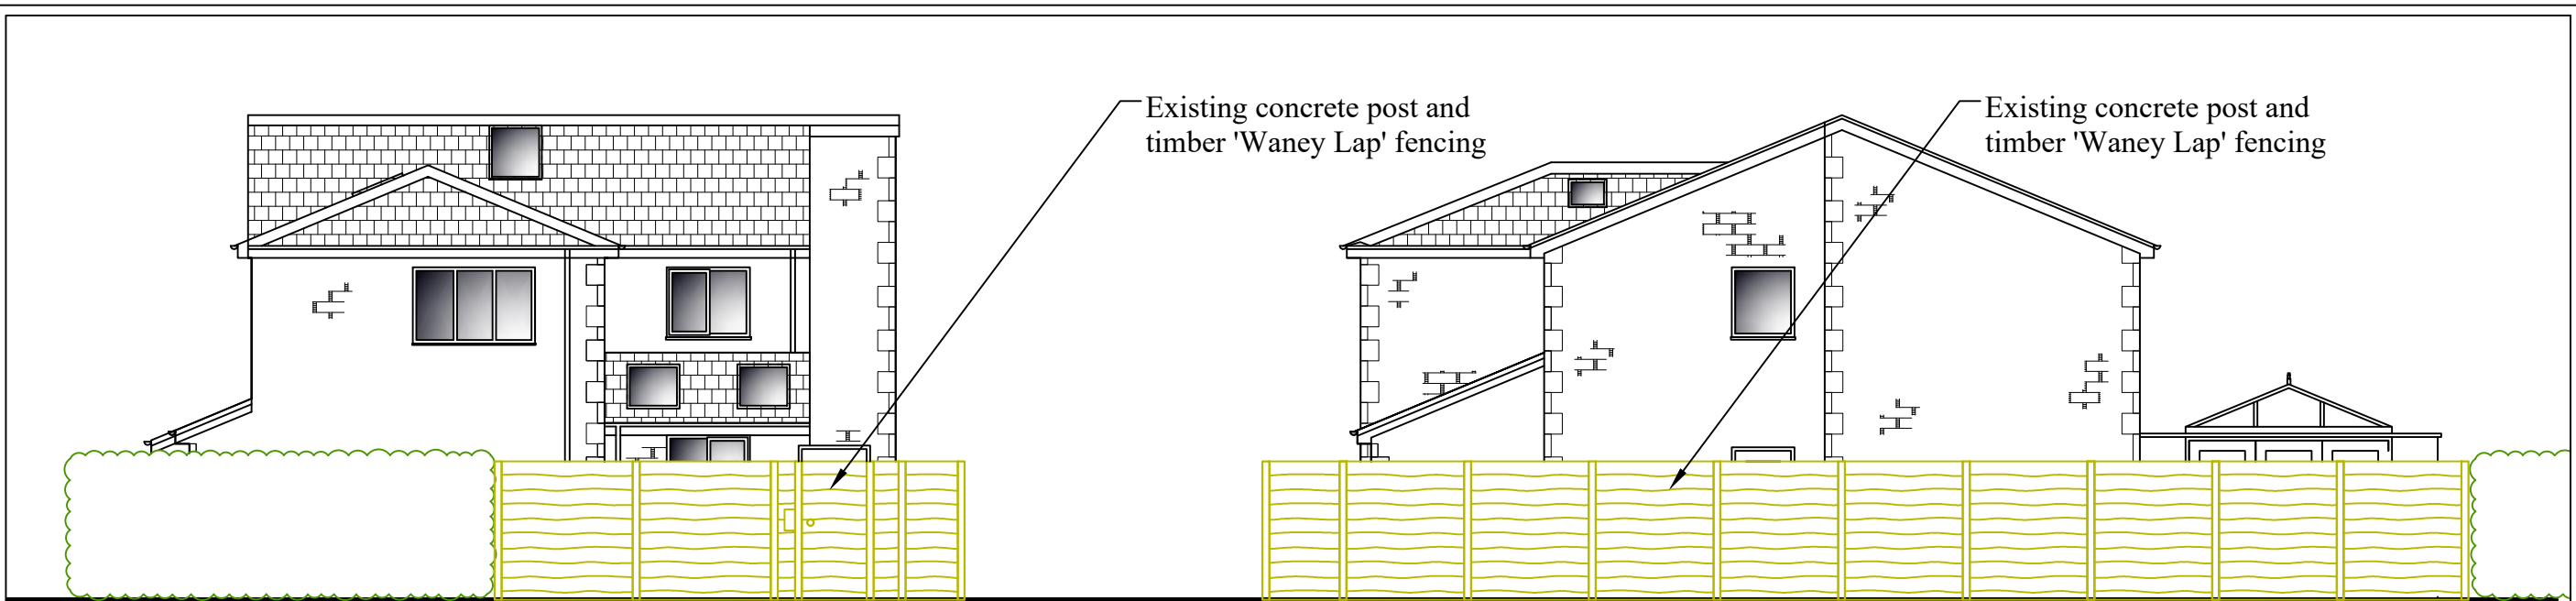




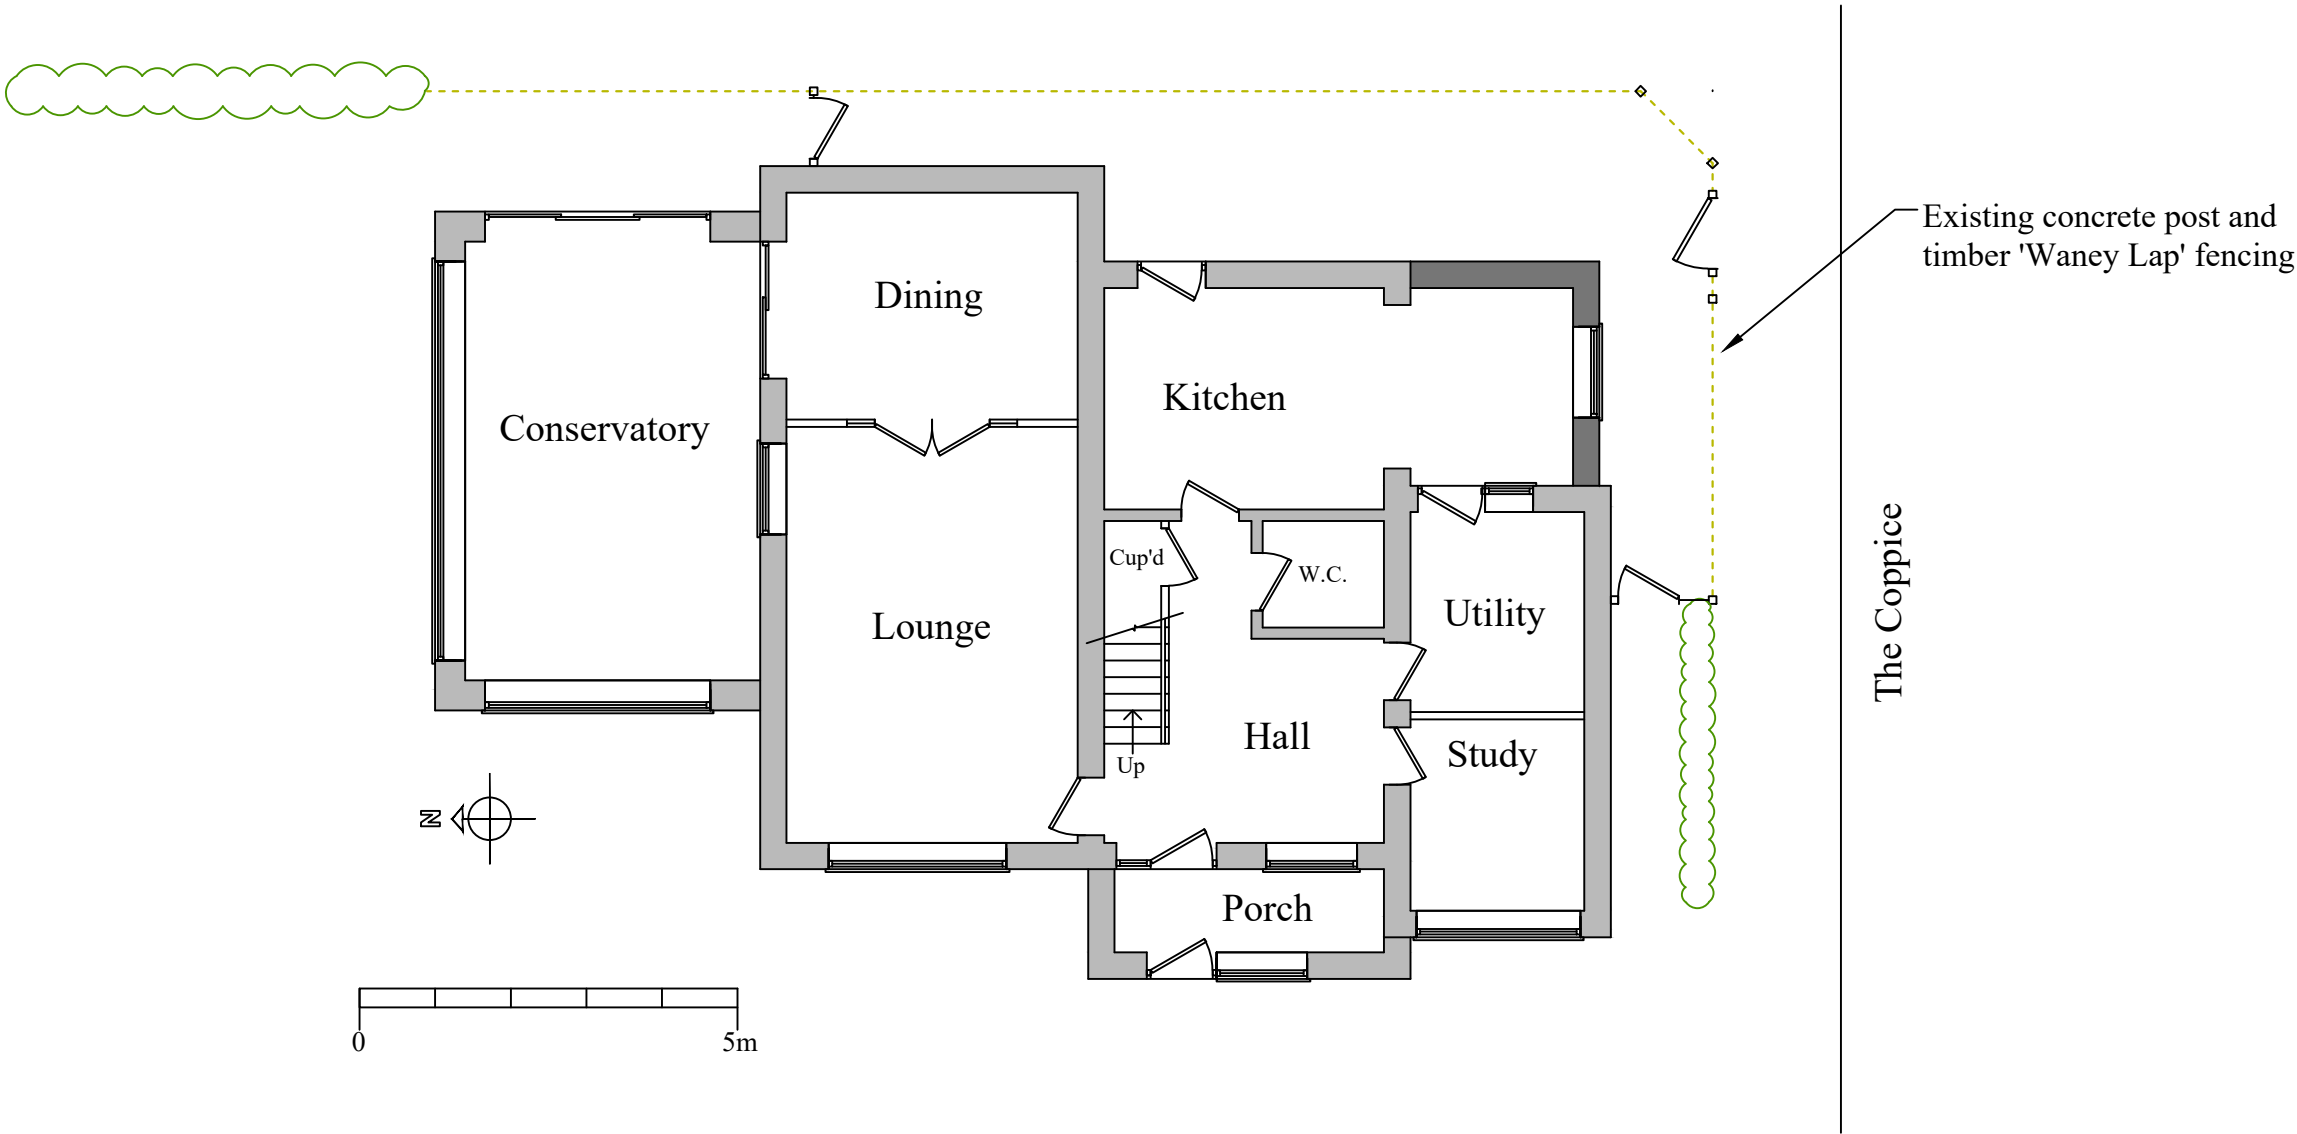


South (Facing The Coppice)

East

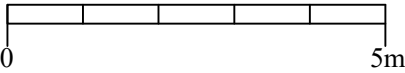

Existing Ground Showing Part Block Plan

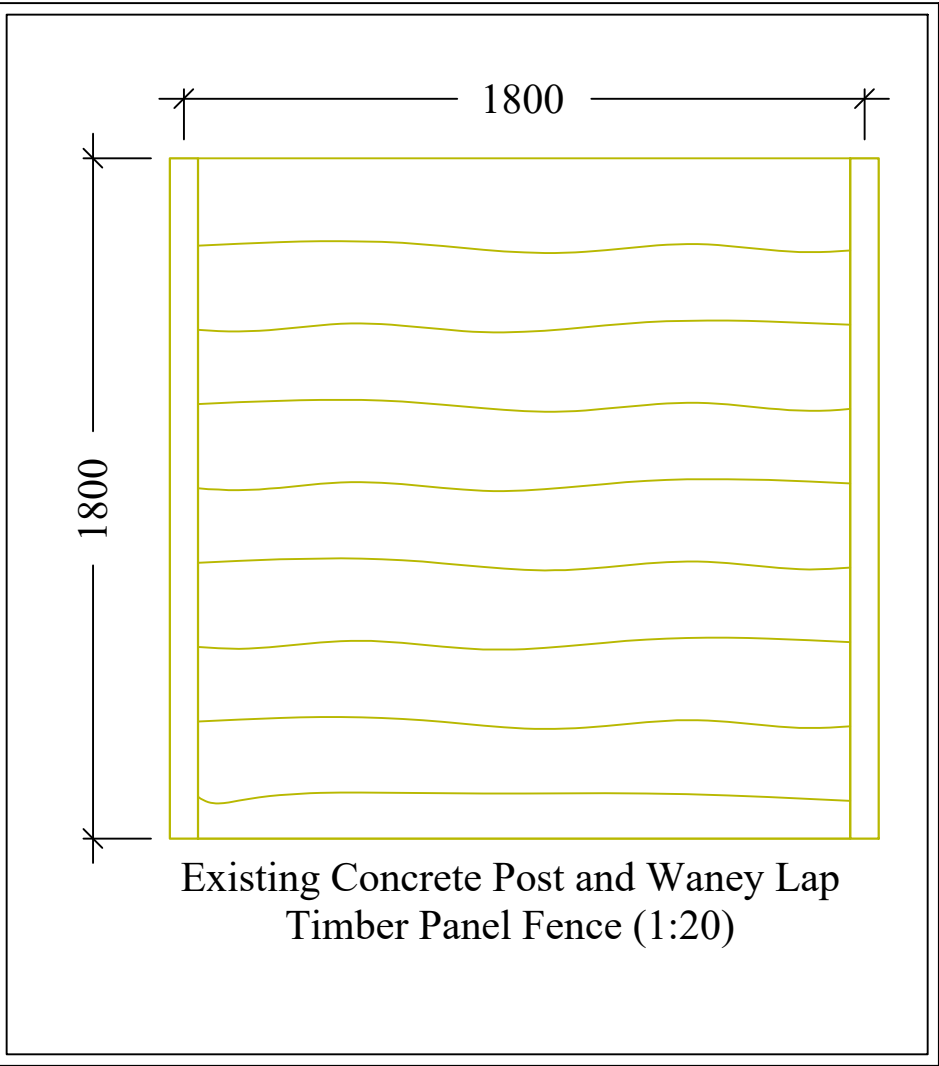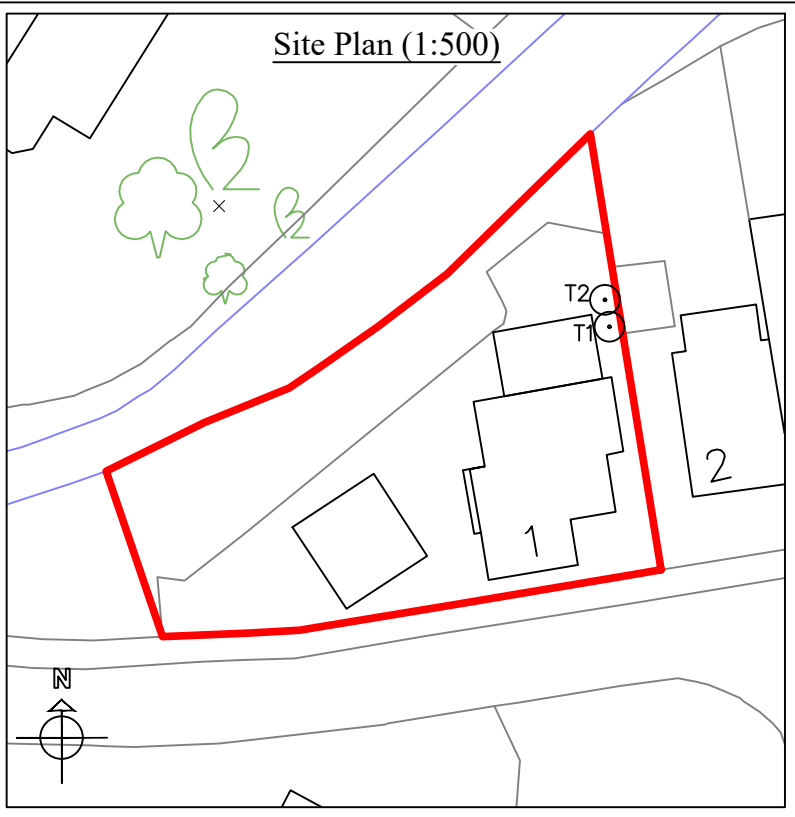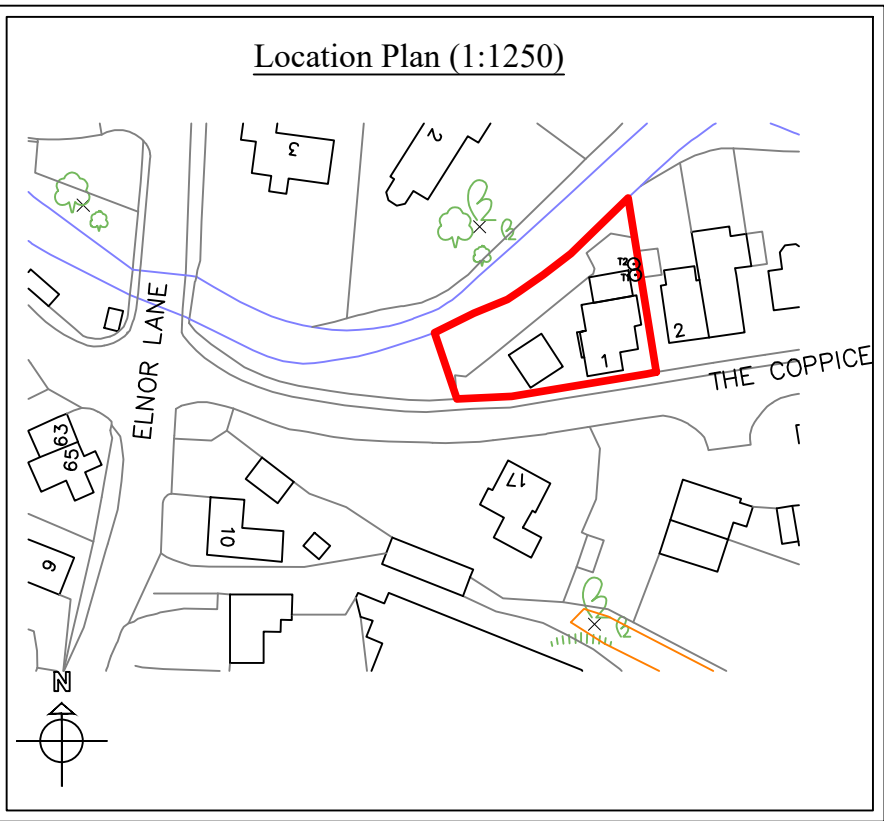

Existing Concrete Post and Waney Lap
Timber Panel Fence (1:20)

Planning

This drawing is the Copyright of SJ Design Limited.
All dimensions must be checked on site.
All materials and workmanship are to be in accordance with prevailing British
Standards, Codes of Practice, Building Regulations, manufacturers and federation
recommendations and all to the complete satisfaction of SJ Design Limited.



Building Design & Surveying Consultants
The Old Co-Op Building, Church Street,
Hayfield, High Peak SK22 2JE
Tel: 01663 742903 Fax: 01663 751247
Mobile: 07984 007 087 Email: info@sjdesign.net
www.sjdesign.net

Client
Wesley and Val Vernon
Job Title
Proposed Replacement Fencing at
1 The Coppice
Whaley Bridge
High Peak
SK23 7LH

Drawing Title
Existing Plans

Scale
1:100; @A2 unless stated
Date
June 2023
Drawn by
SJ

Drawing No. 101	Rev.
--------------------	------