




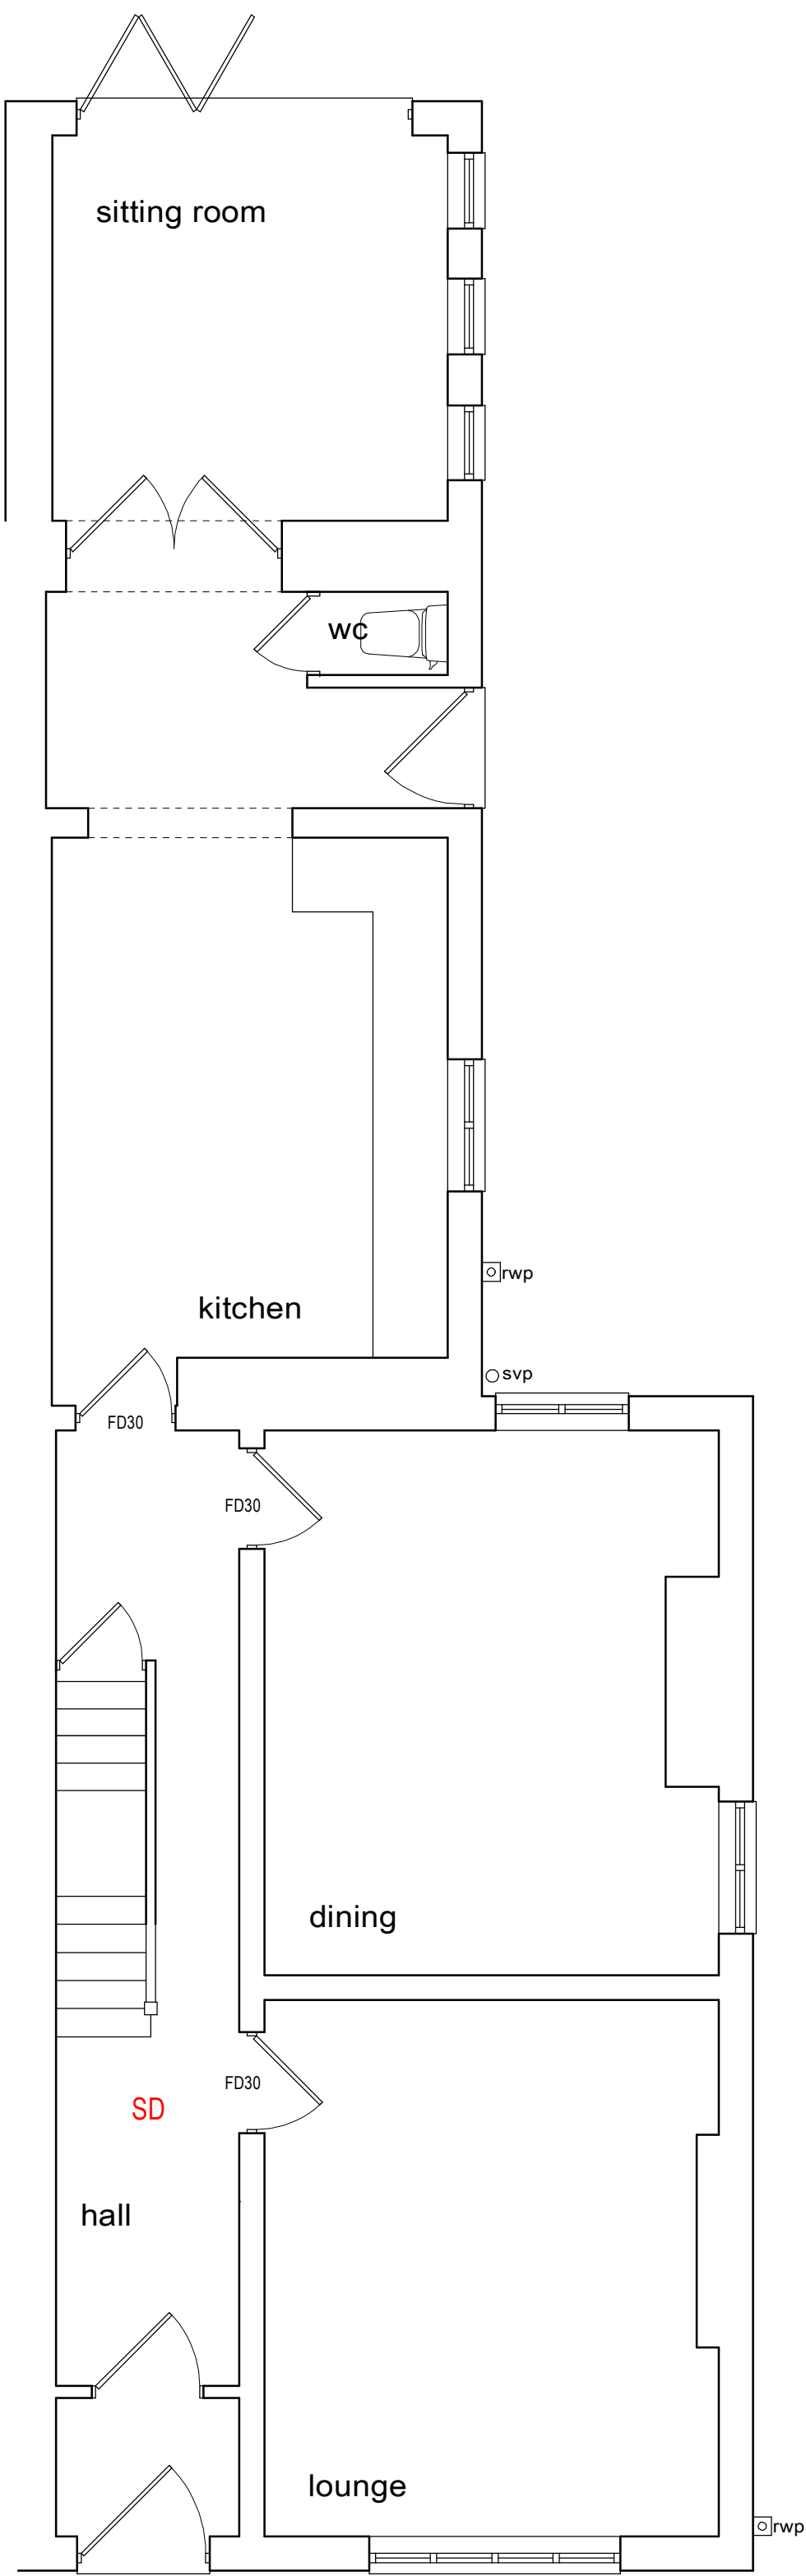

proposed ground floor plan

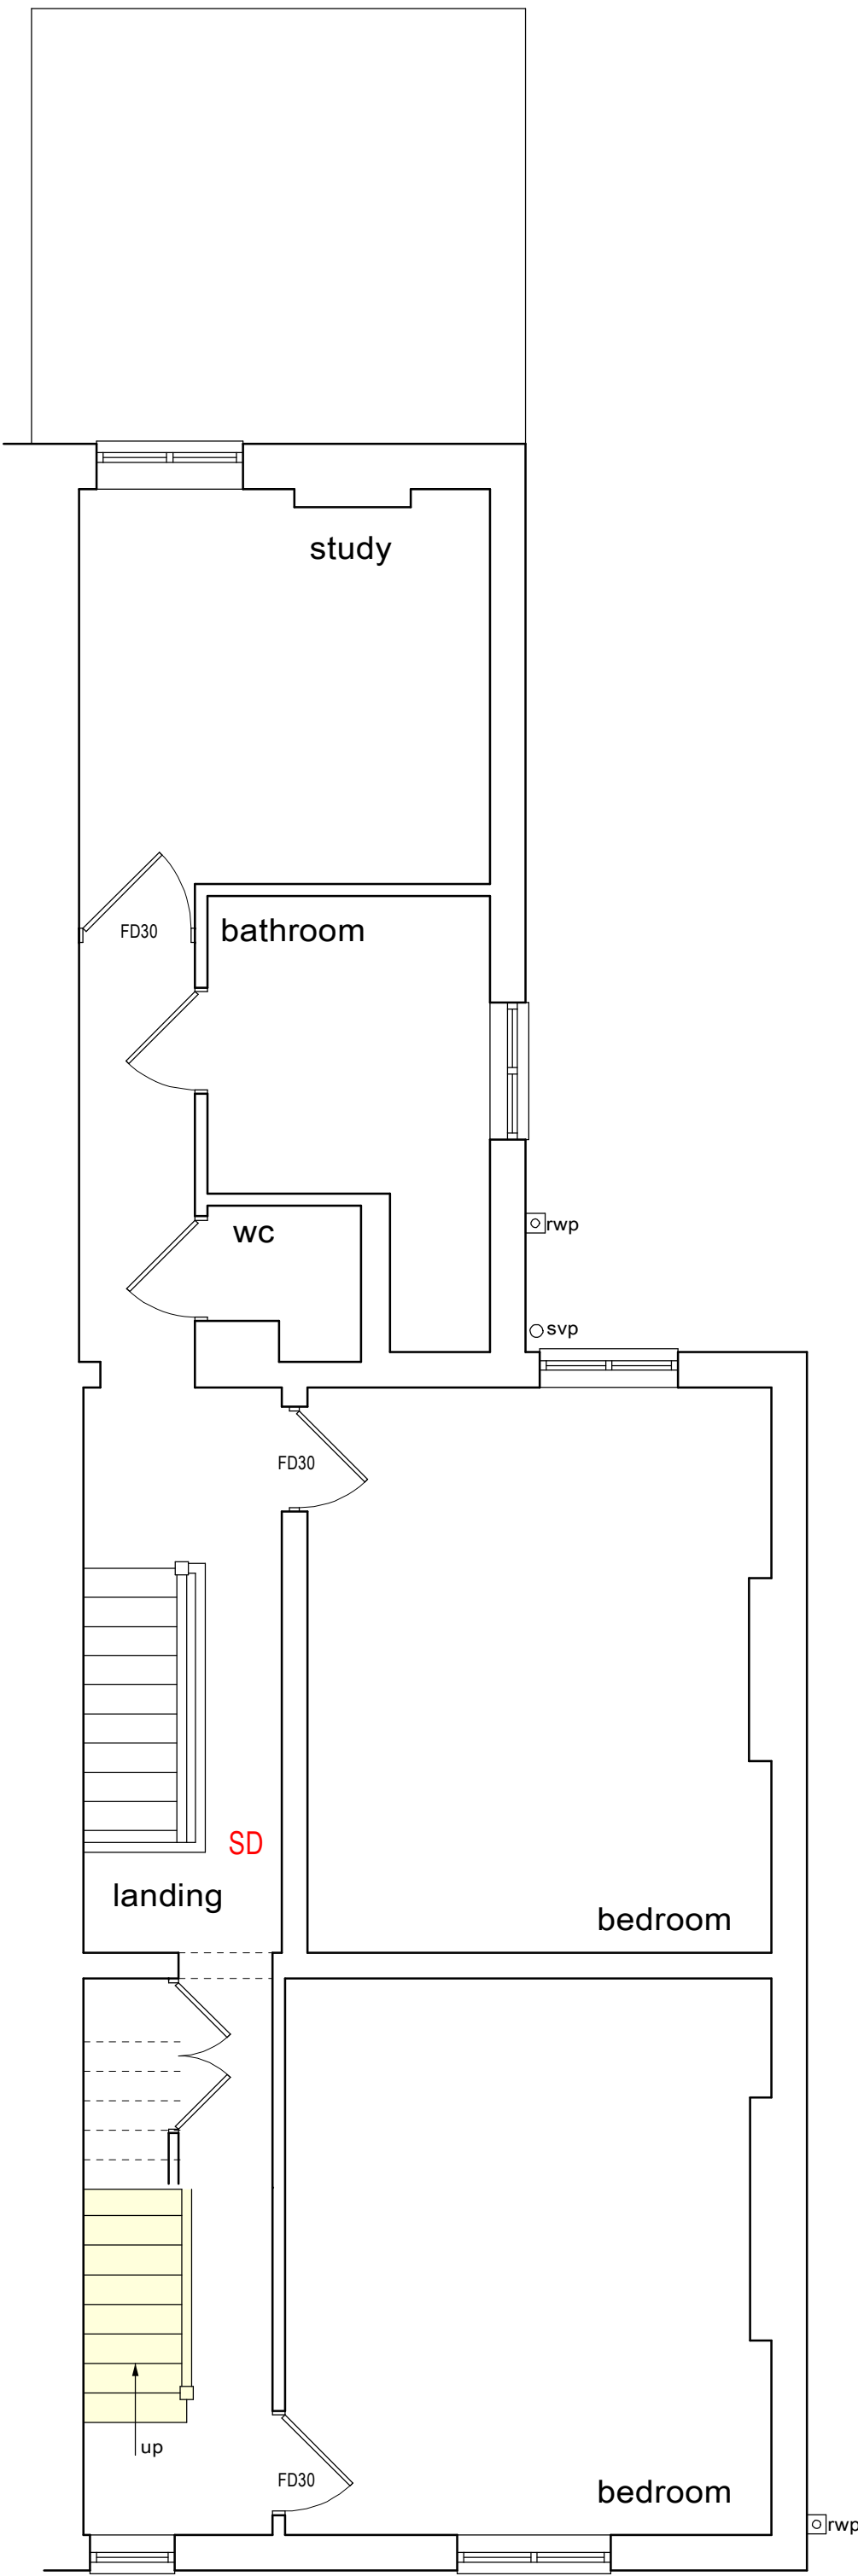


proposed first floor plan

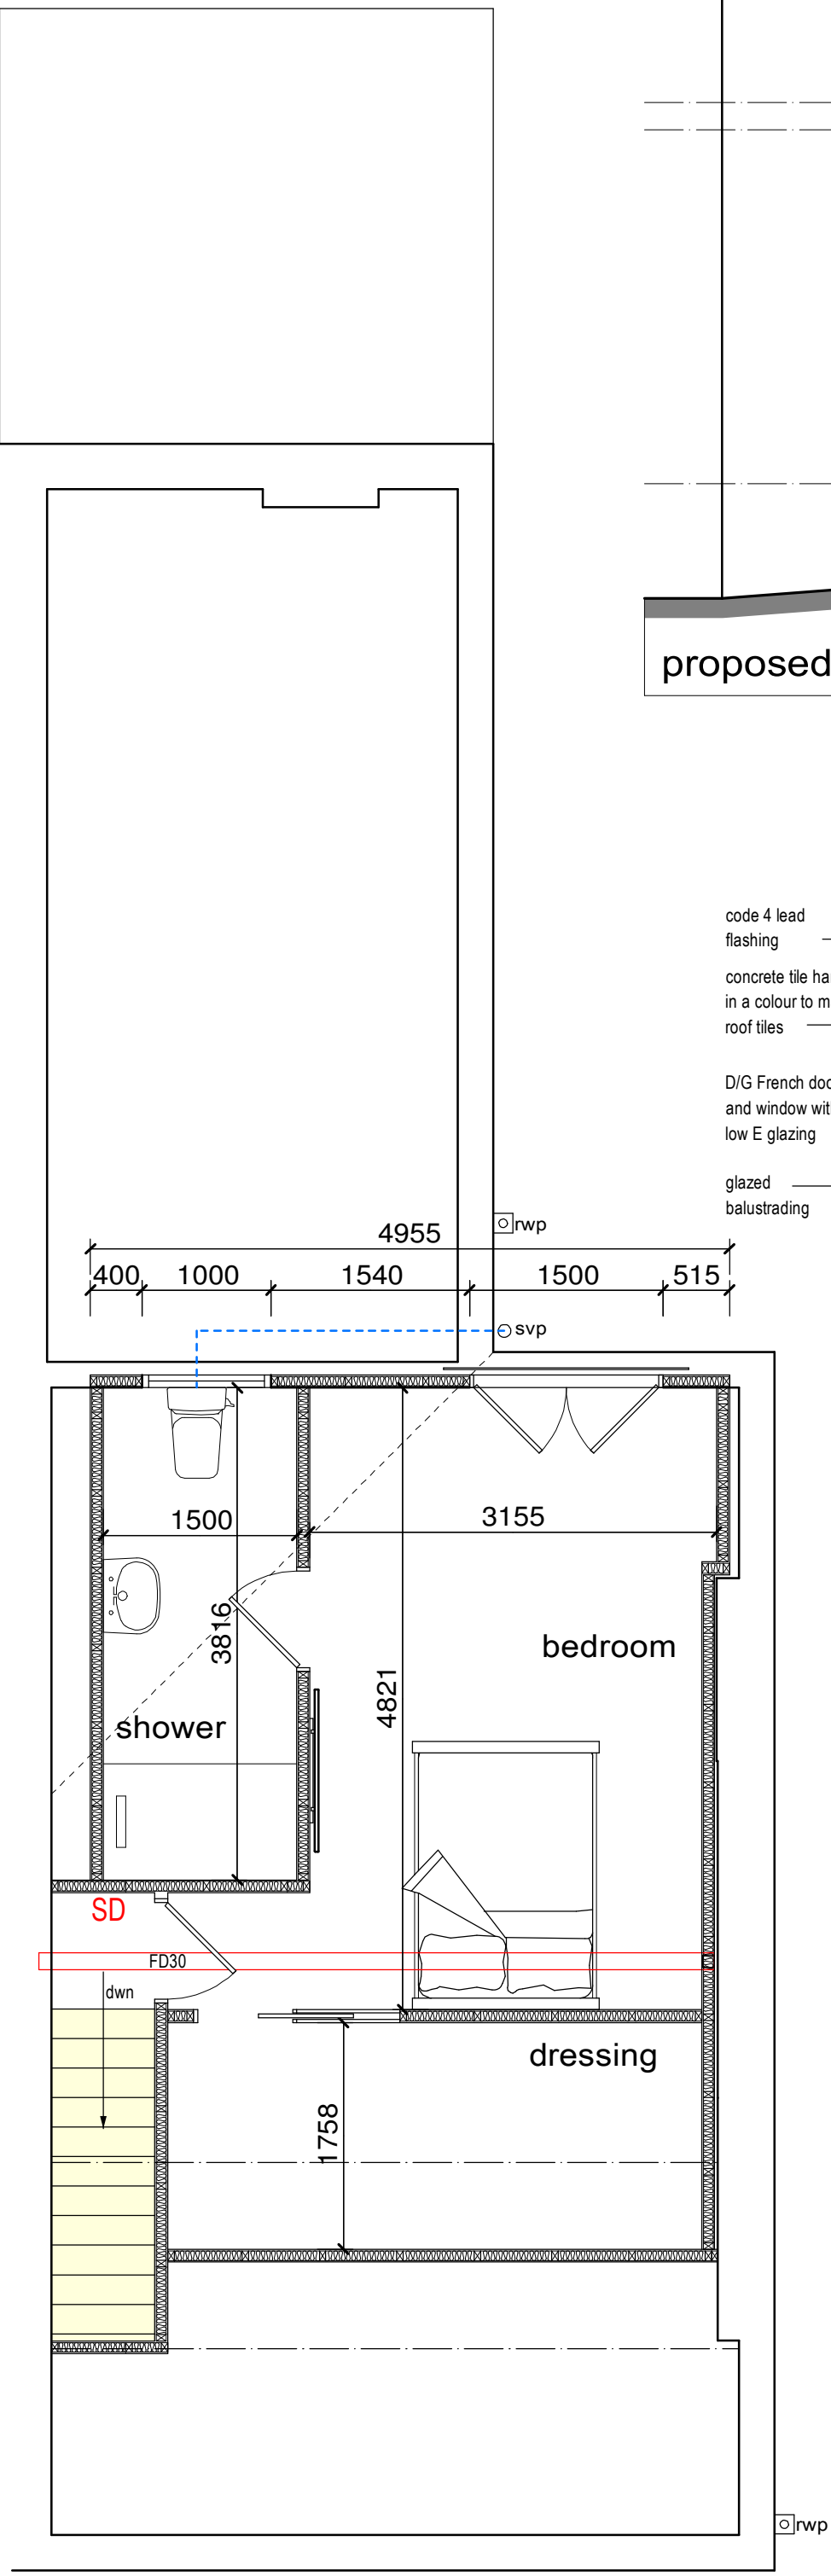


proposed loft plan



proposed rear elevation

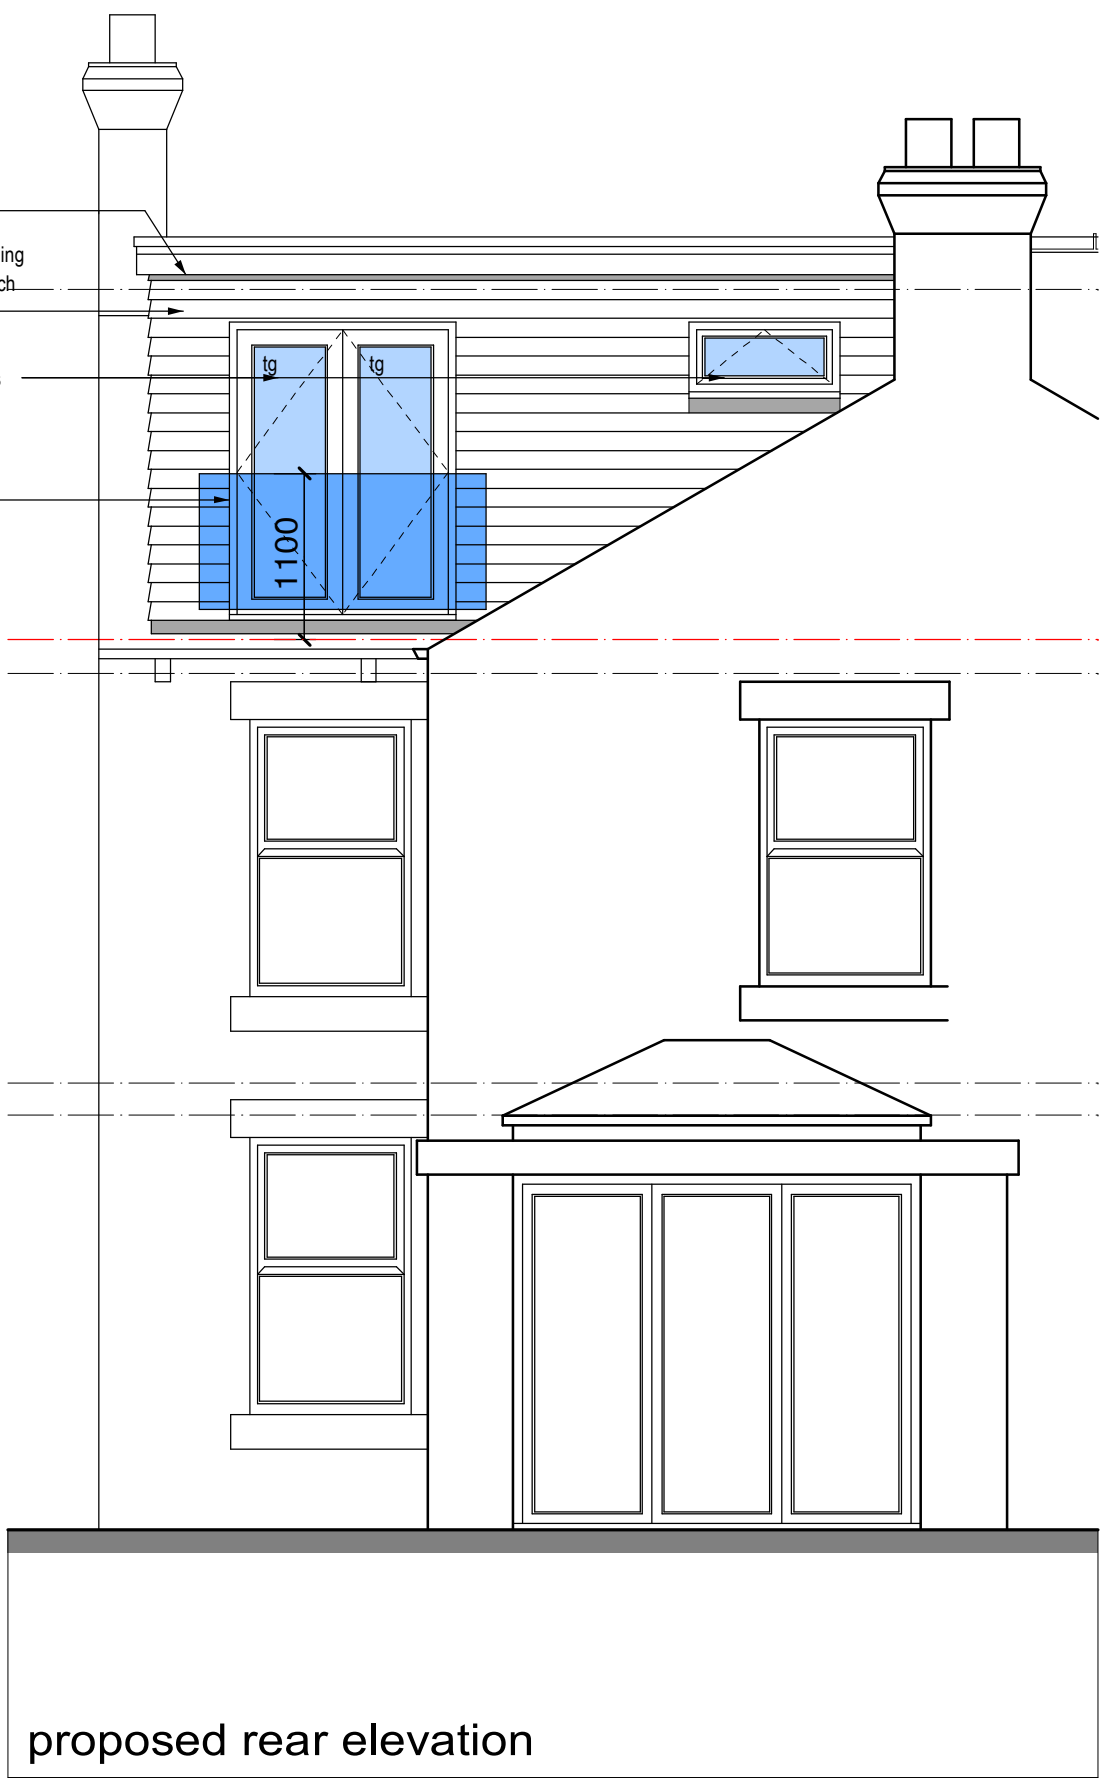

proposed rear elevation

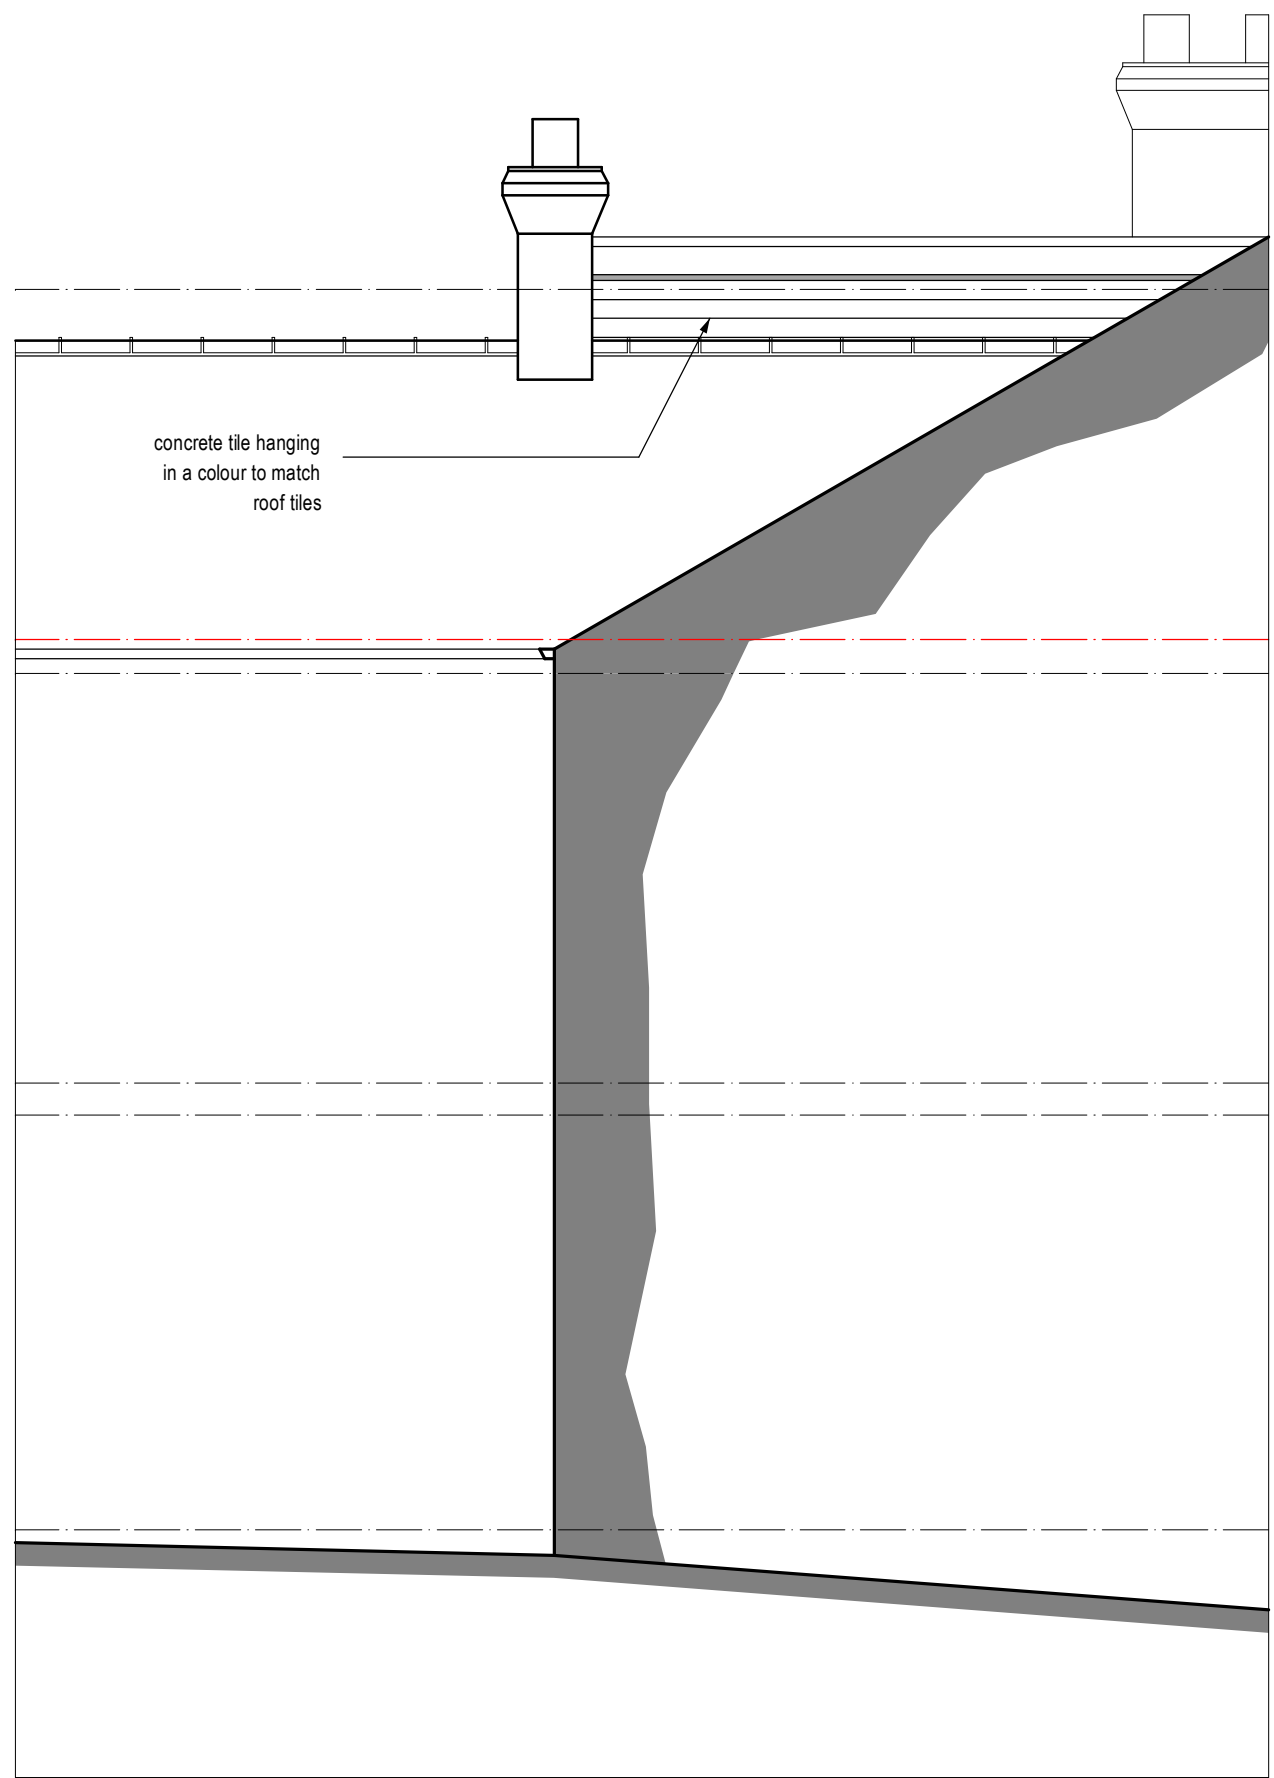

This drawing has been prepared for the sole purpose of obtaining Planning Permission and Building Regulation Approval ONLY. All structural calculations are to be checked by structural engineers prior to construction.

All dimensions & details are to be checked on site prior to construction. Any discrepancies reported to ExtensionsNW prior to any work undertaken. Any work undertaken prior to full planning & building regulation approval is at the holder's own risk. ExtensionsNW will not be held responsible for any mistakes arising.

This drawing is the copyright of ExtensionsNW and any reproduction in whole or part is strictly forbidden. Period: 01/01/2023. ExtensionsNW reserves the right to modify and make necessary alterations dependent on site conditions.

D			
C			
B			
A			
DATE		DATE	June 23

SCALE	1:50	PP	B.R
DRAWN	JDU		
CUSTOMER	Mr & Mrs Laville		
PROJECT	Loft Conversion		
LOCATION	24 Turnlee Road, Glossop. SK13 6JS		
LOCAL AUTHORITY			

ExtensionsNW

3 Colaba Street, Rastonia, Rastonia, BB4 8EZ
Mark 0794646464
Web: www.extensionsnw.co.uk Email: info@extensionsnw.co.uk

JOB No.	3279 - 02	REV.	
---------	-----------	------	--