




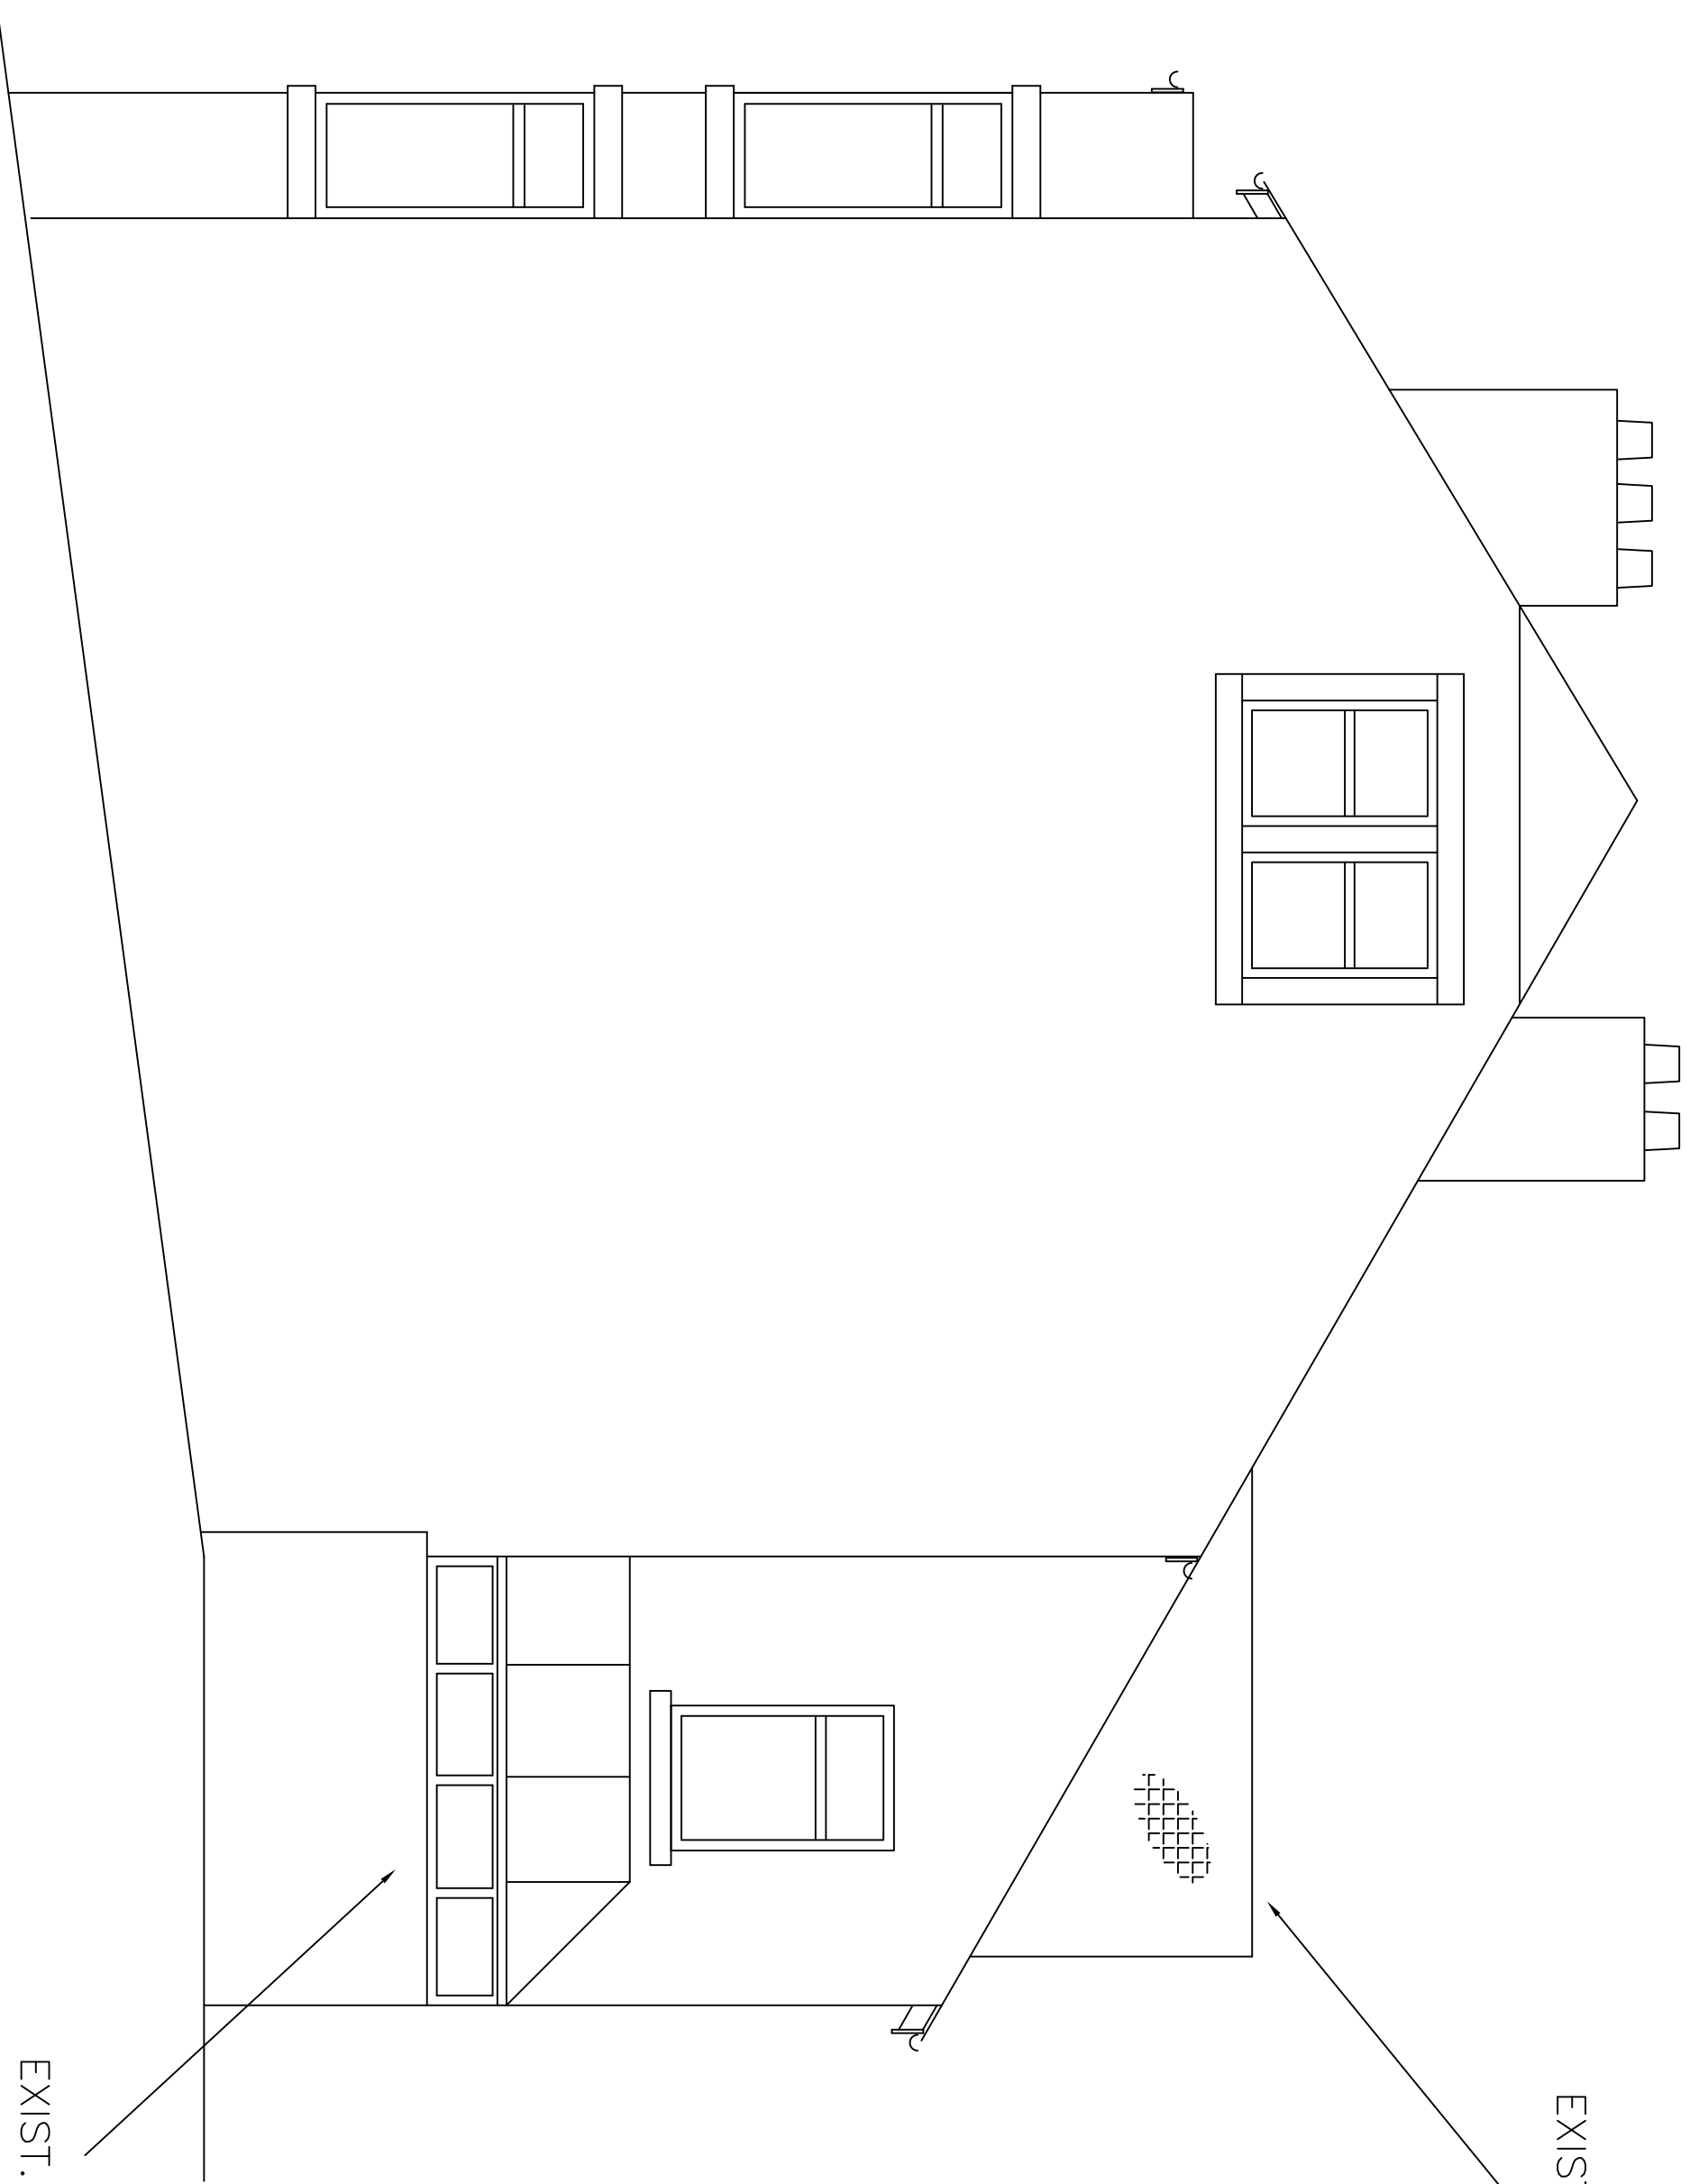

SOUTH ELEVATION (SIDE OF PROPERTY)

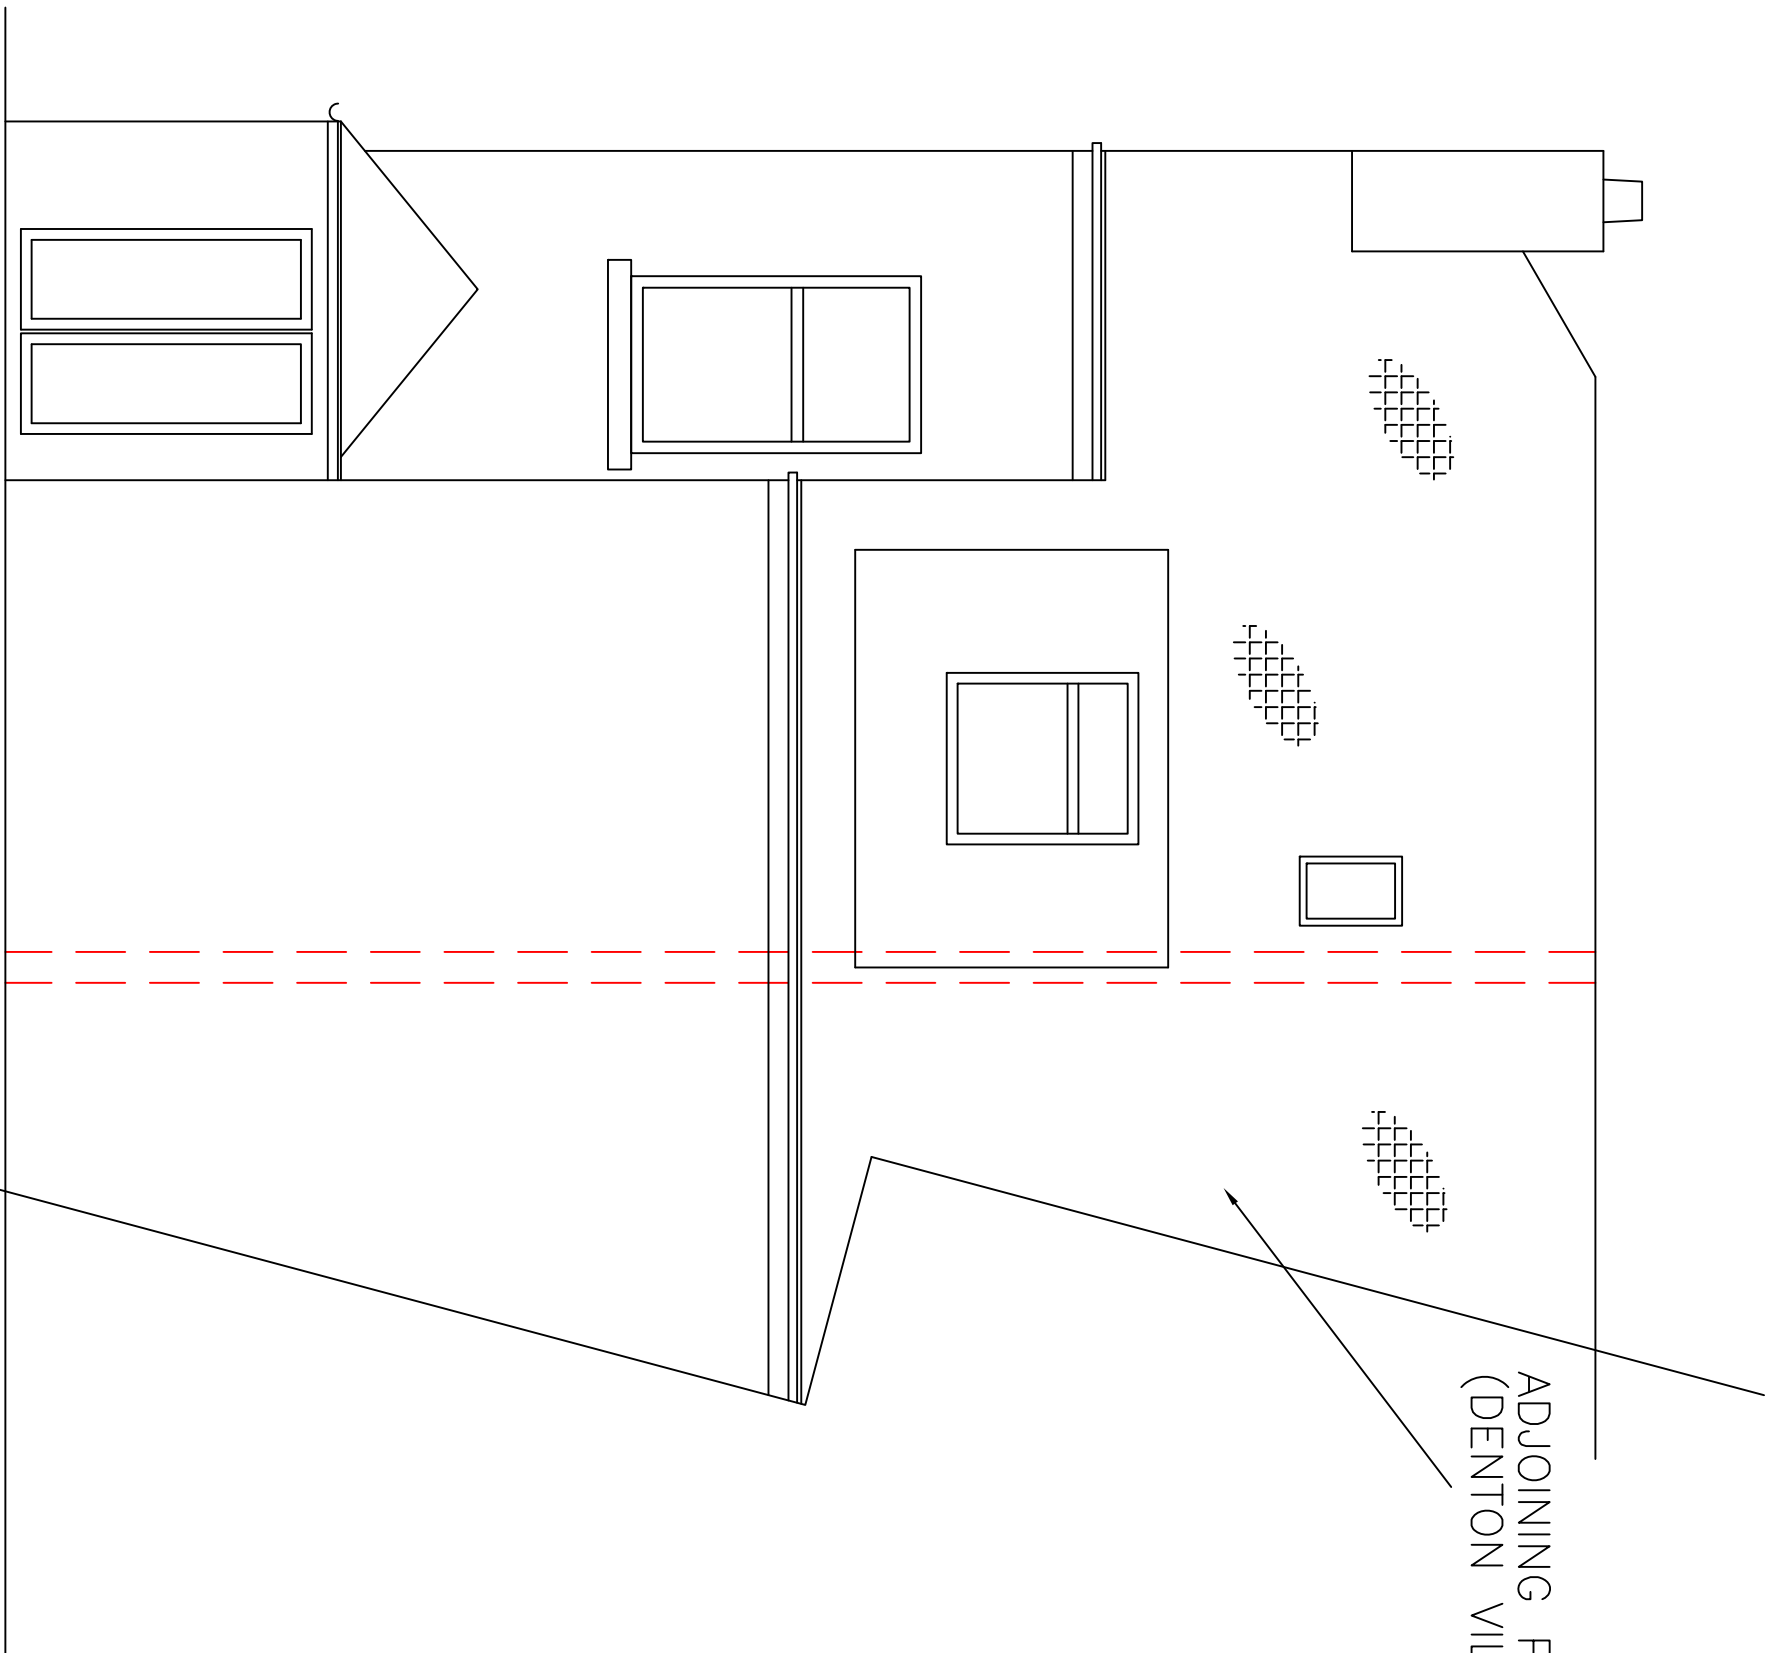

EAST ELEVATION (REAR OF PROPERTY)

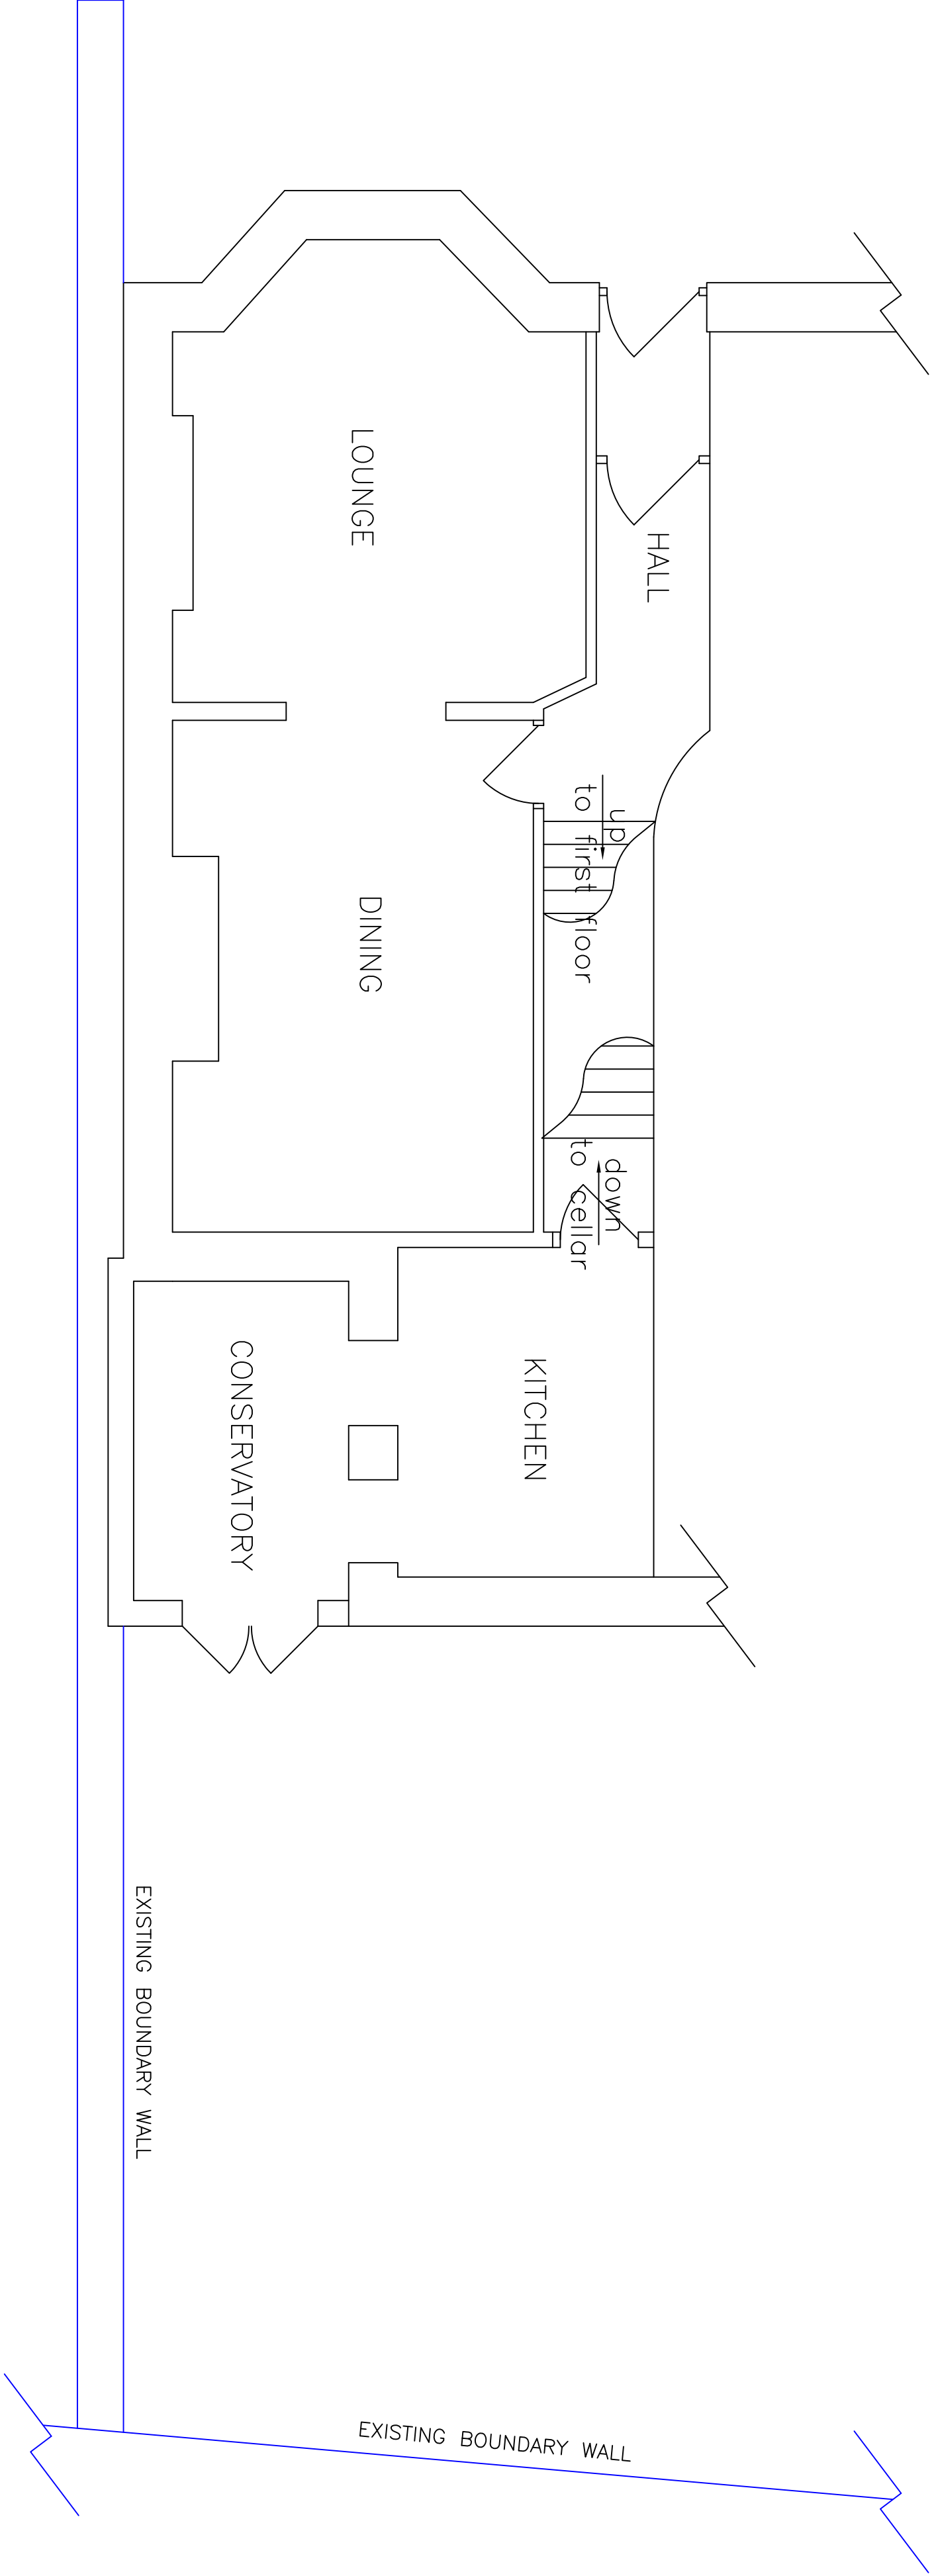

GROUND FLOOR PLAN