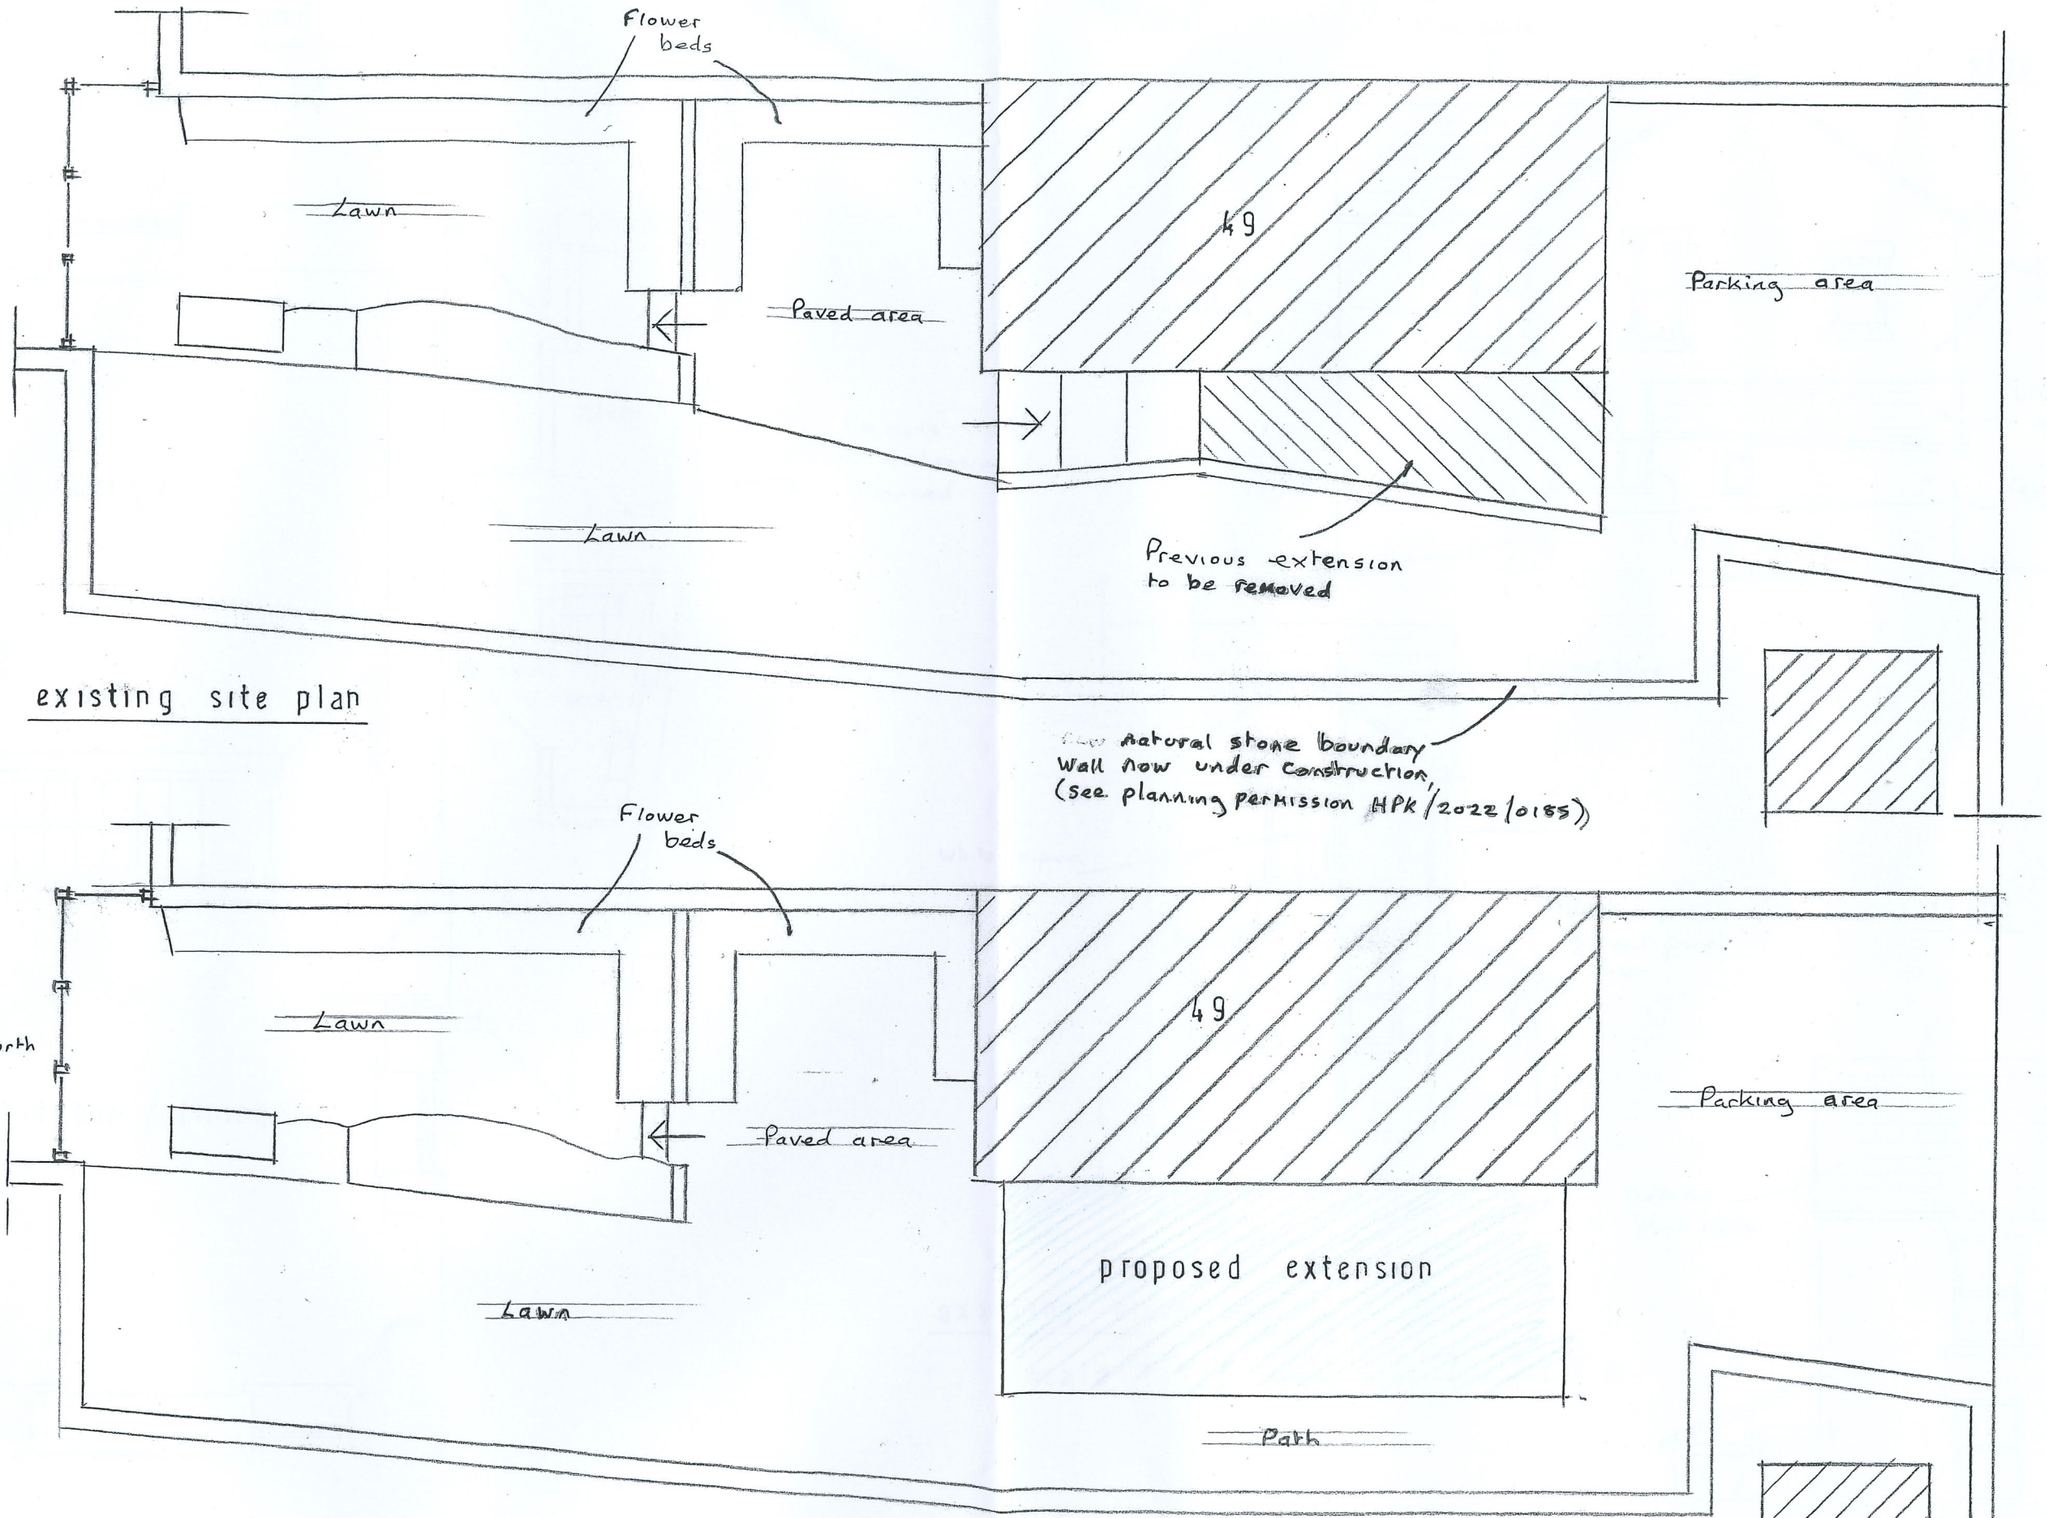

existing site plan

proposed site plan

drg no 23·2/4

scale 1:100

1 2 3 4 5 6 7 m