


existing ground floor

scale 1:50

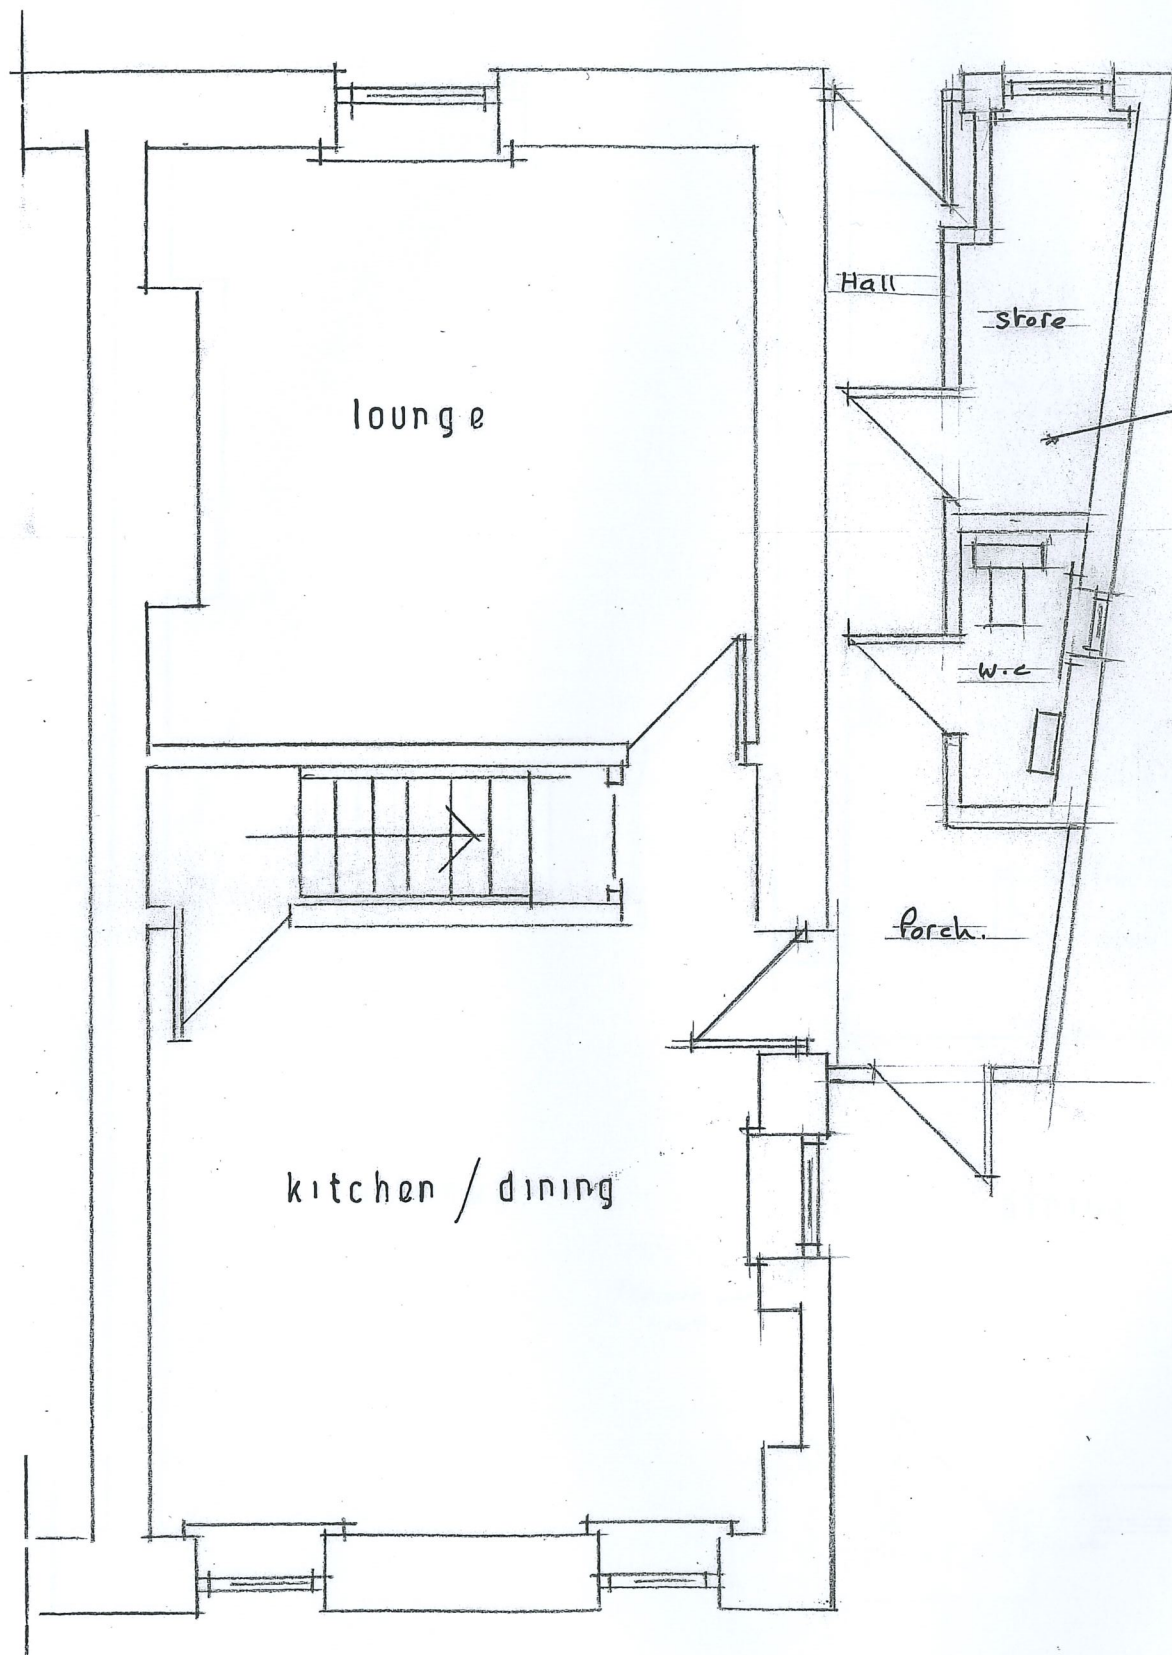

This previous single storey extension to be removed.

porch

lounge

kitchen / dining



store

W.C.

Hall

existing elevations

scale 1:100

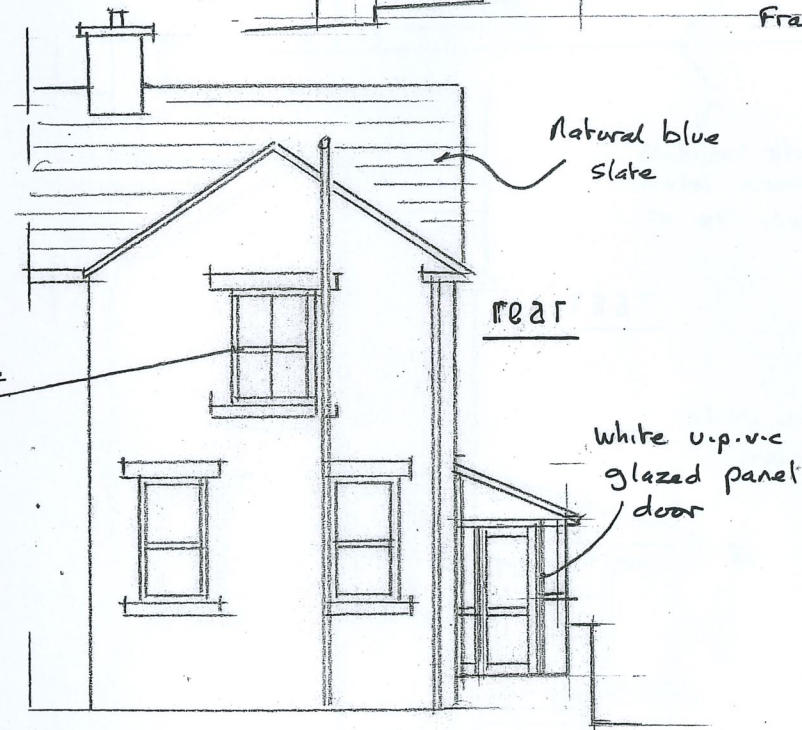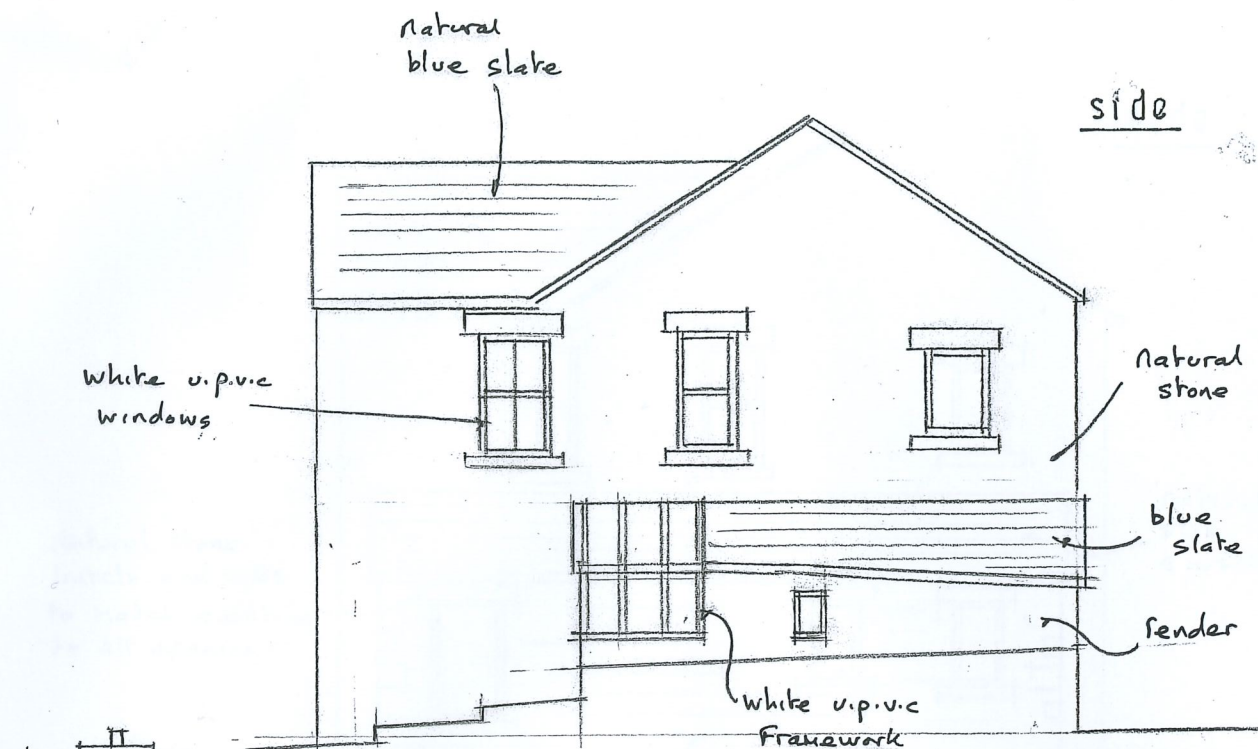

white u.p.v.c
glazed panel
door

natural blue
slate

white u.p.v.c
windows

front

natural
blue slate

white u.p.v.c
windows

white u.p.v.c
glazed panel
door

PROPOSED SINGLE STOREY EXTENSION AT
49 LOWER LANE CHINLEY

drg no 23.2/1