



proposed ground floor

scale 1:50

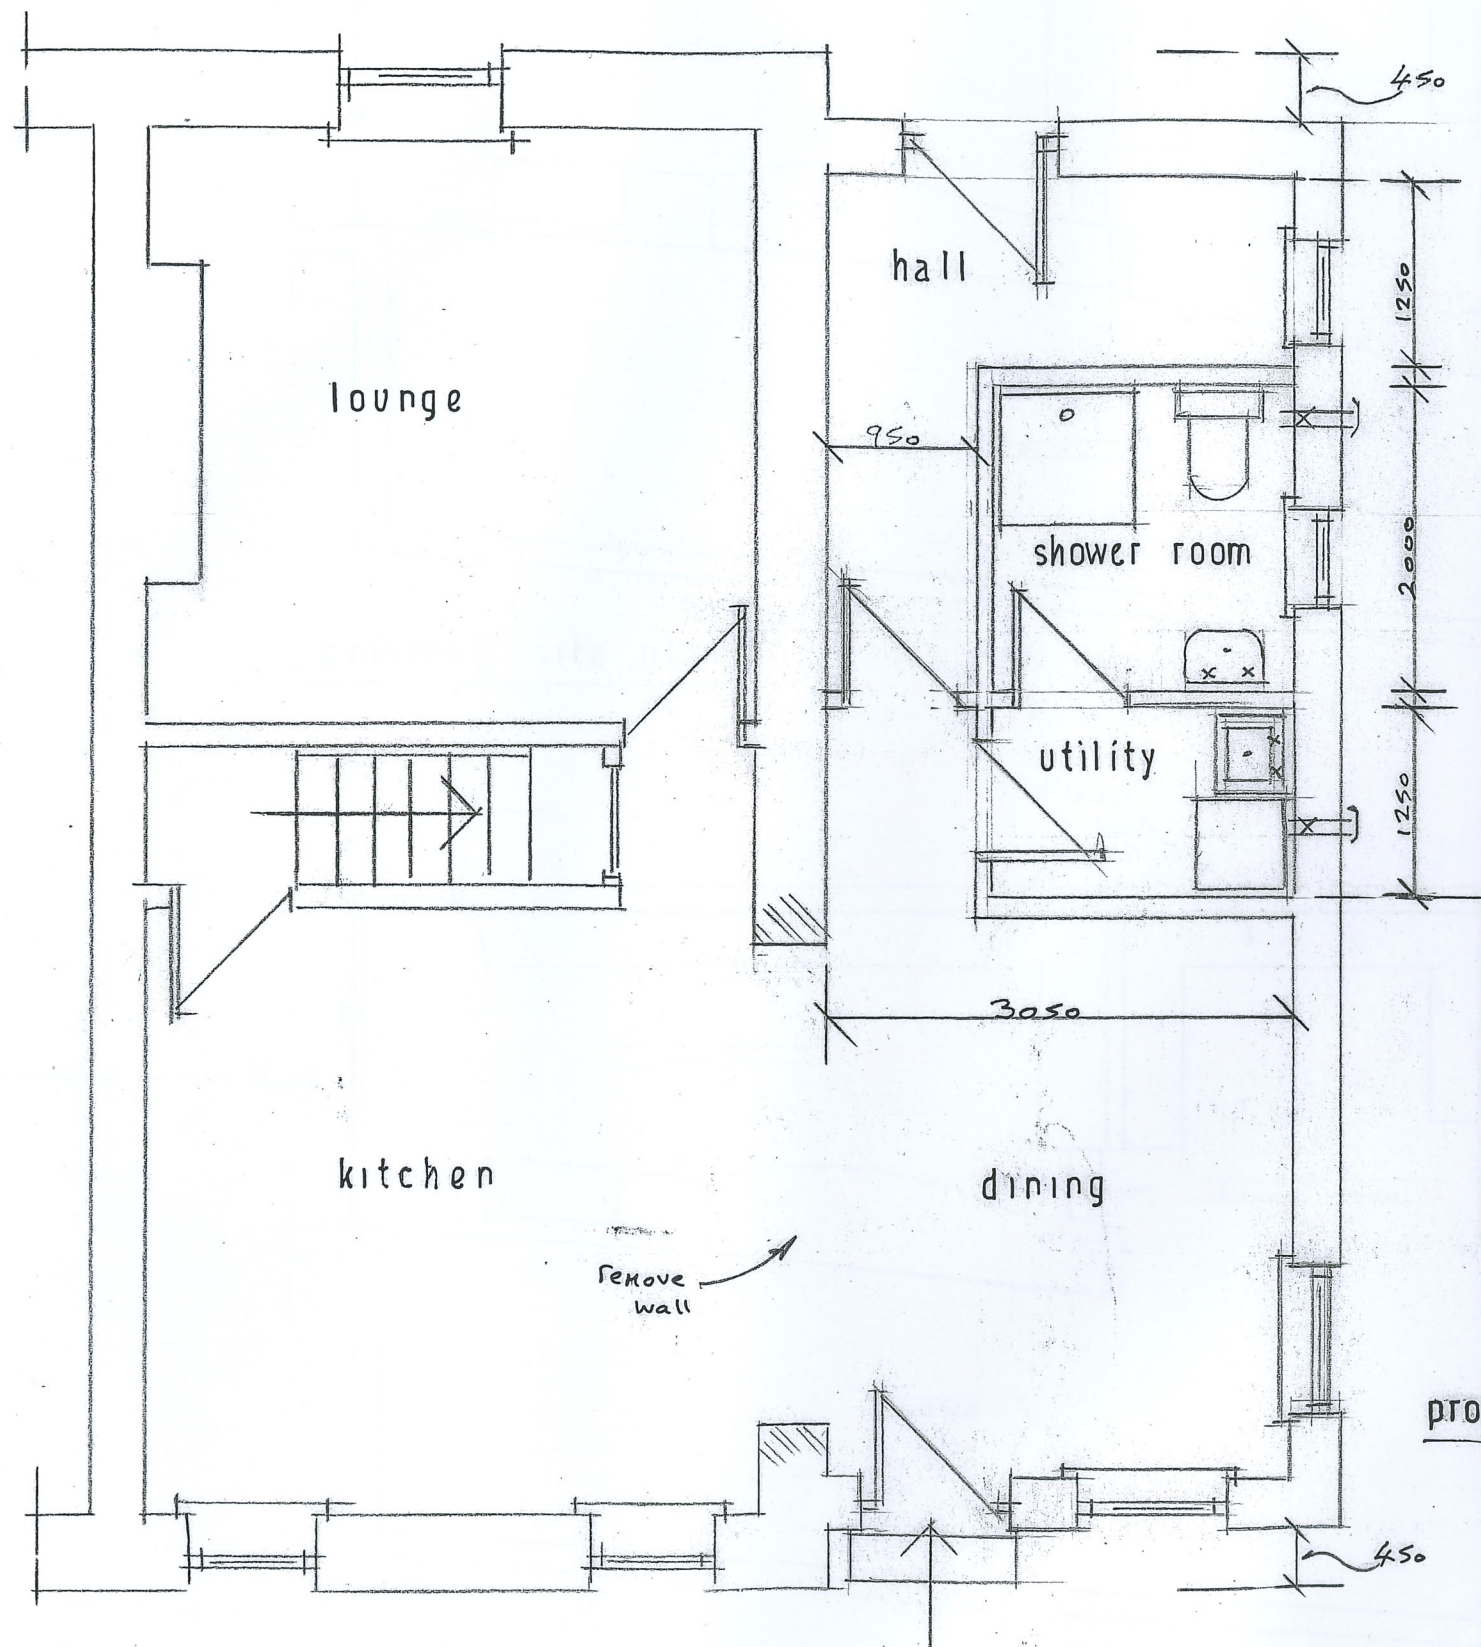

drg no 23.2/2

side

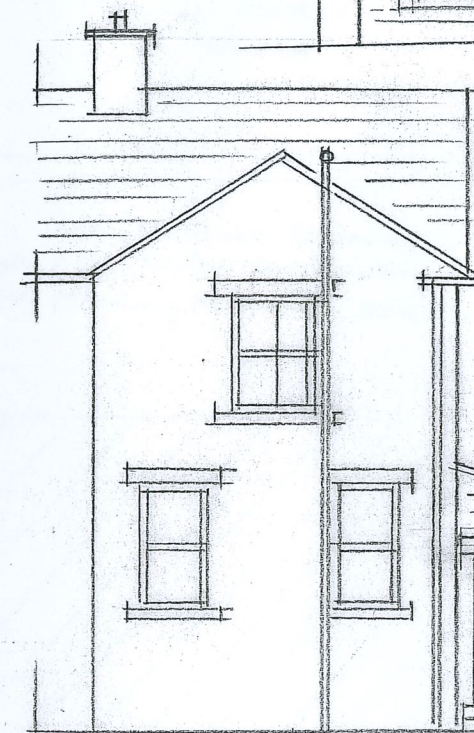

rear

front



proposed elevations

scale 1:100



natural oak external door and frame