

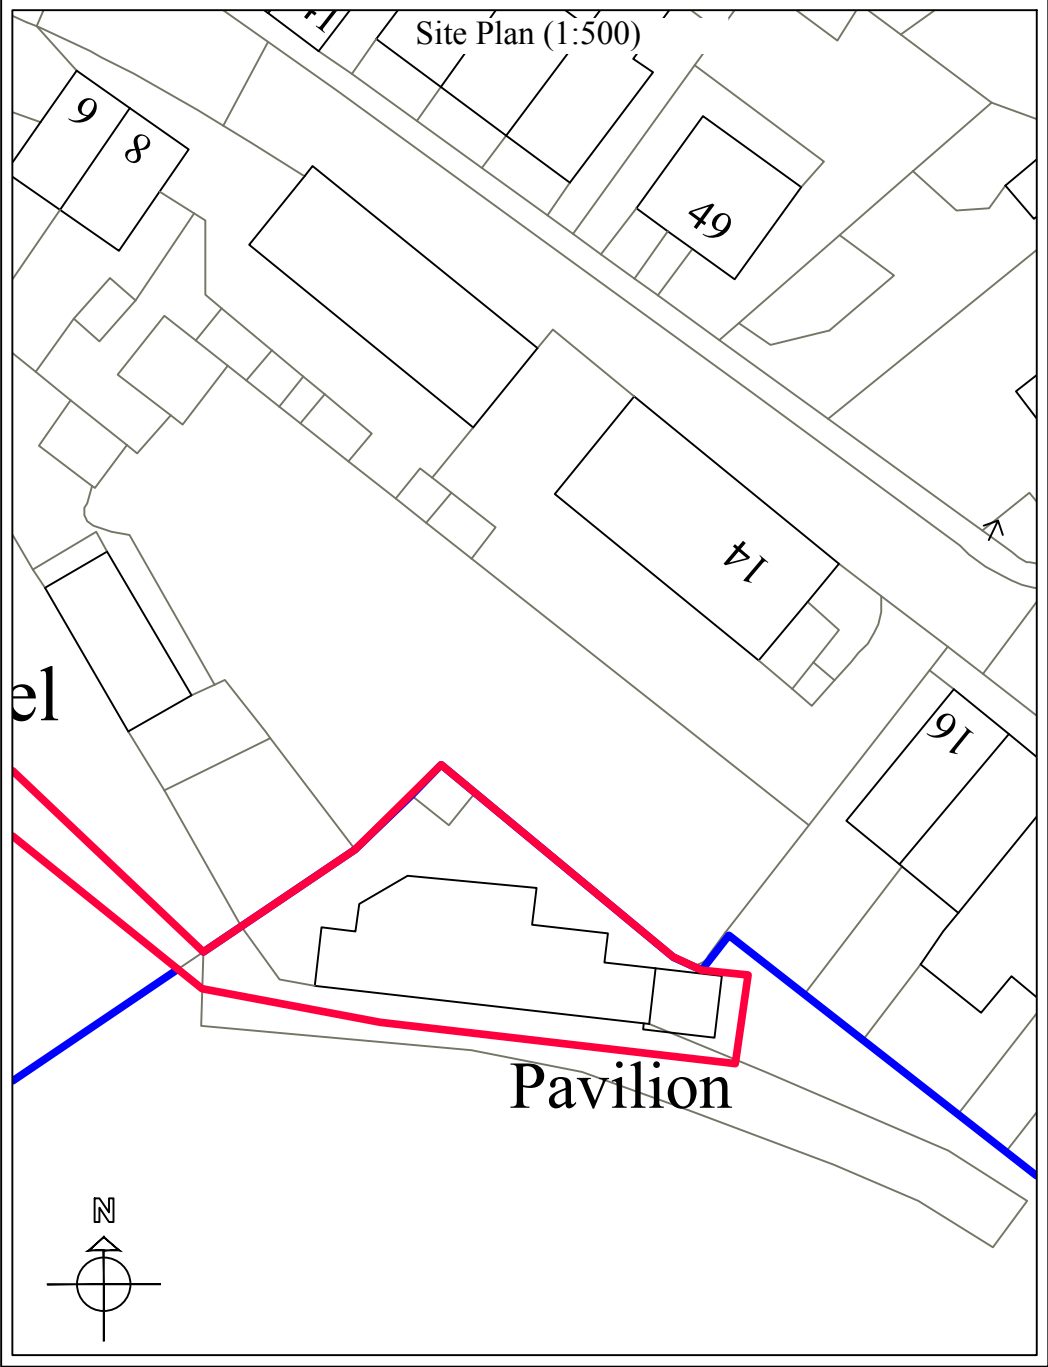
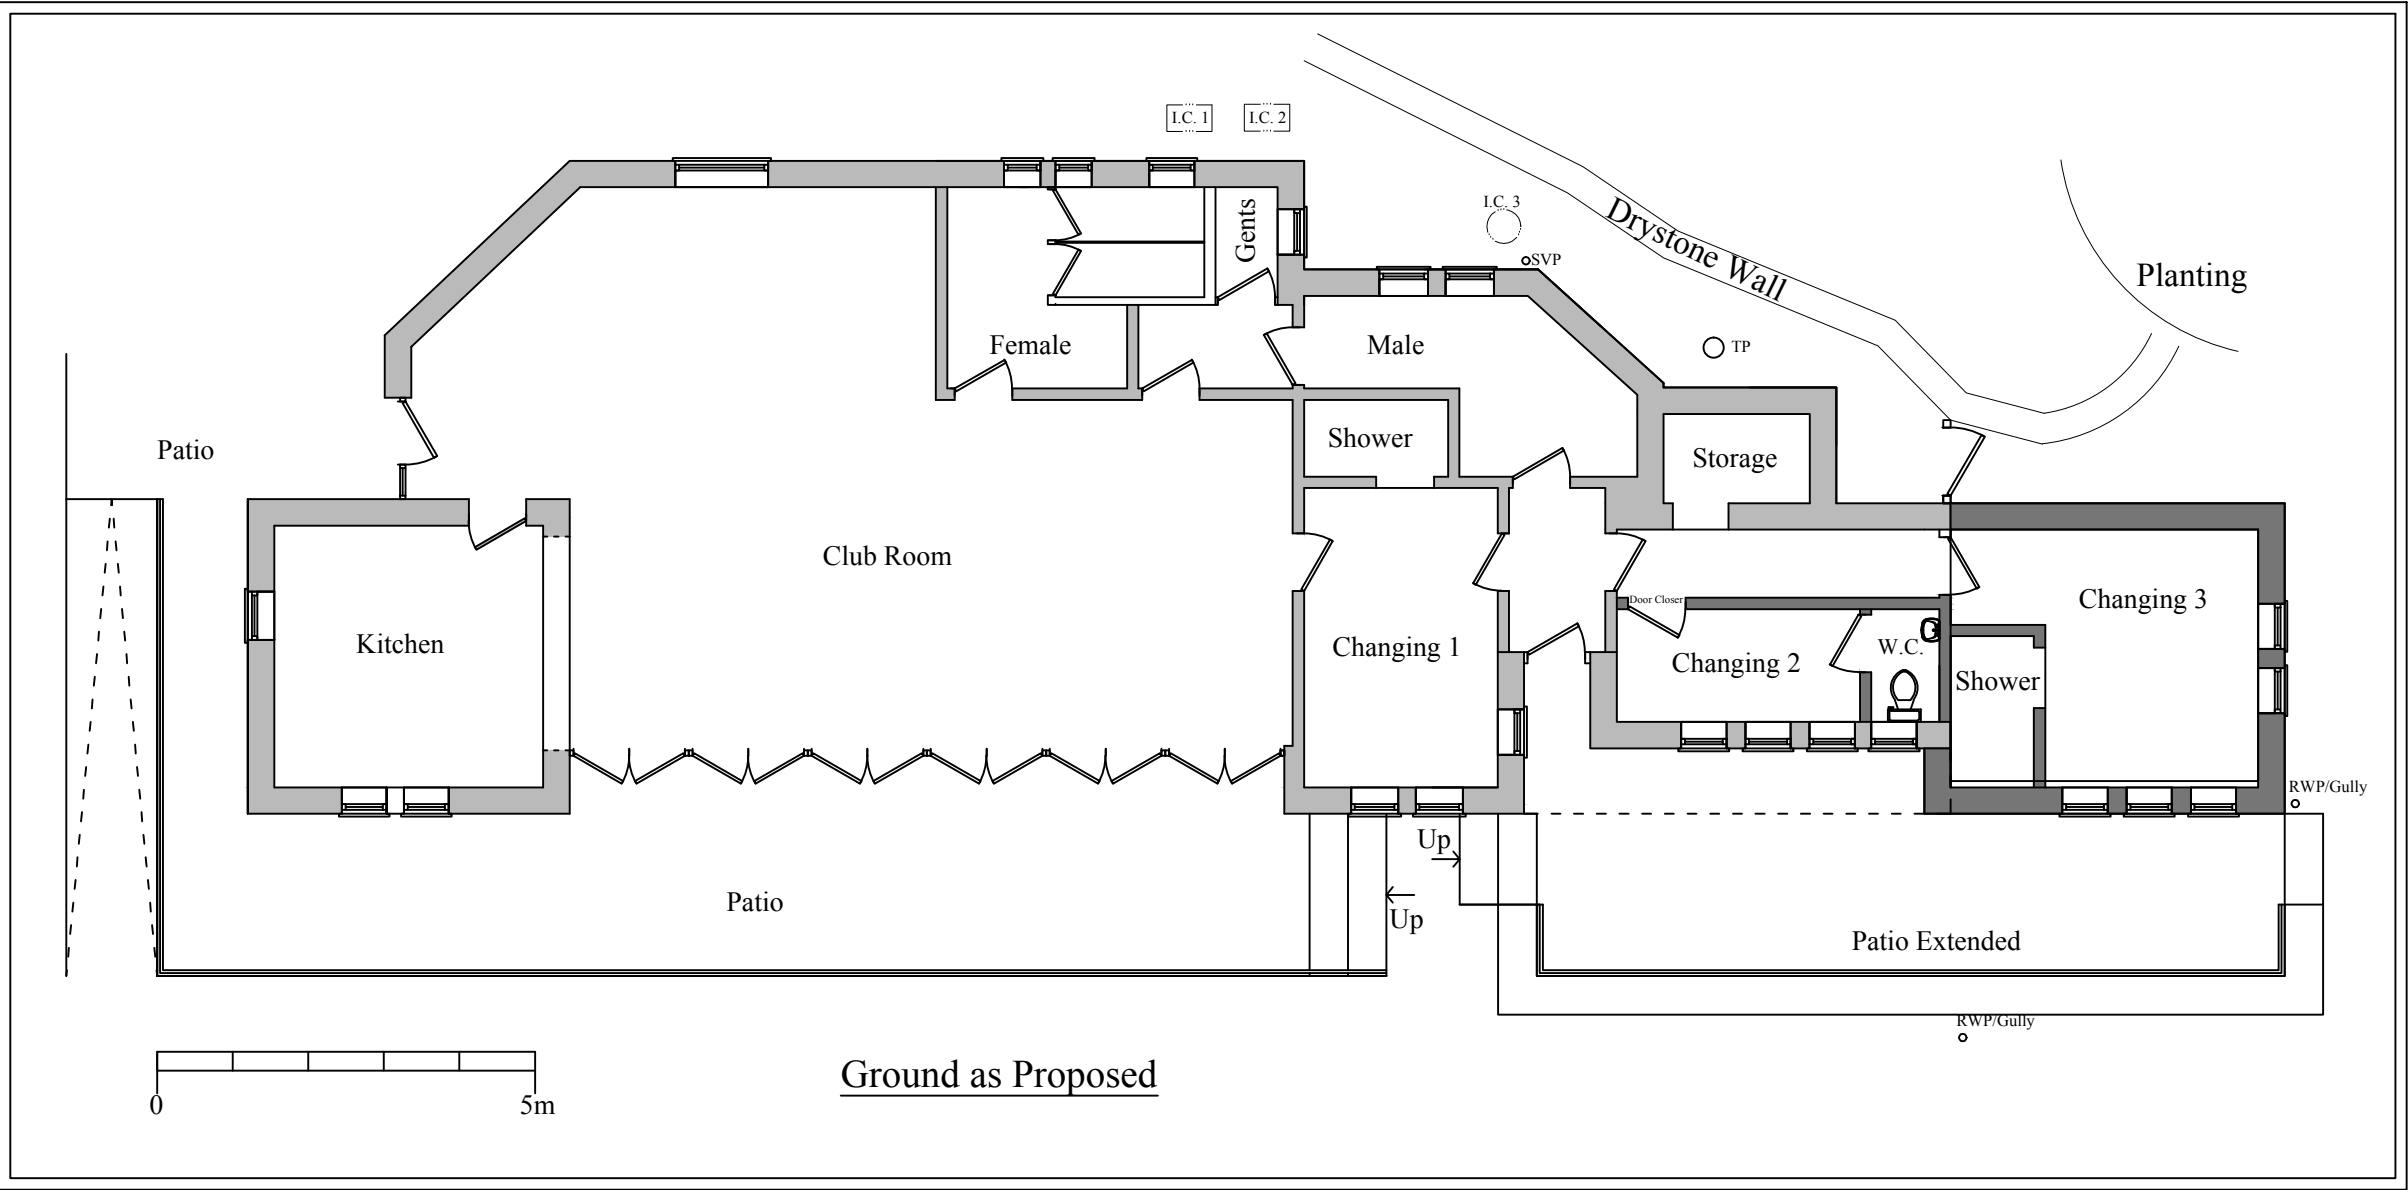


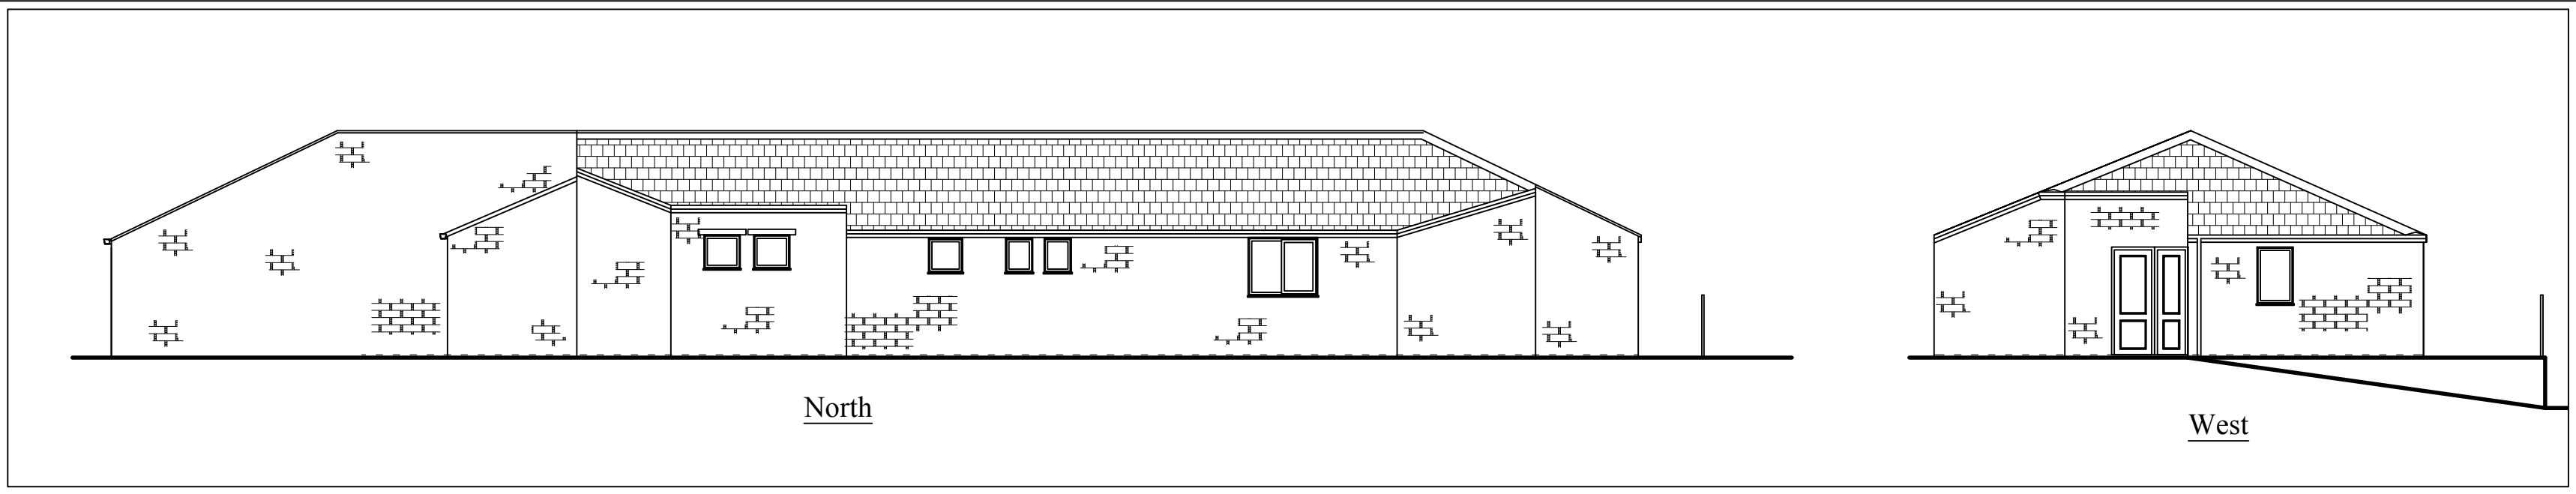

Planning

This drawing is the Copyright of SJ Design Limited.  
All dimensions must be checked on site.  
All materials and workmanship are to be in accordance with prevailing British Standards, Codes of Practice, Building Regulations, manufacturers and federation recommendations and all to the complete satisfaction of SJ Design Limited.

|   |          |                        |
|---|----------|------------------------|
| A | 13.01.23 | Following LPA comments |
|   |          |                        |
|   |          |                        |
|   |          |                        |

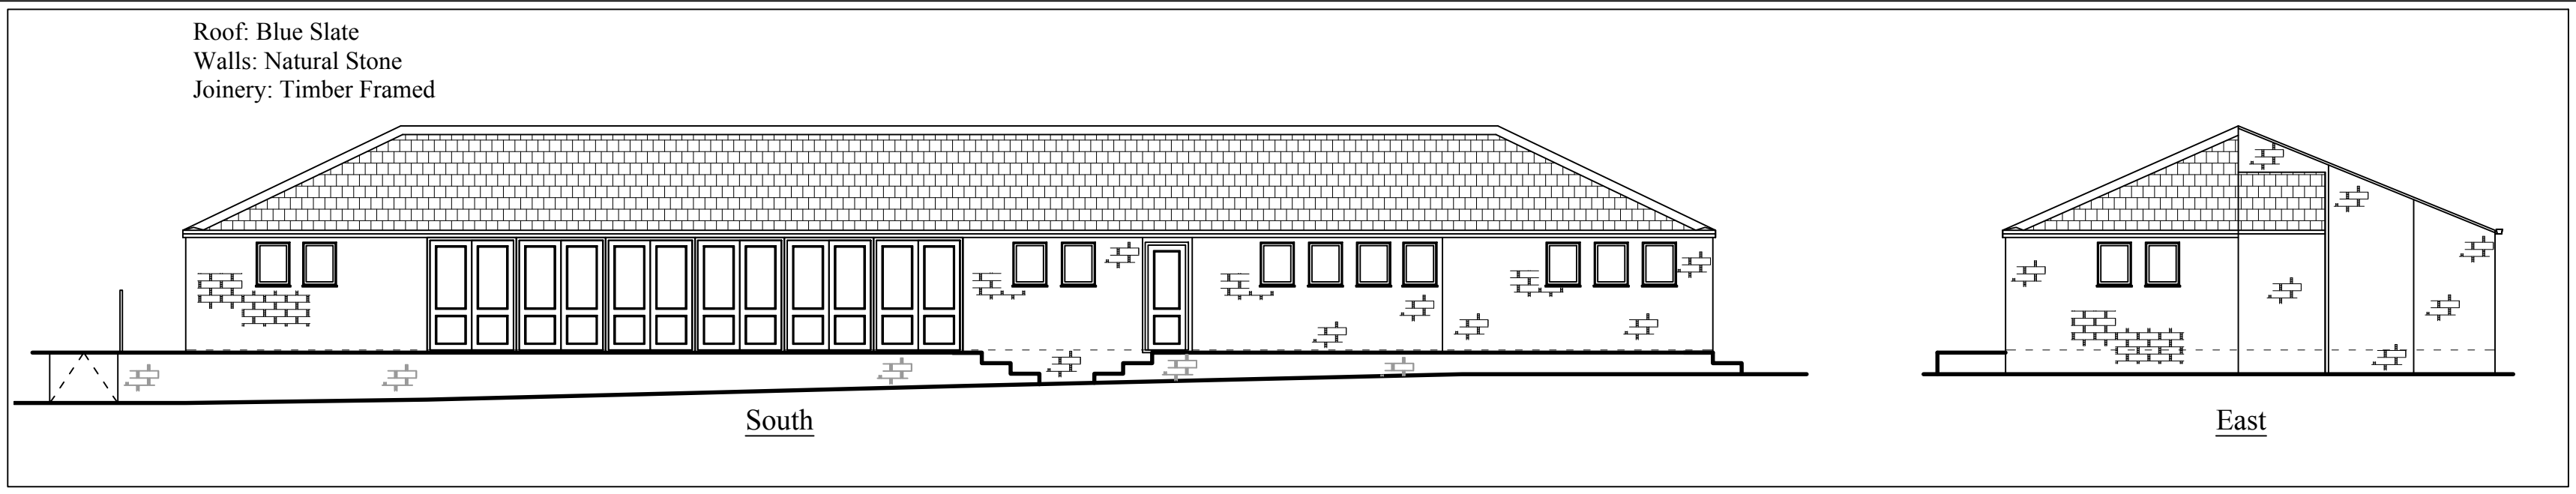

DESIGN LTD

Building Design & Surveying Consultants  
The Old Co-Op Building, Church Street,  
Hayfield, High Peak SK22 2JE  
Tel:01663 742903 Fax:01663 751247  
Mobile: 07984 007 087 Email: info@sjdesign.net  
www.sjdesign.net

Client  
Hayfield Cricket Club  
Job Title  
Proposed extension at  
Hayfield Cricket Club  
Market Street  
Hayfield  
High Peak  
SK22 2EP

Drawing Title  
Plans as Existing

Scale  
1:100; @A2 or as marked  
Date  
December 2022  
Drawn by  
SJ

|                    |           |
|--------------------|-----------|
| Drawing No.<br>200 | Rev.<br>A |
|--------------------|-----------|