


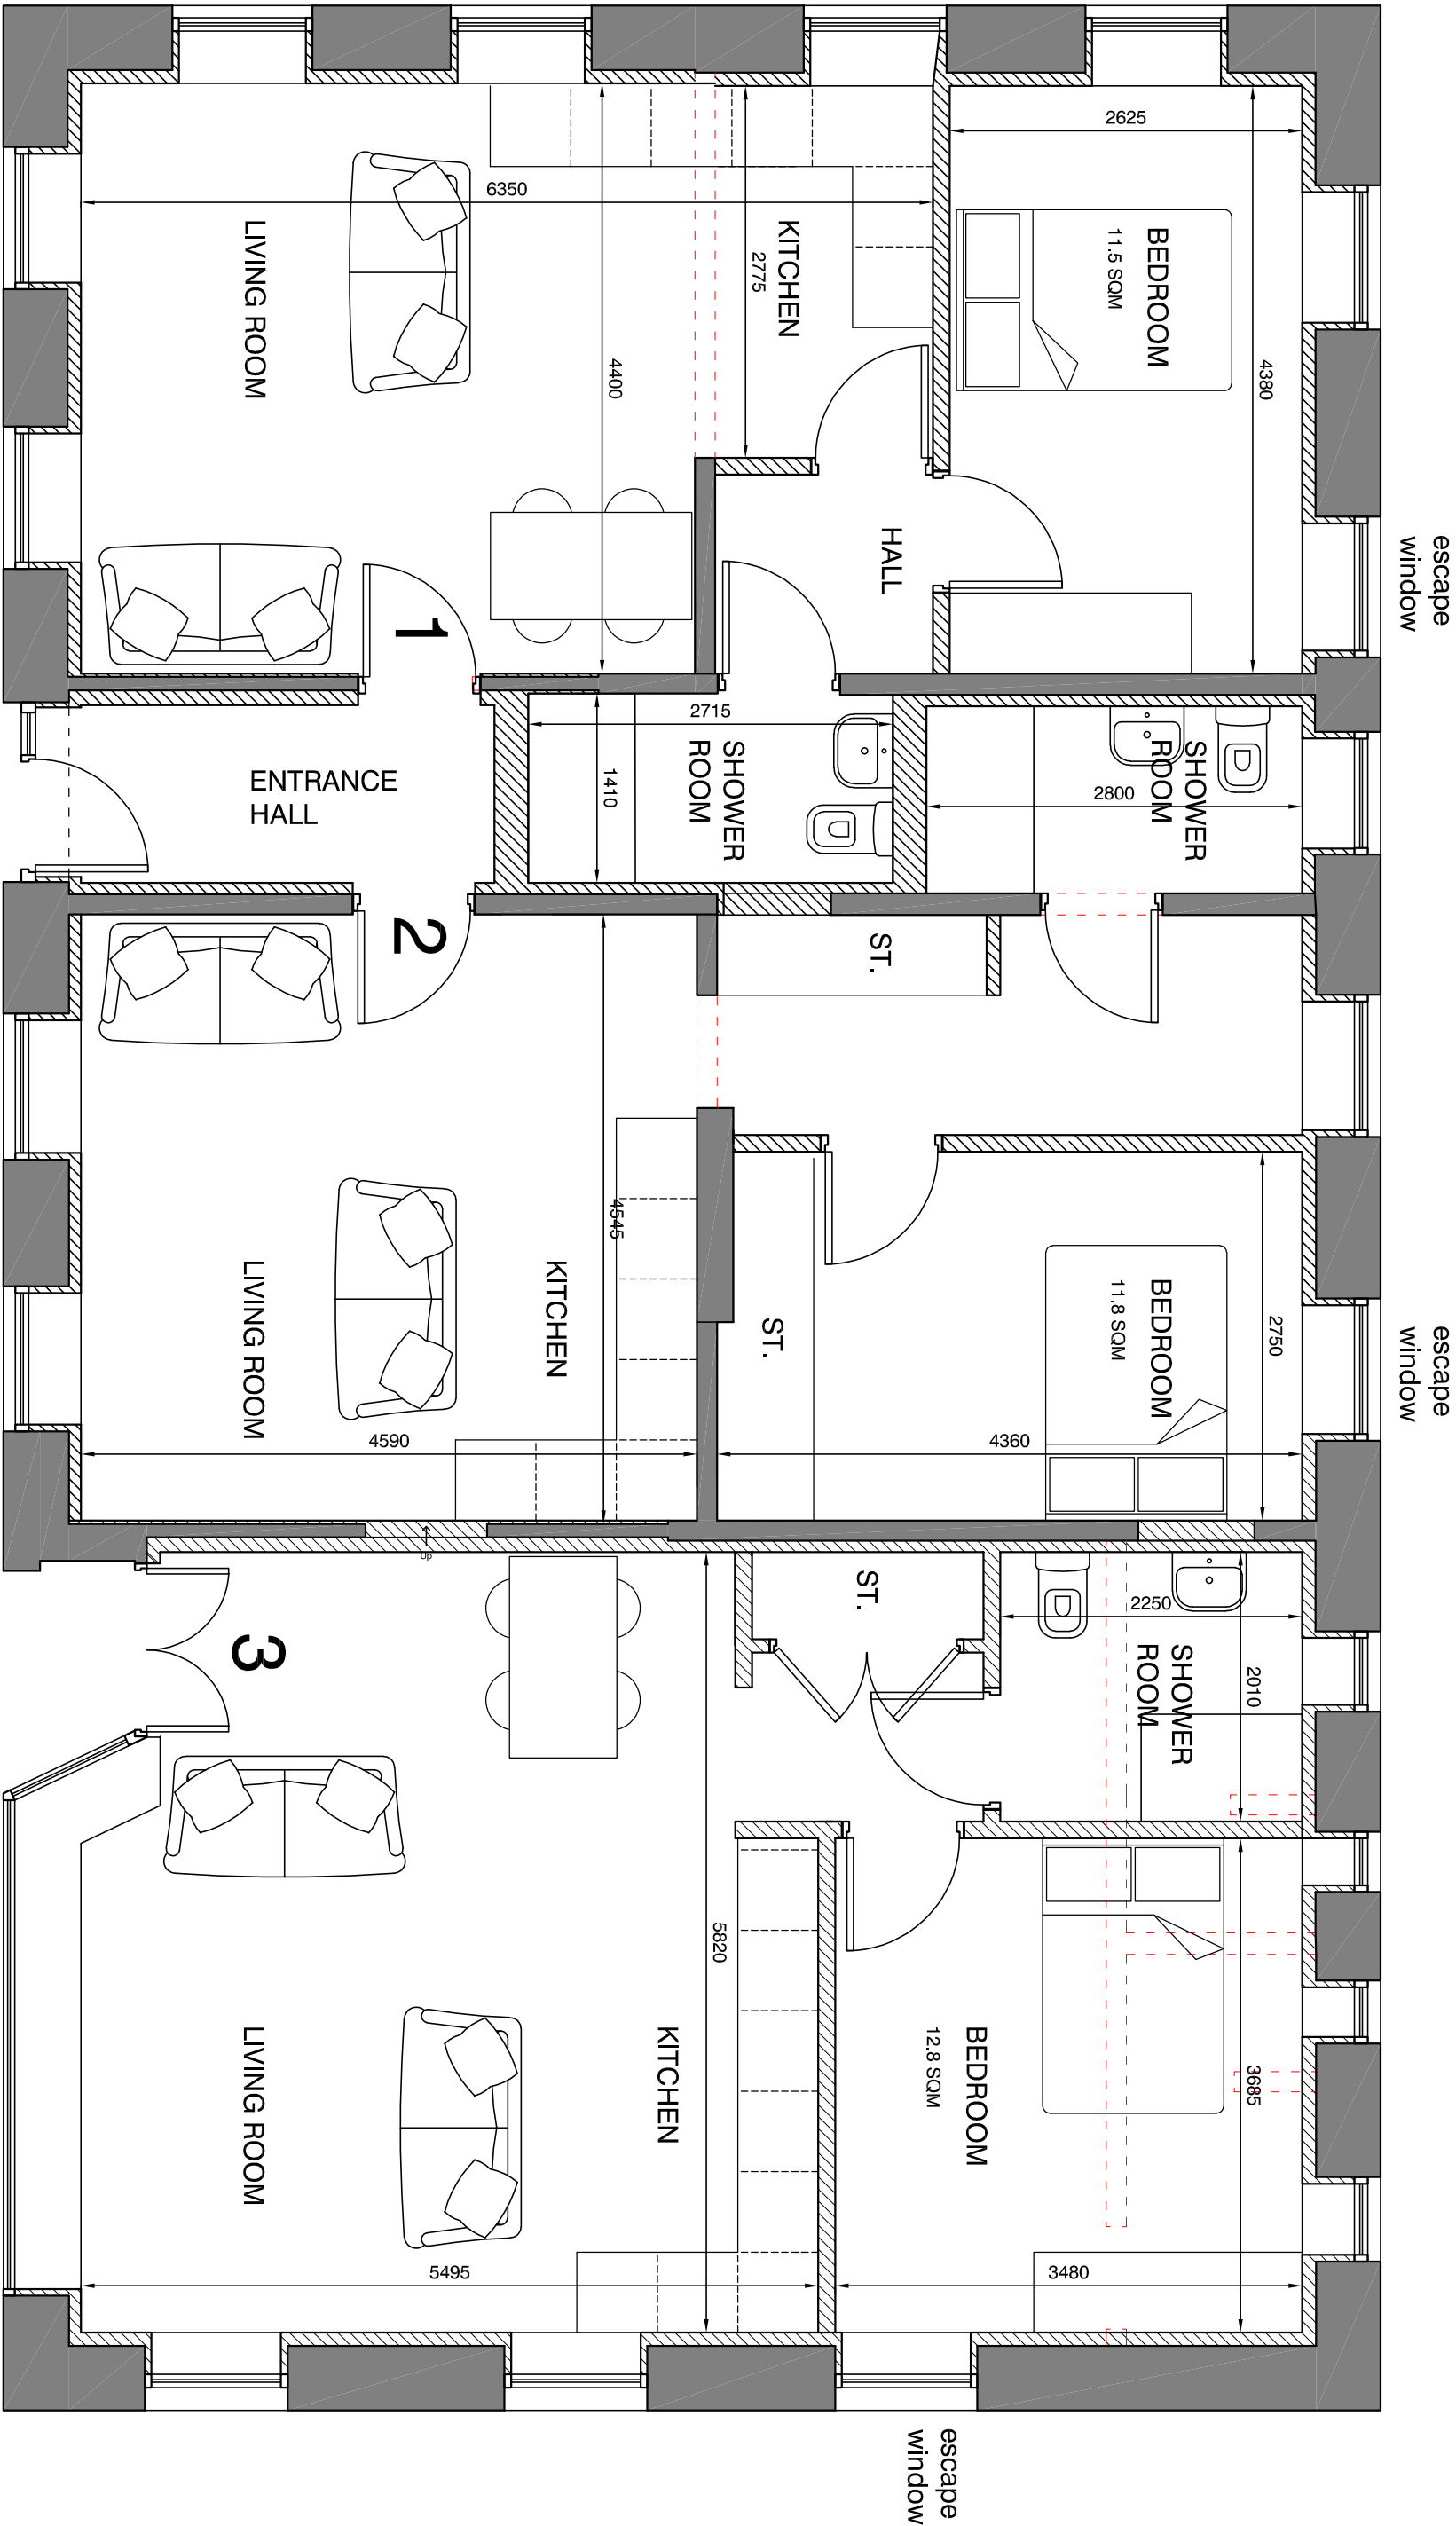

NOTES:
FLAT 1 44.1 SQM
FLAT 2 45.4 SQM
FLAT 3 51.7 SQM

SCALE 1:50



CLIENTS/CONTRACTORS ARE ADVISED TO CLARIFY
DIMENSIONS PRIOR TO SETTING OUT AND NOT TO
SCALE OFF THE DRAWING



HIGH PEAK ARCHITECTS LTD
2nd Floor, Wharf House, Wharf Road, Whaley Bridge, High Peak, Derby's SK23 7AD
Tel: 01663 719717 Web: www.highpeakarch.com Email: npa@highpeakarch.com

Residential Conversion

1 Chapel Road, Whaley Bridge

Proposed Plan

1877.PL03

Scale: 1:50 @ A3

Date: June 2023

Rev: