



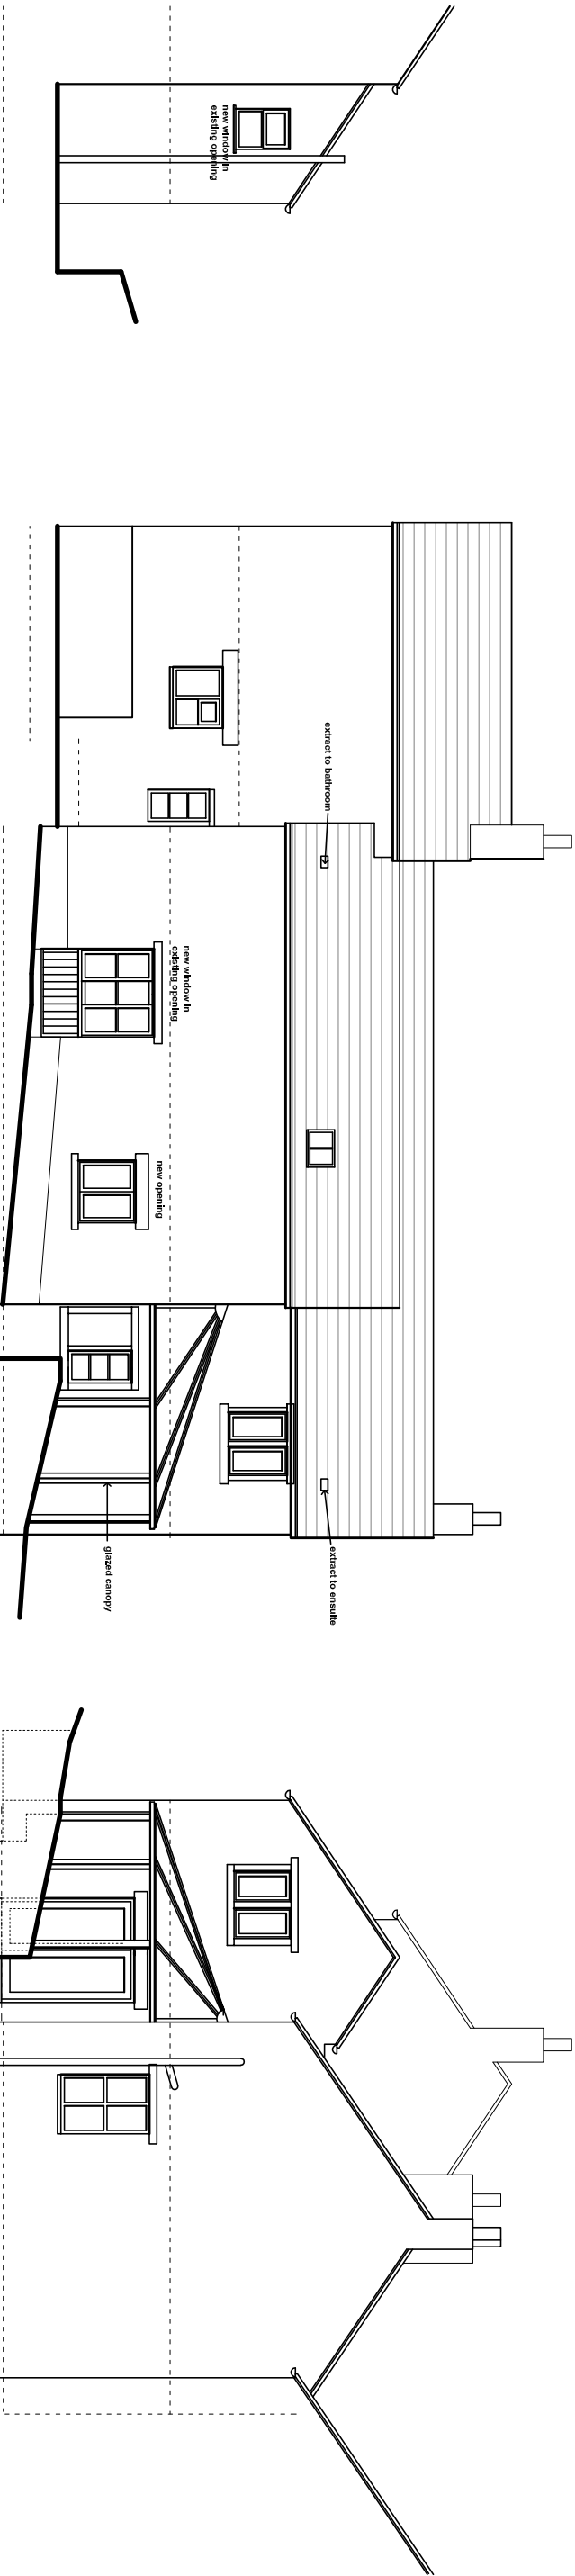

Side Elevation

Rear Elevation

Side Elevation

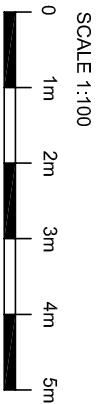

CLIENTS/CONTRACTORS ARE ADVISED TO CLARIFY DIMENSIONS PRIOR TO SETTING OUT AND NOT TO SCALE OFF THE DRAWING

Rev A June 2023 general revision



HIGH PEAK ARCHITECTS LTD  
2nd Floor, Wharf House, Wharf Road, Whaley Bridge, High Peak, Derby's SK23 7AD  
Tel: 01663 719717 Web: www.highpeakarch.com Email: hpa@highpeakarch.com

Listed Building Works  
Rivelin, Brookbottom, New Mills  
Proposed Elevations  
1774.PL09