


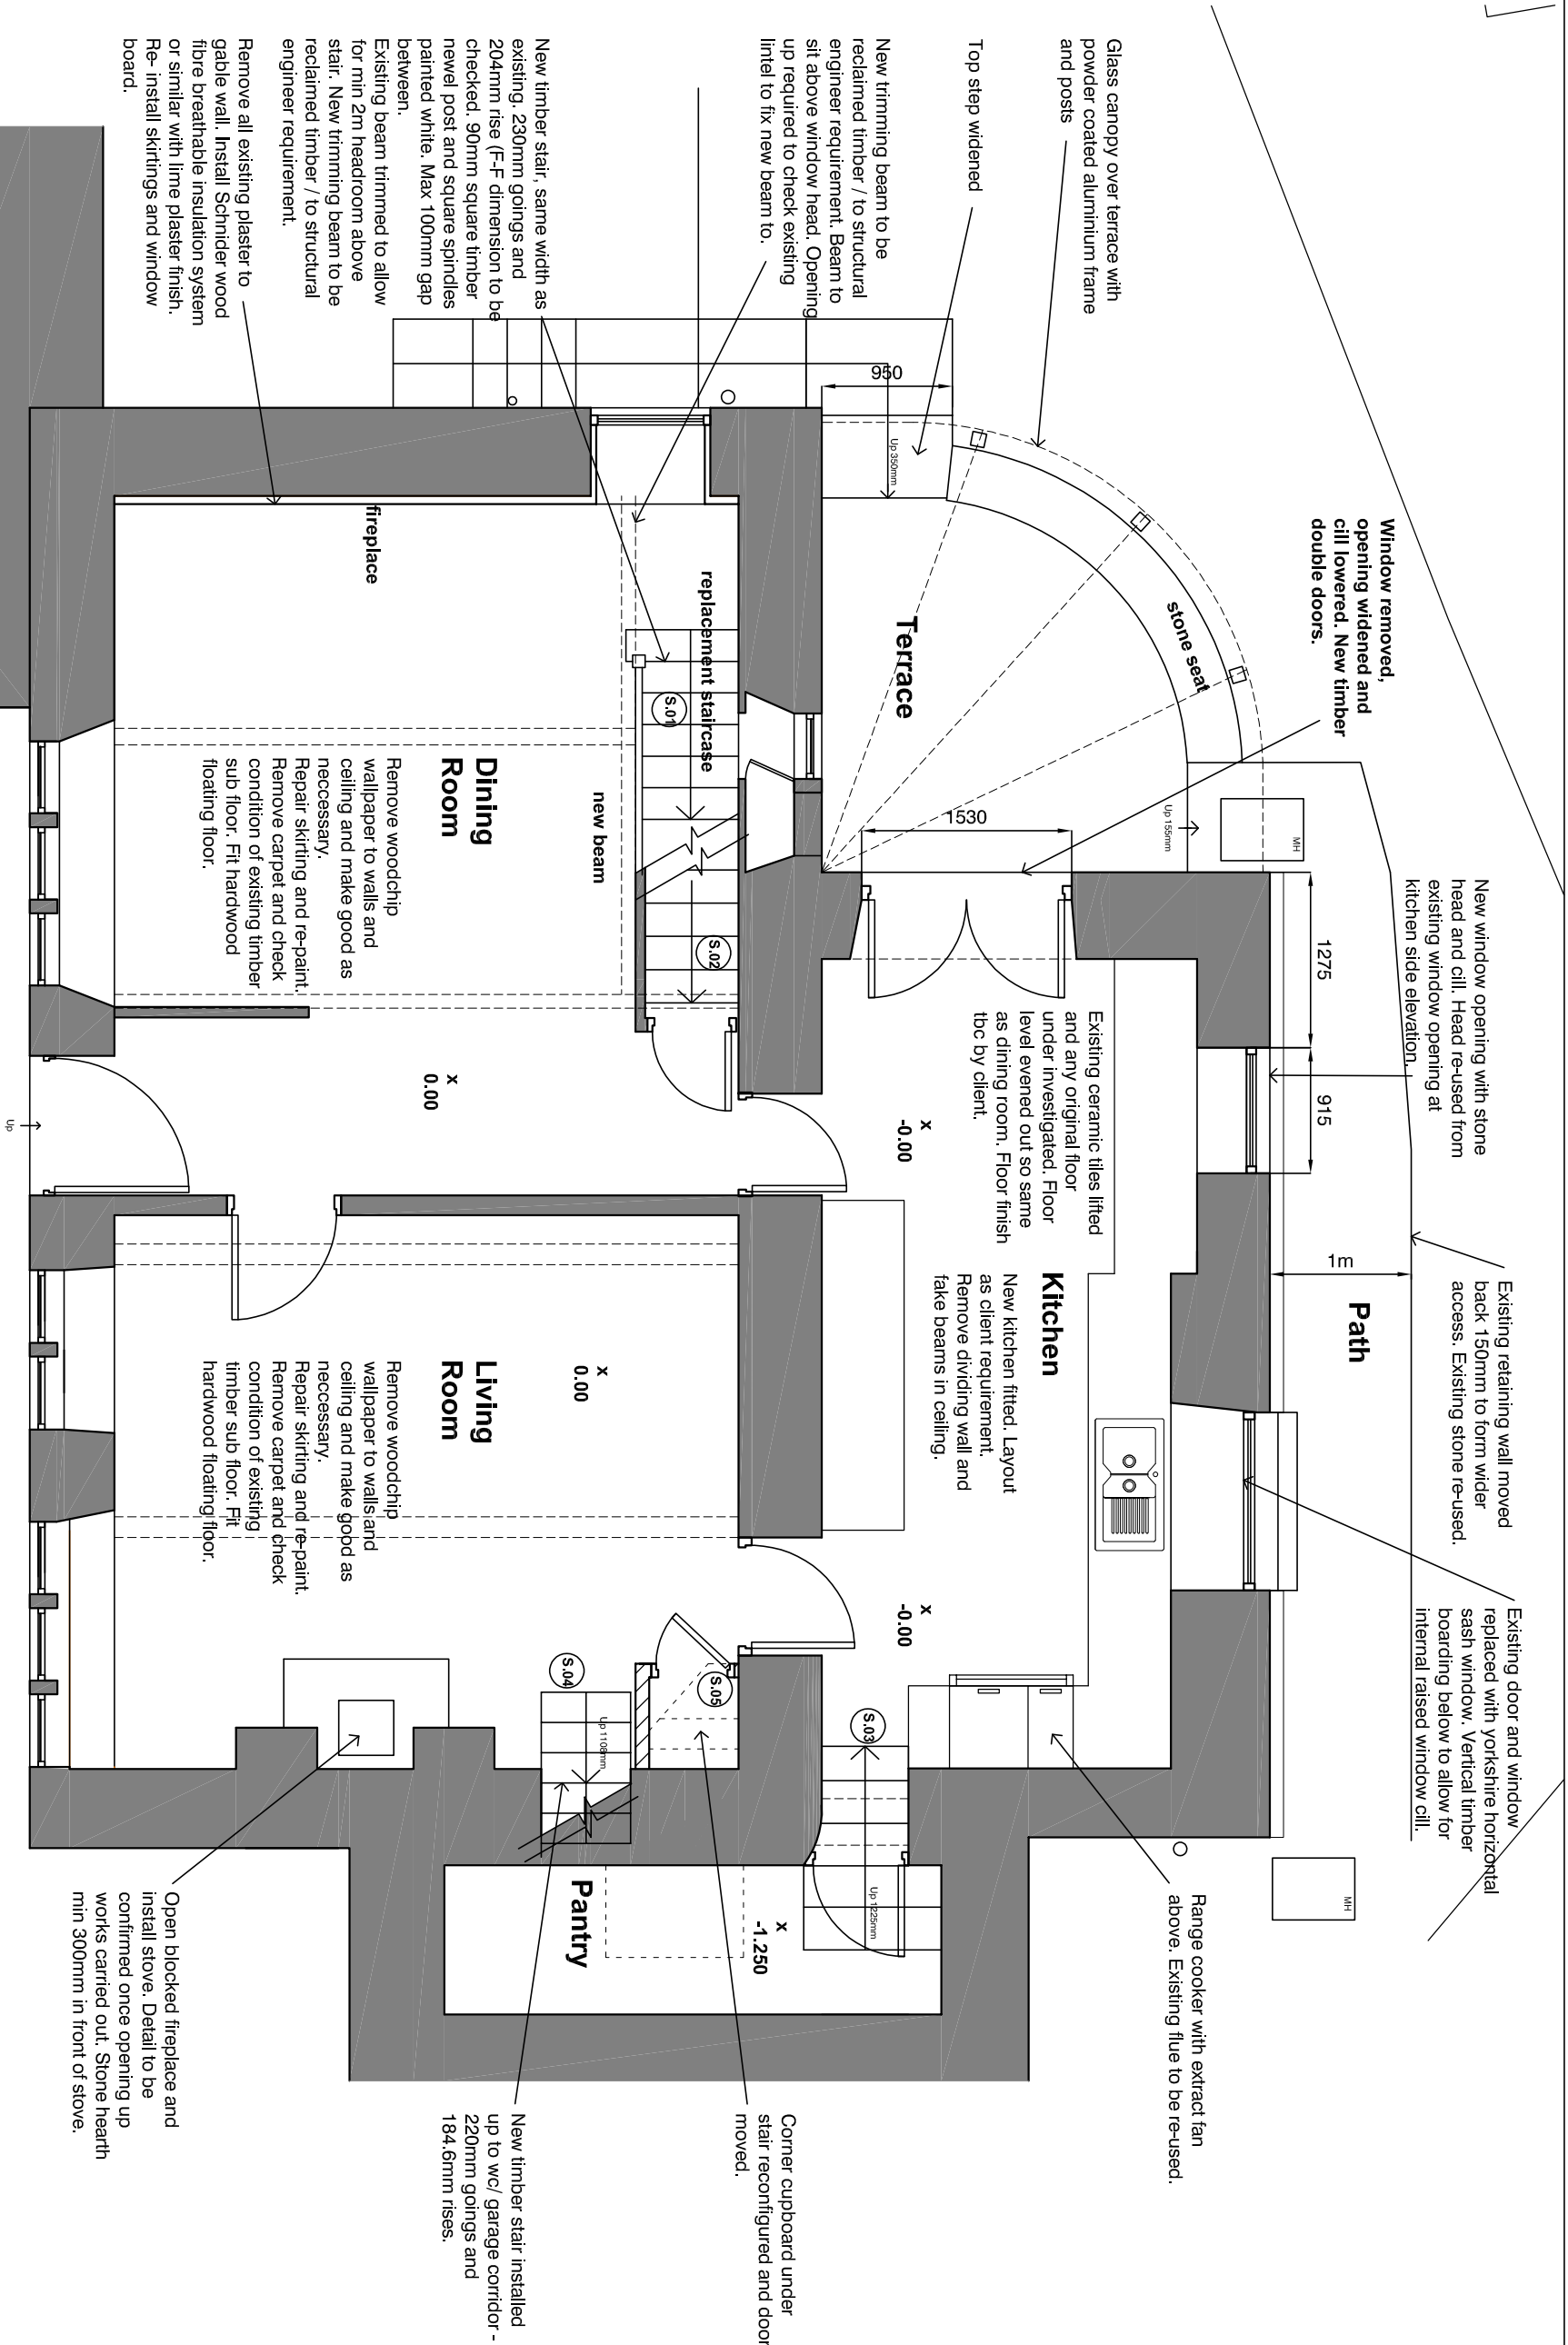

HIGH PEAK ARCHITECTS LTD
2nd Floor, Wharf House, Wharf Road, Whaley Bridge, High Peak, SK23 7AD
Tel: 01663 719717 Web: www.highpeakarch.com Email: npa@highpeakarch.com

Listed Building Works
Rivelin, Brookbottom, New Mills
Proposed Ground Floor Plan
1774.PL06