

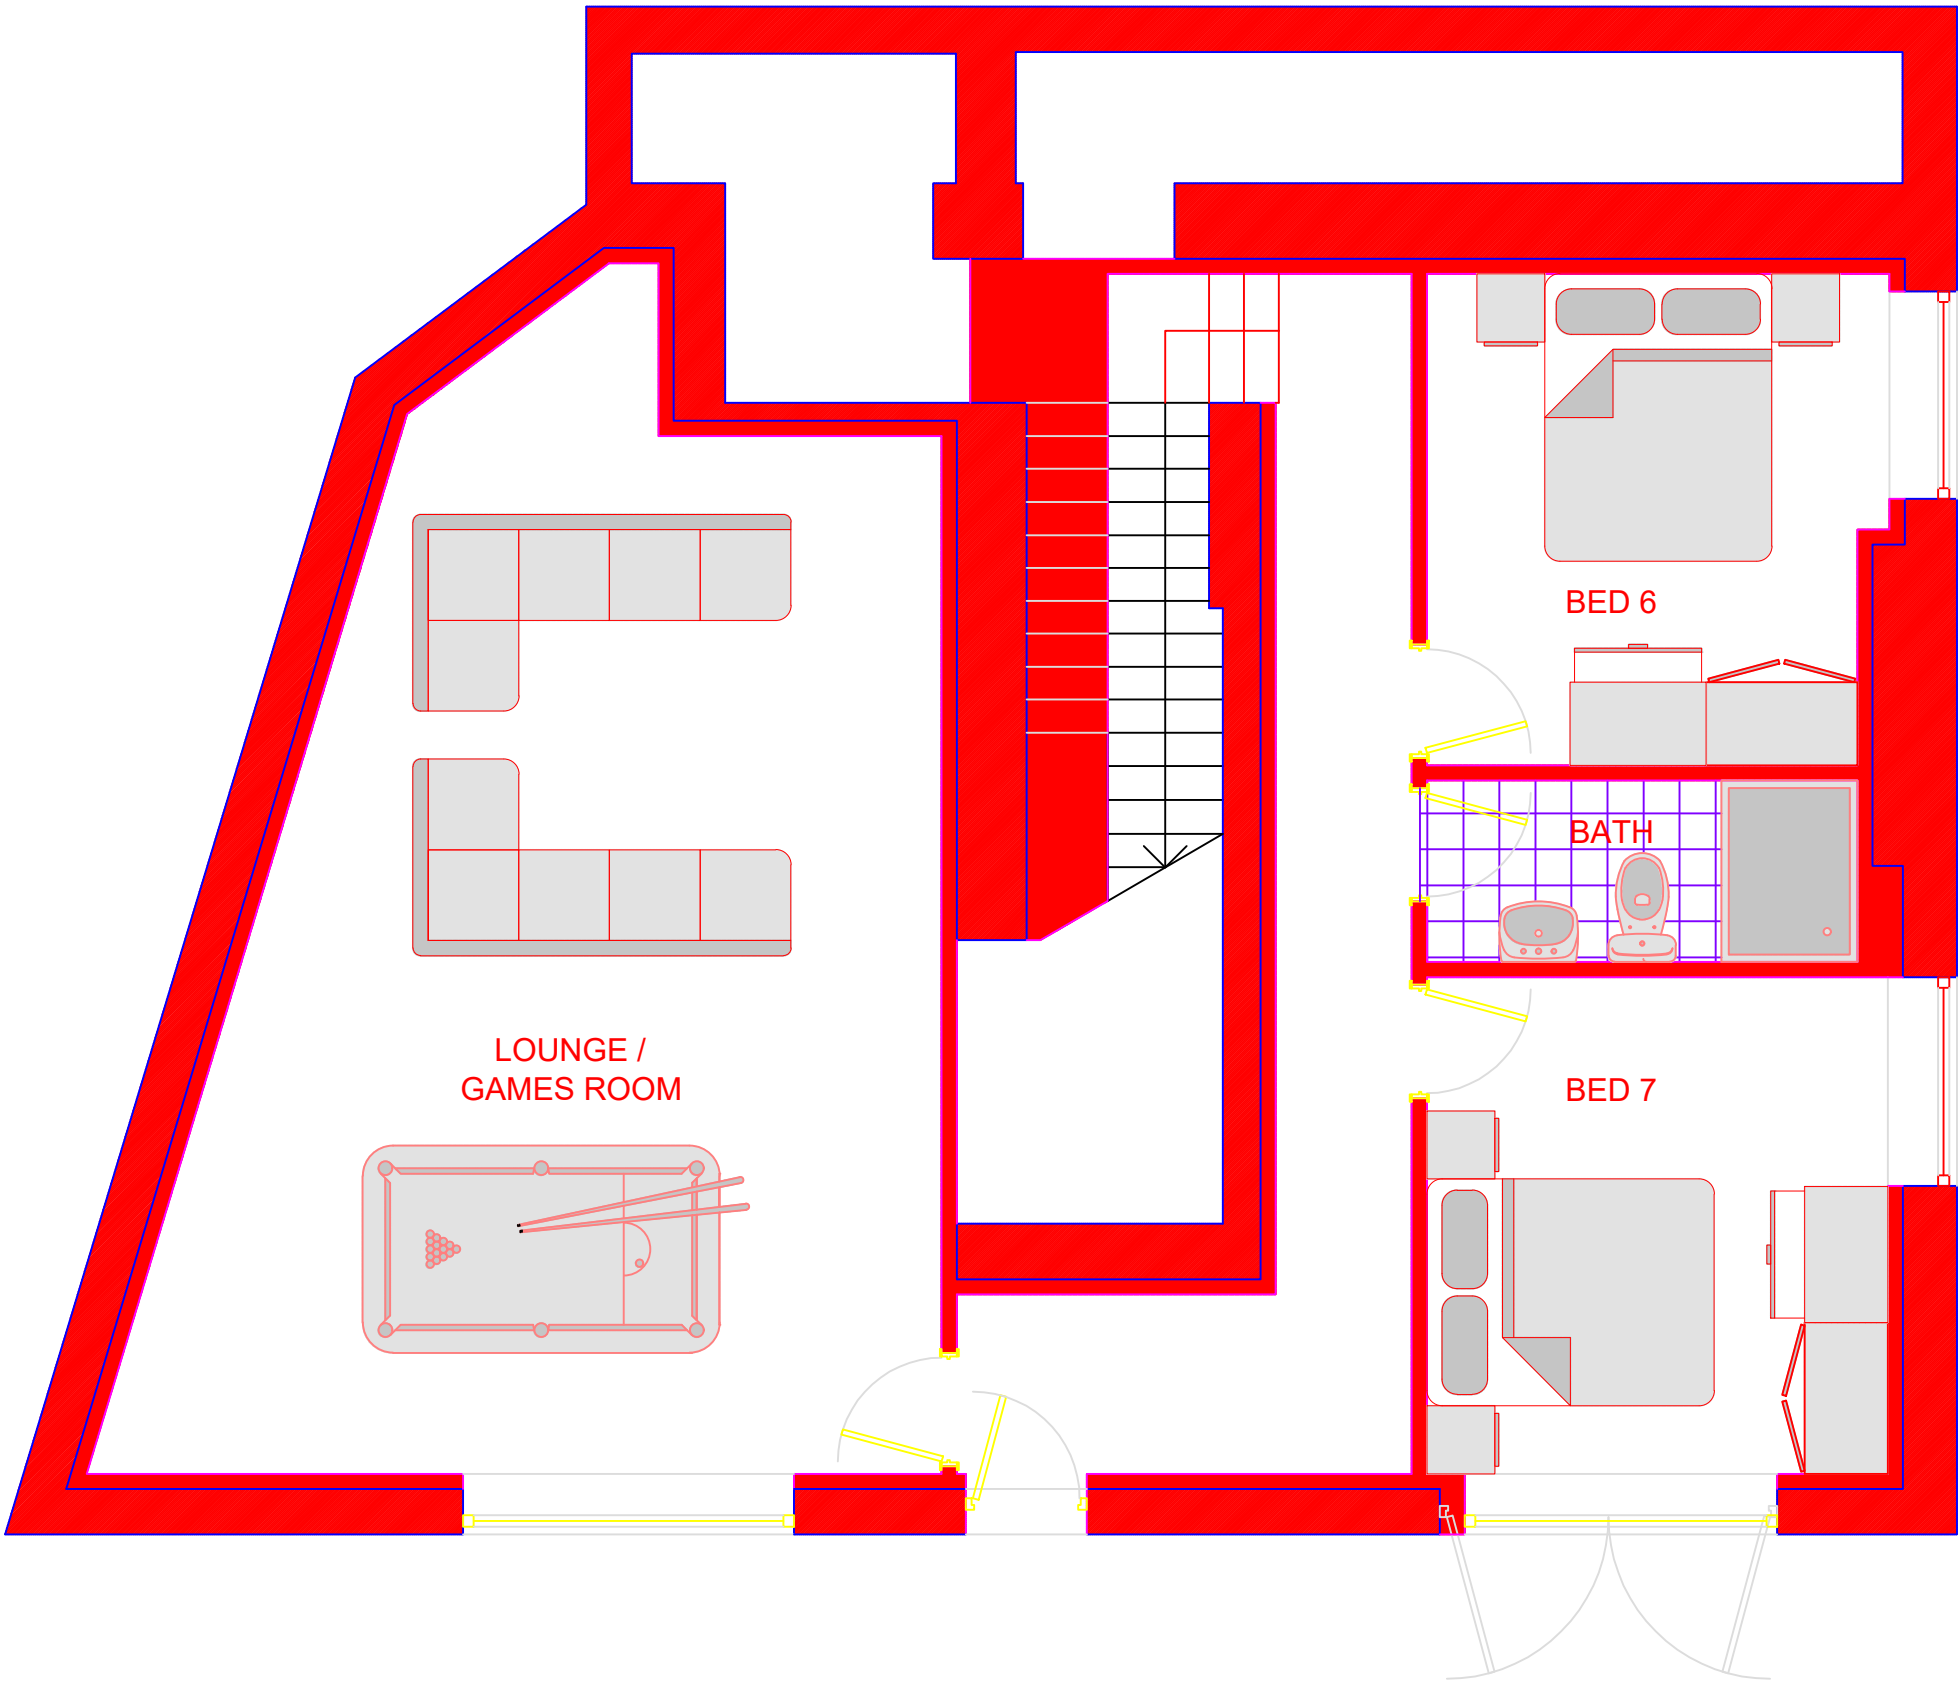


Application Ref - HPK/2021/0083


SCALE BAR 1:50

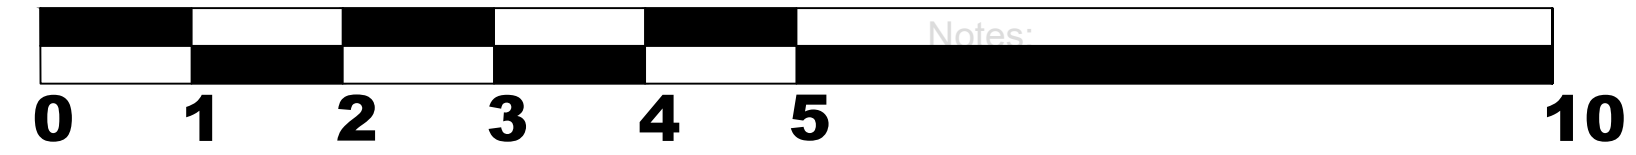


BASEMENT

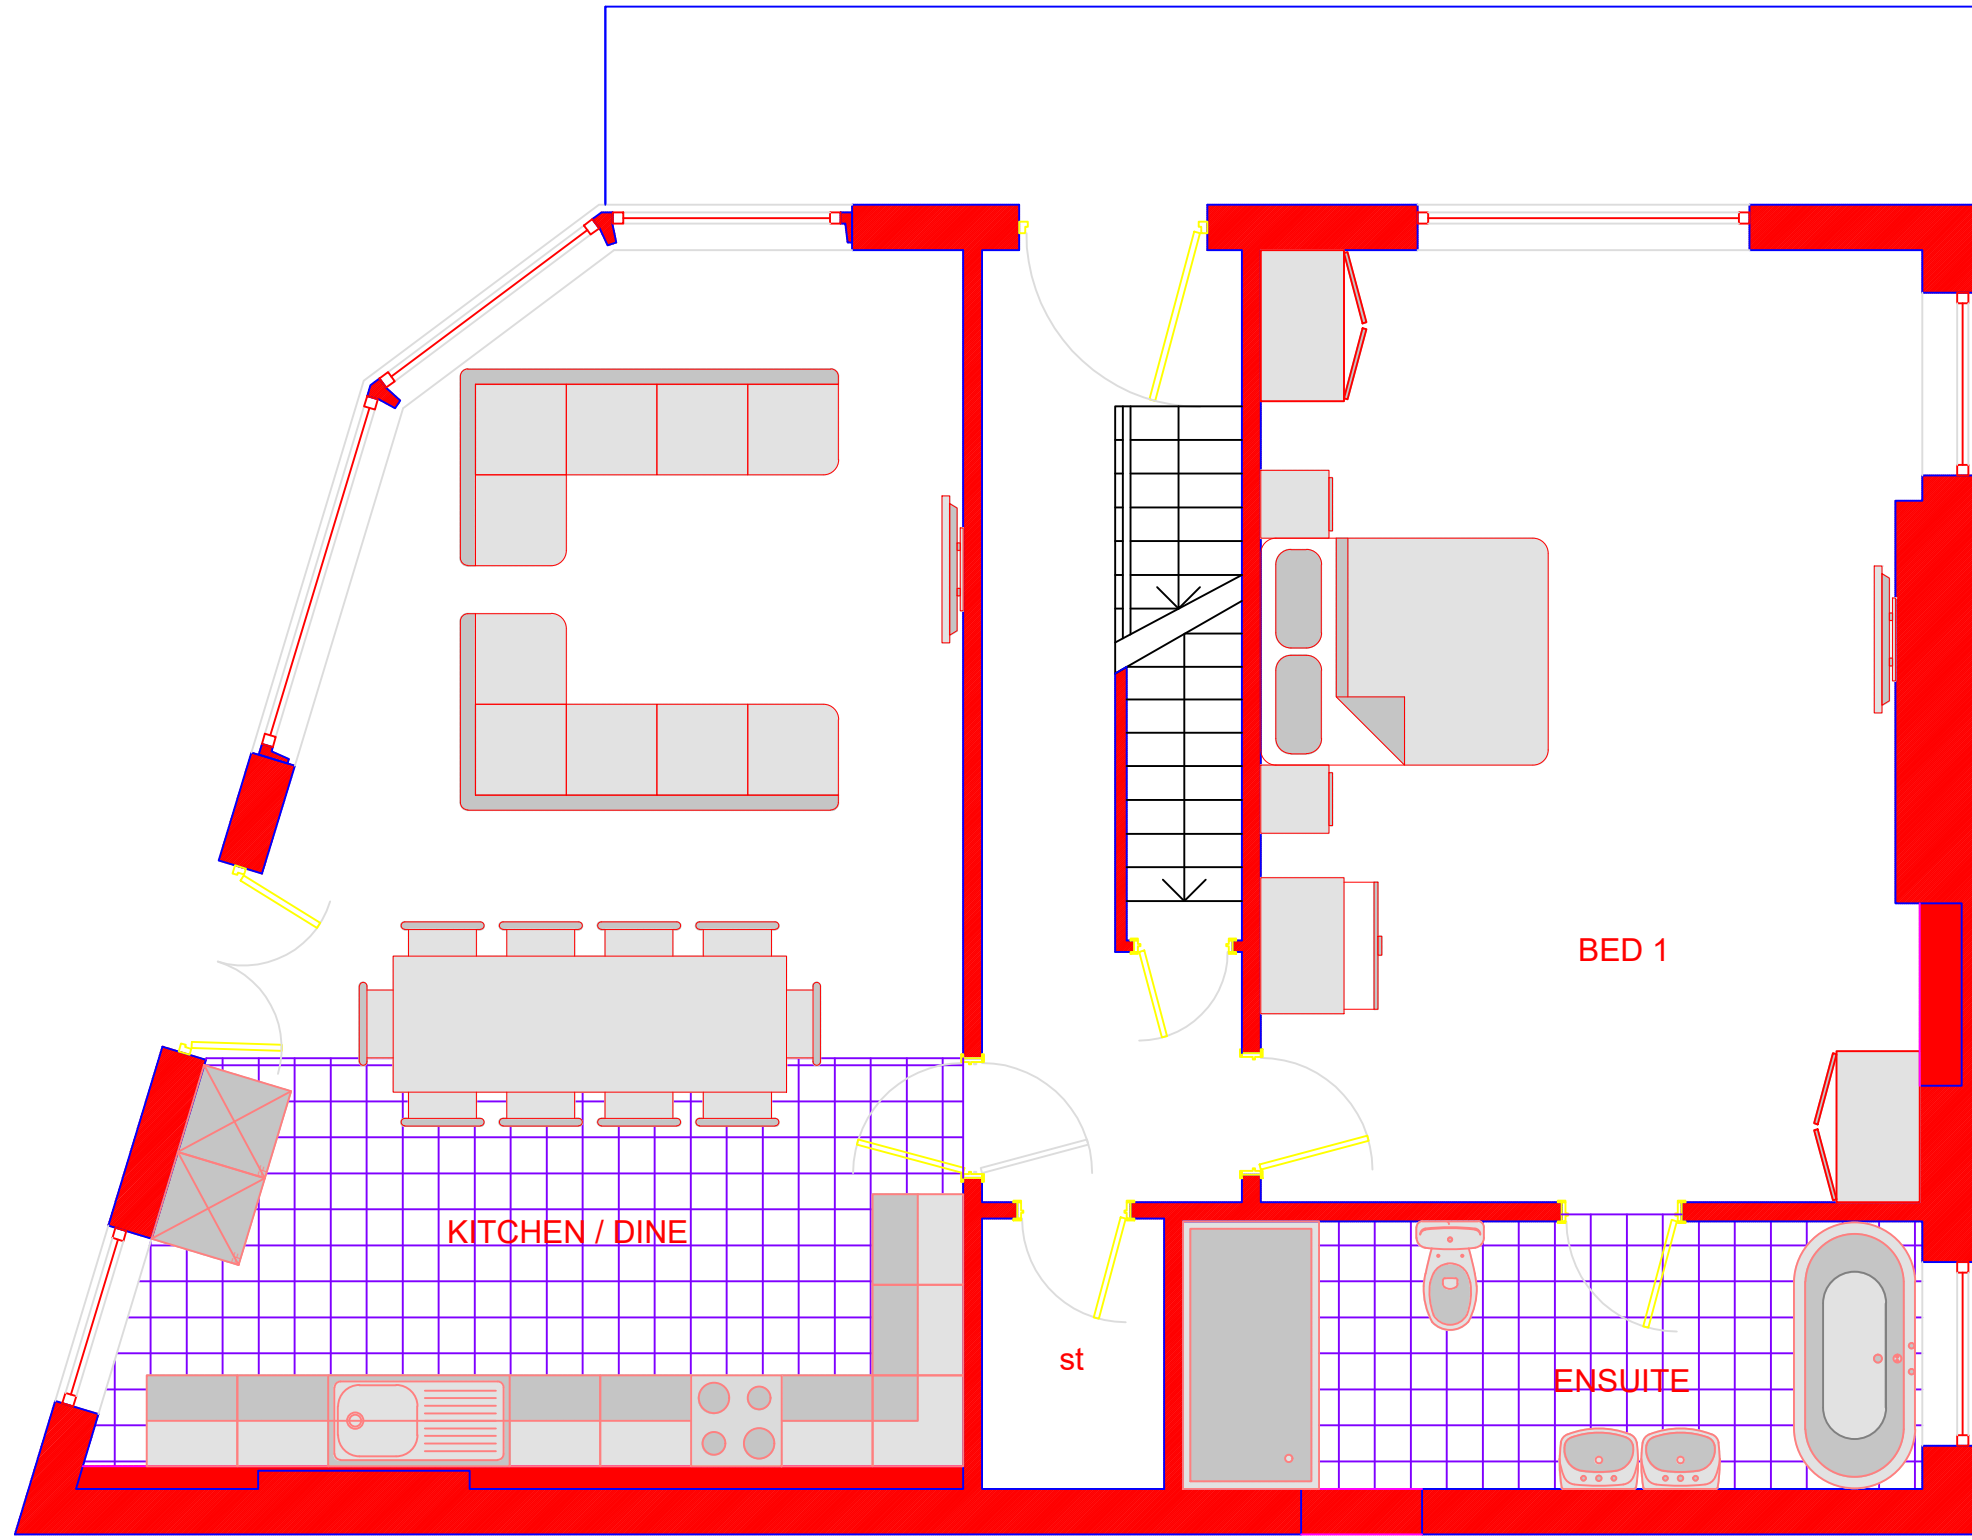

GROUND

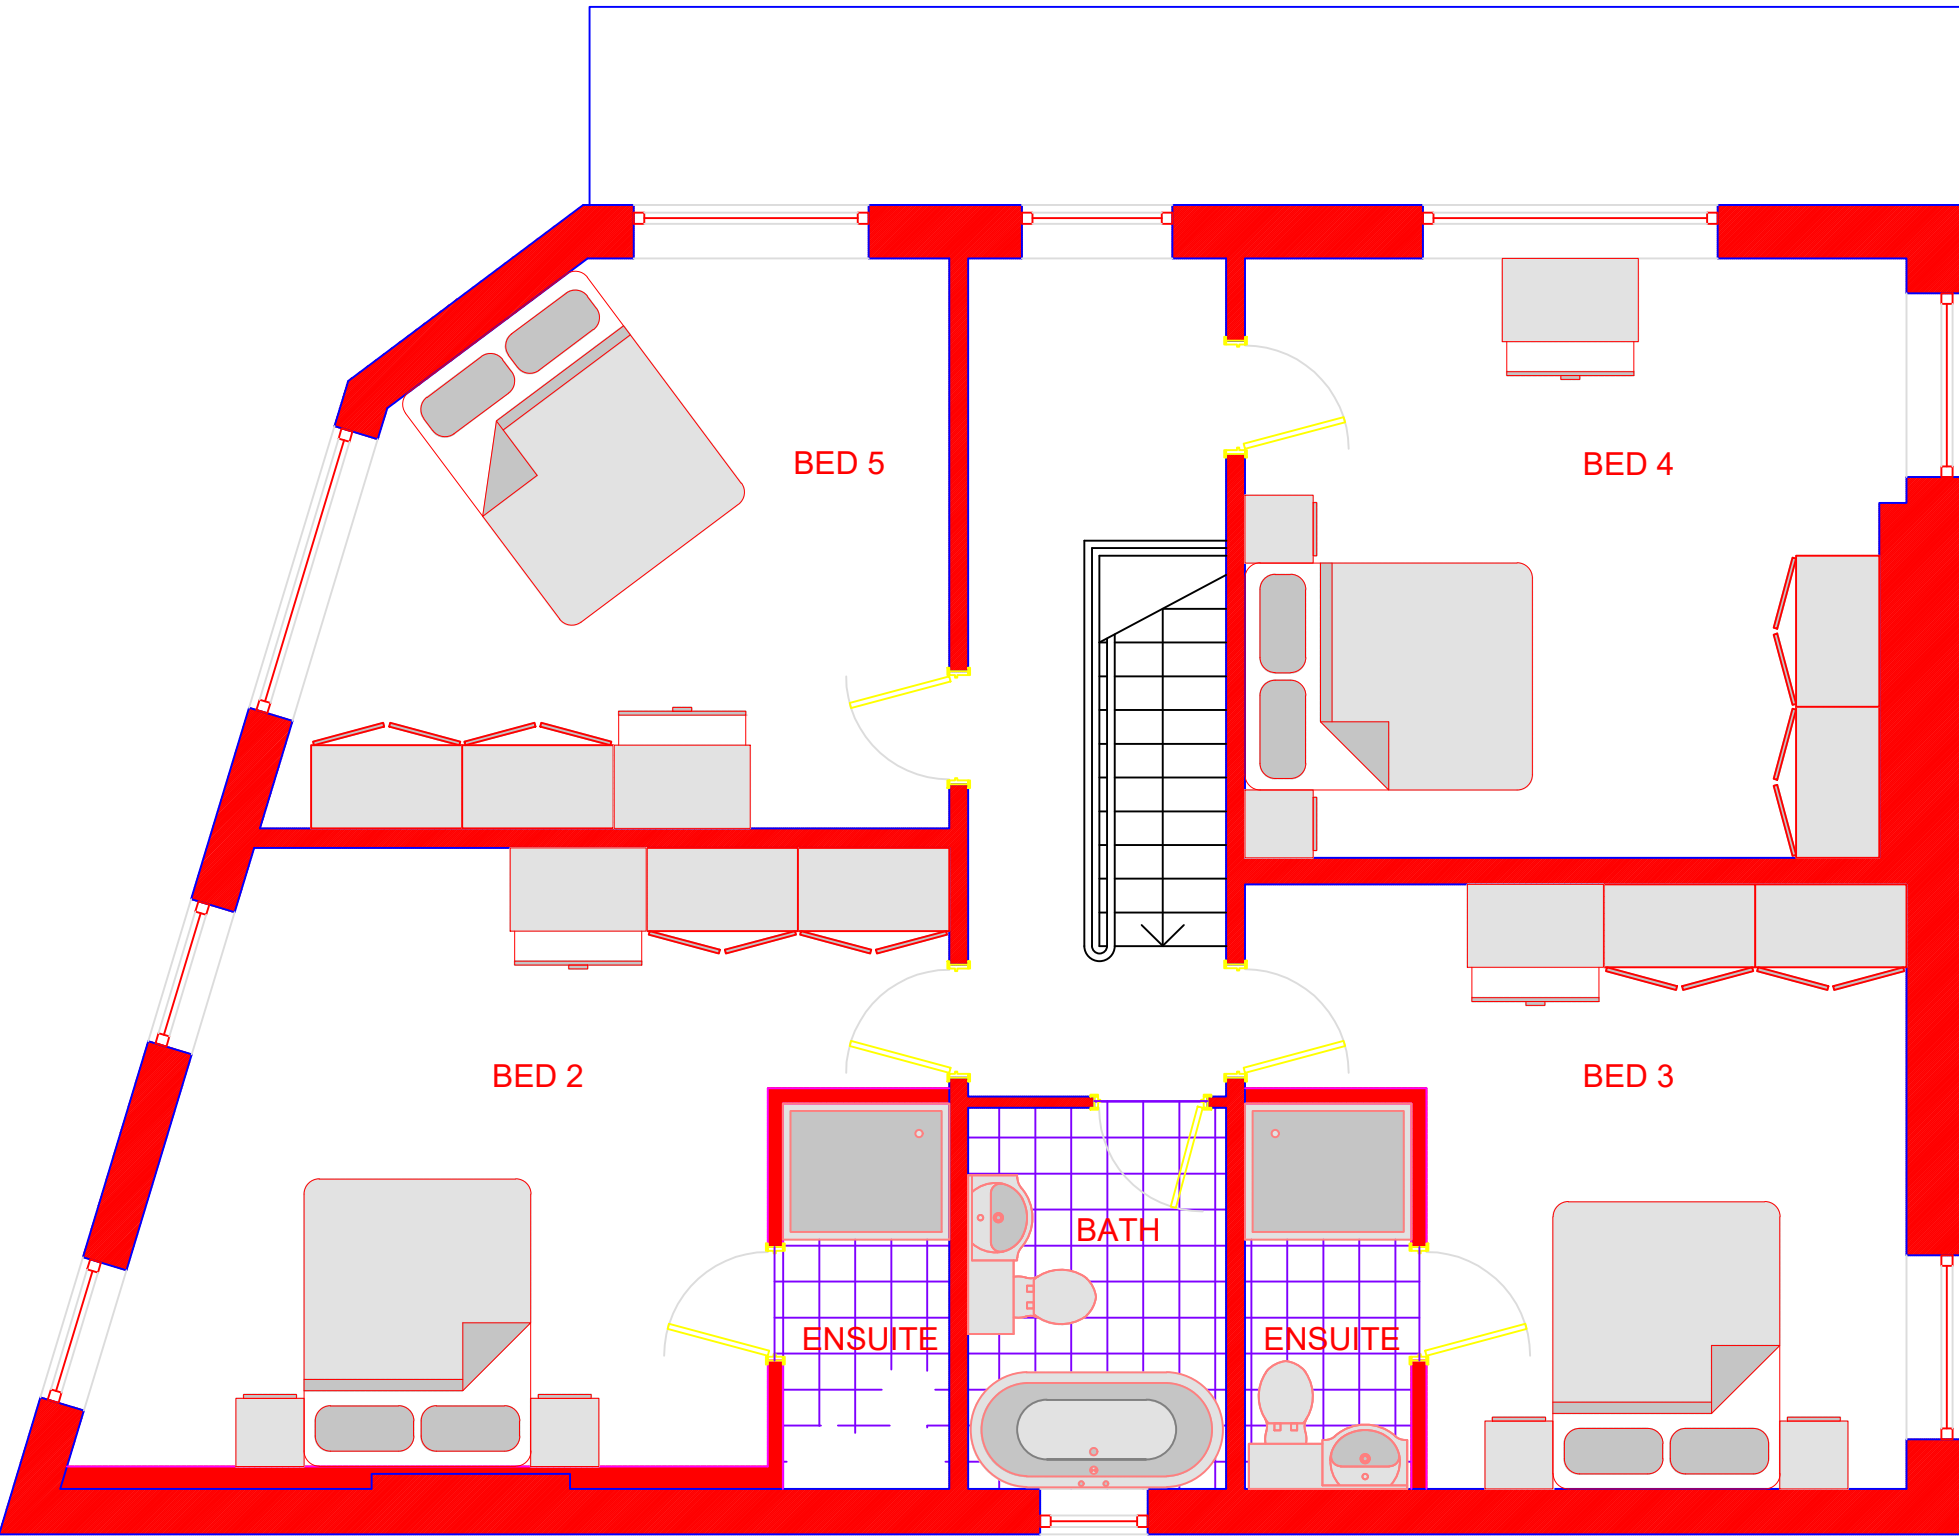

FIRST

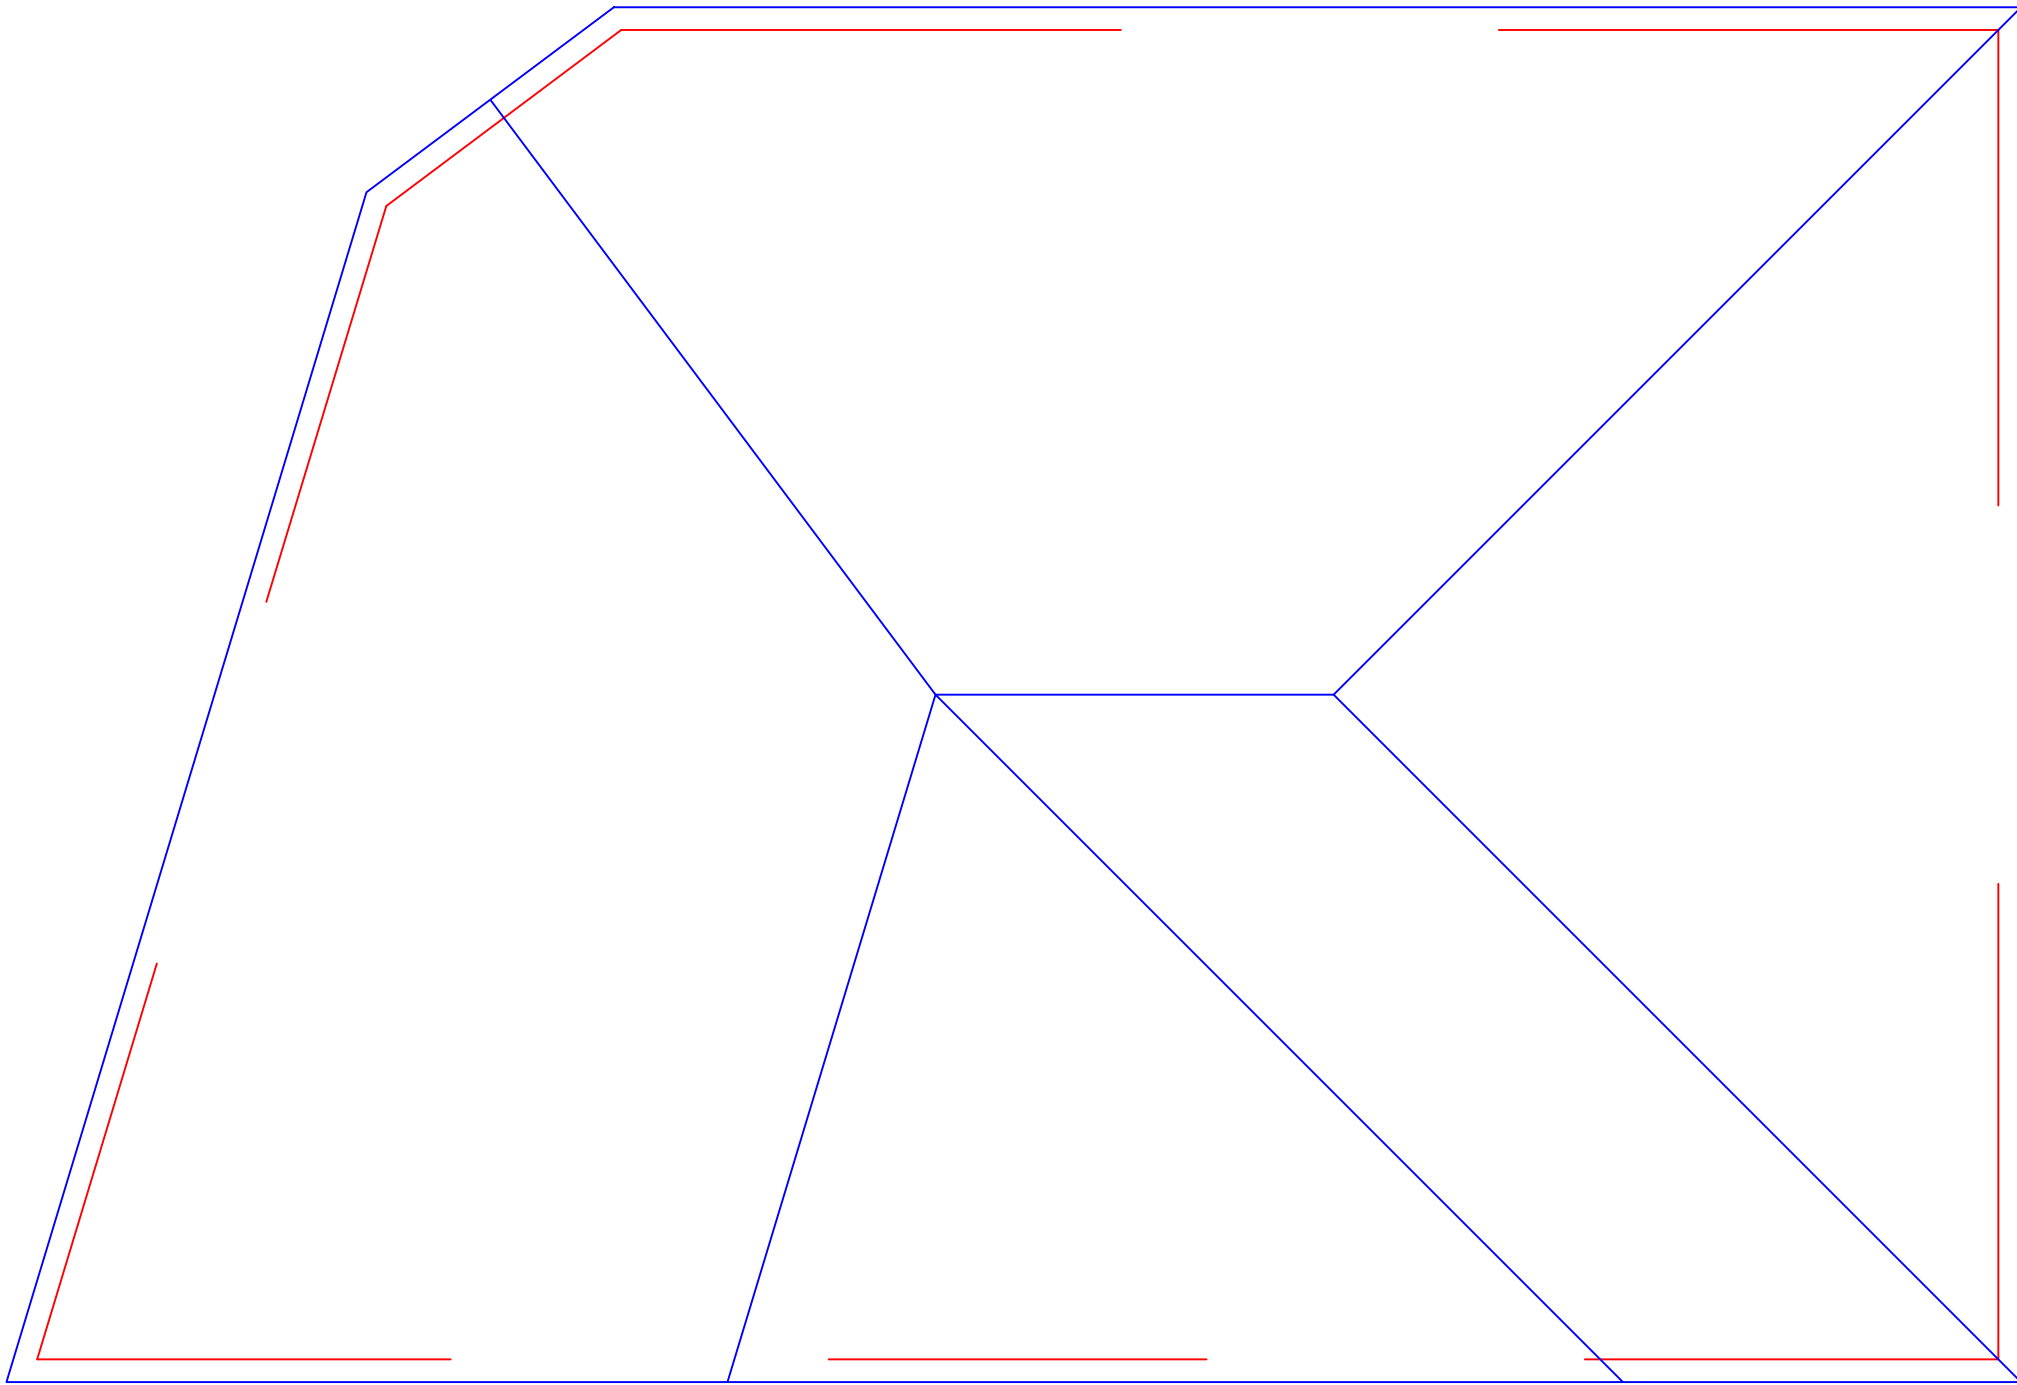

ROOF

Date	Comments	Rev.

—

Dwg. New Mills 2023 - 4		
Project	92 High Street New Mills -	
Client	James Rimmer -	
Title	APPROVED FLOORPLANS Application no: HPK/2021/0083 (Ref: (20)A001)	
Start Date	Drawn By NA	Rev
Scale	Checked by	—
1:50 @ A1	NA	

