


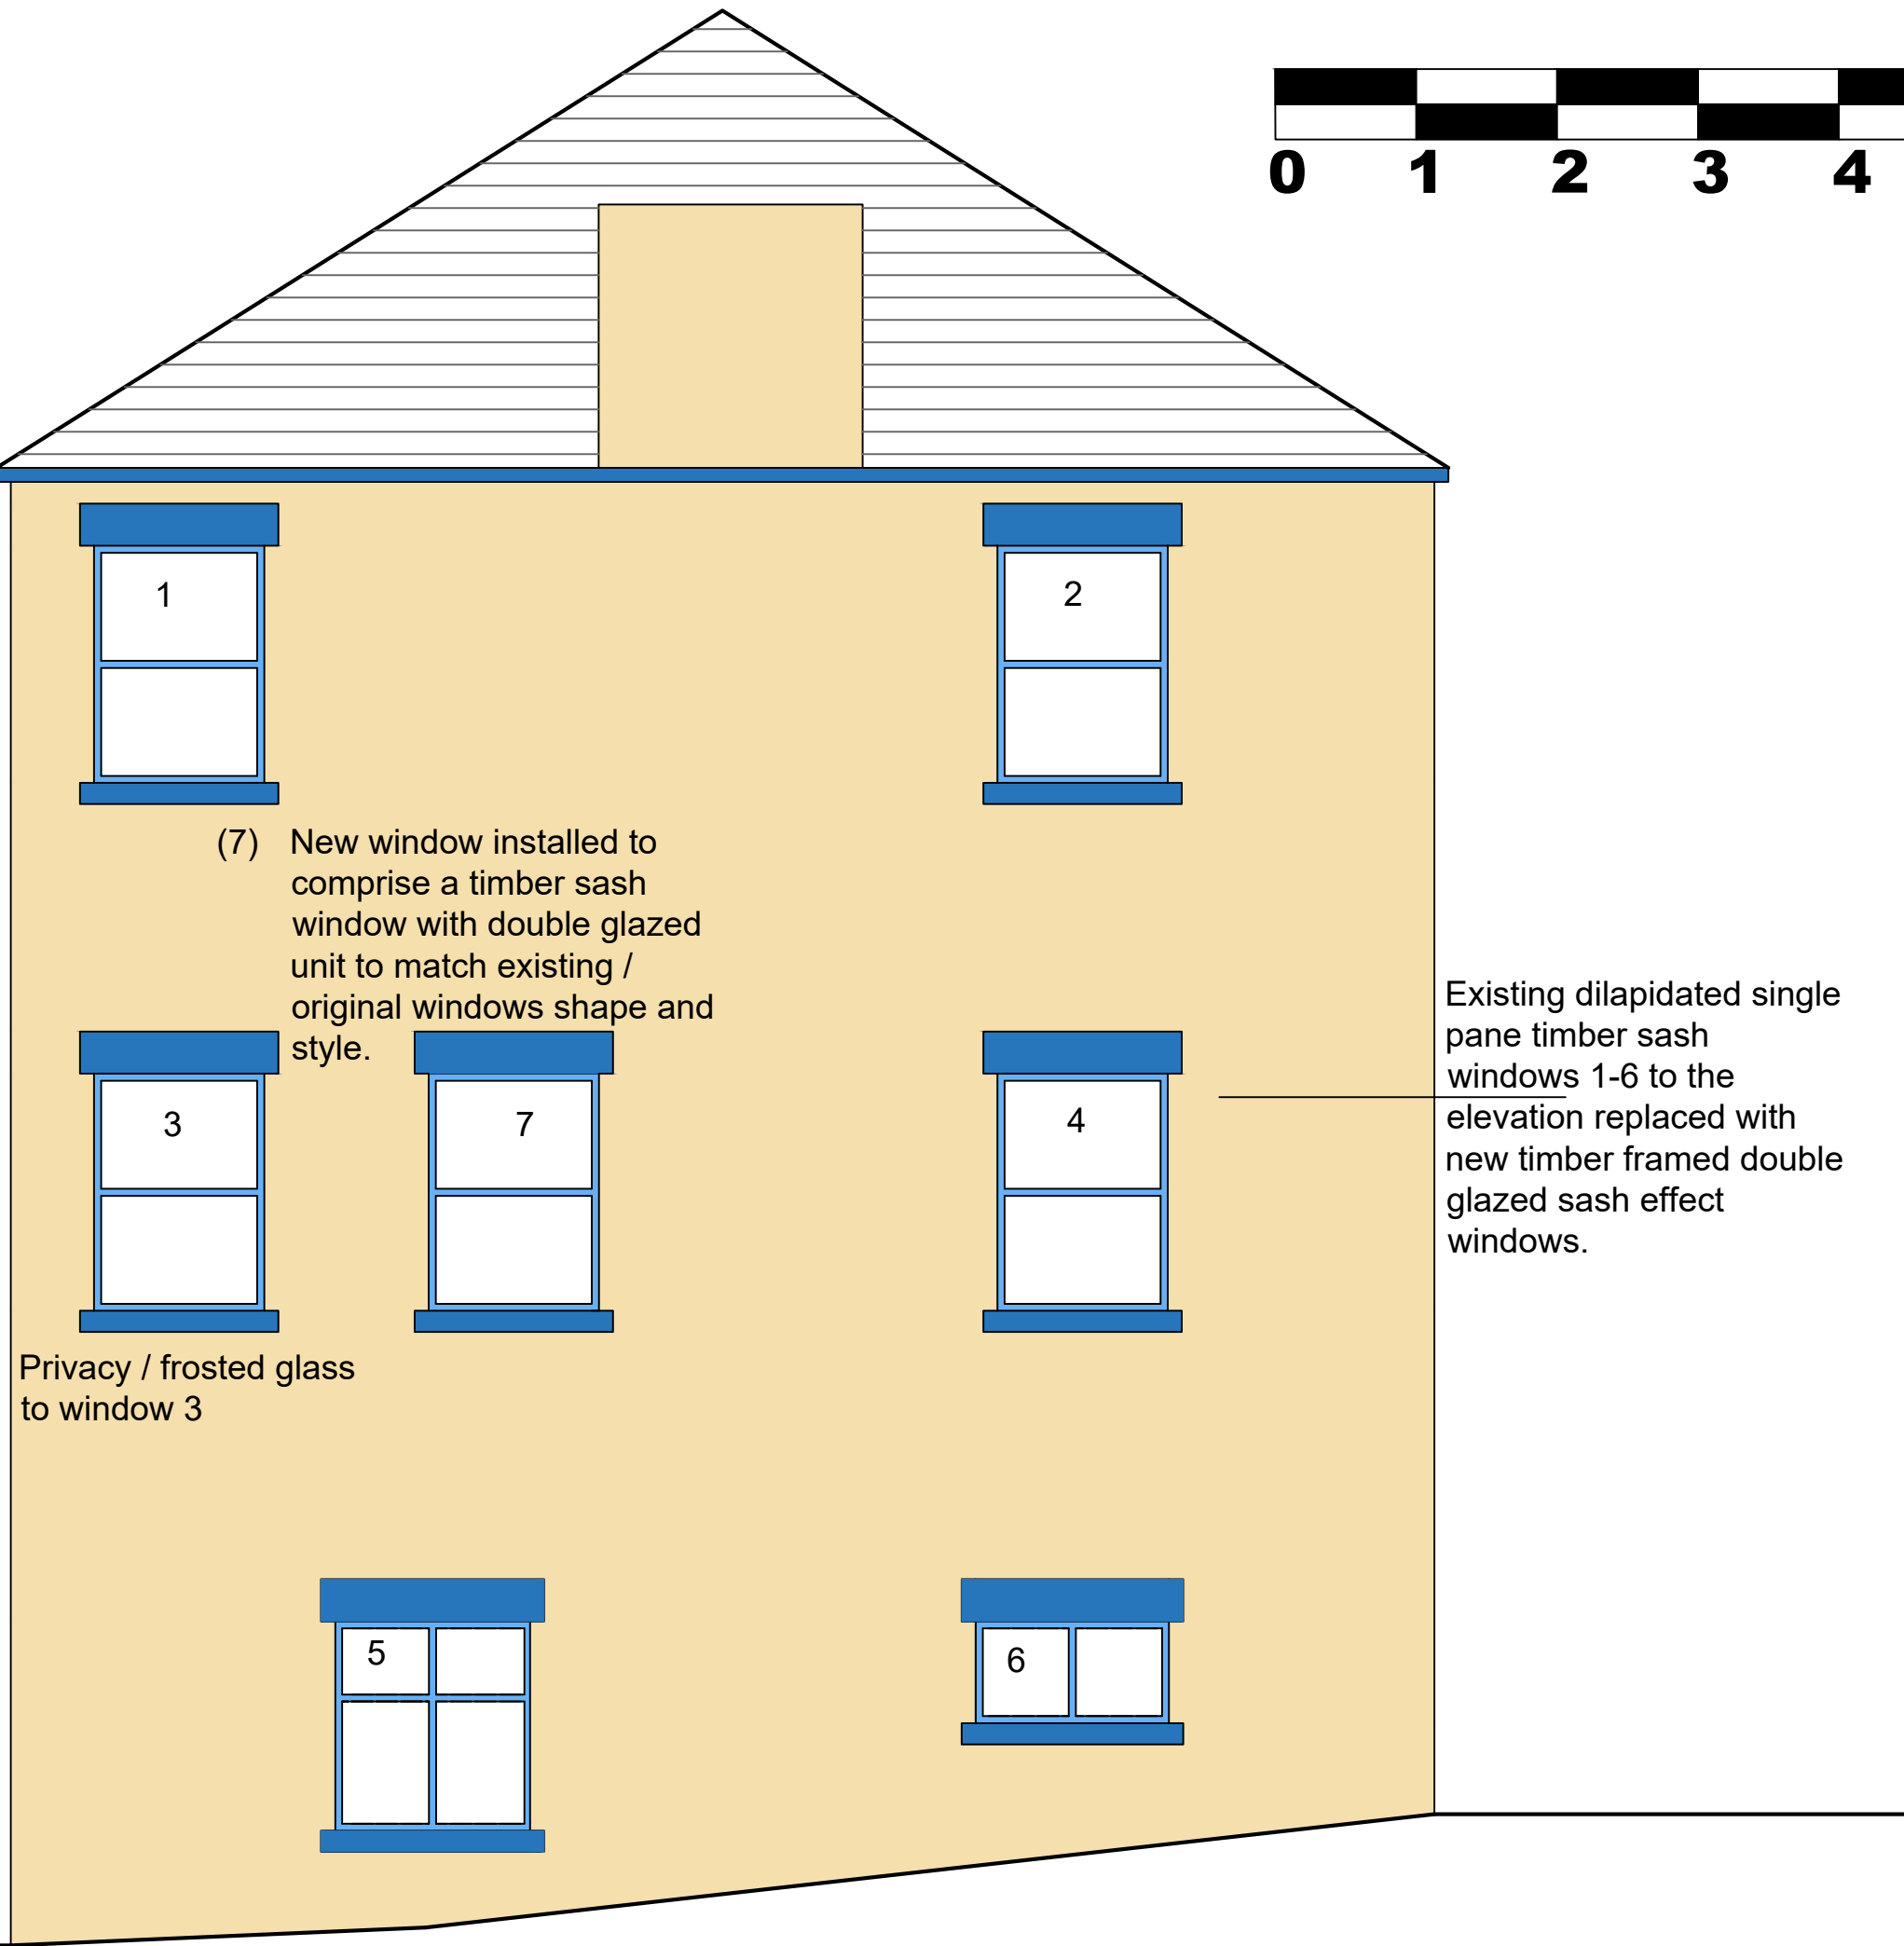

All new windows required to replace severely dilapidated units to match the original in sash effect style but with double glazed units required to achieve current Building Regulations.

Stonework repairs to be undertaken as and where required repointed using a lime mortar and repair method.

Date	Comments	Rev.

--	--

Dwg. New Mills 2023 - 5		
Project	92 High Street New Mills -	
Client	James Rimmer -	
Title	Proposed Elevations 2023	
Start Date	Drawn By NA	Rev —
Scale	Checked by 1:50 @ A1 NA	

Left Elevation as Proposed (East)



Right Elevation as Proposed (West)