


ALL DIMENSIONS TO BE CHECKED ON SITE
IF IN DOUBT - ASK AAL

NO WORK TO COMMENCE ON-SITE PRIOR TO
PLANNING CONSENT BEING OBTAINED AND
BUILDING REGULATIONS APPROVED


COPYRIGHT
NOT TO BE REPRODUCED WITHOUT THE
WRITTEN AUTHORITY OF AAL

AS EXISTING

AS PROPOSED

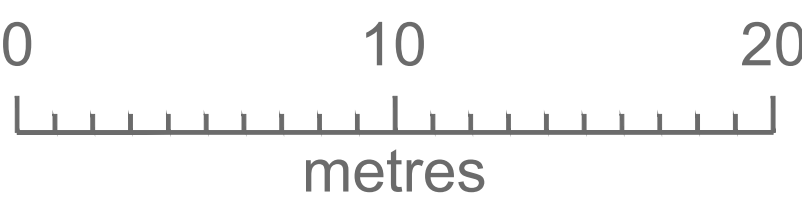

SCALE BAR

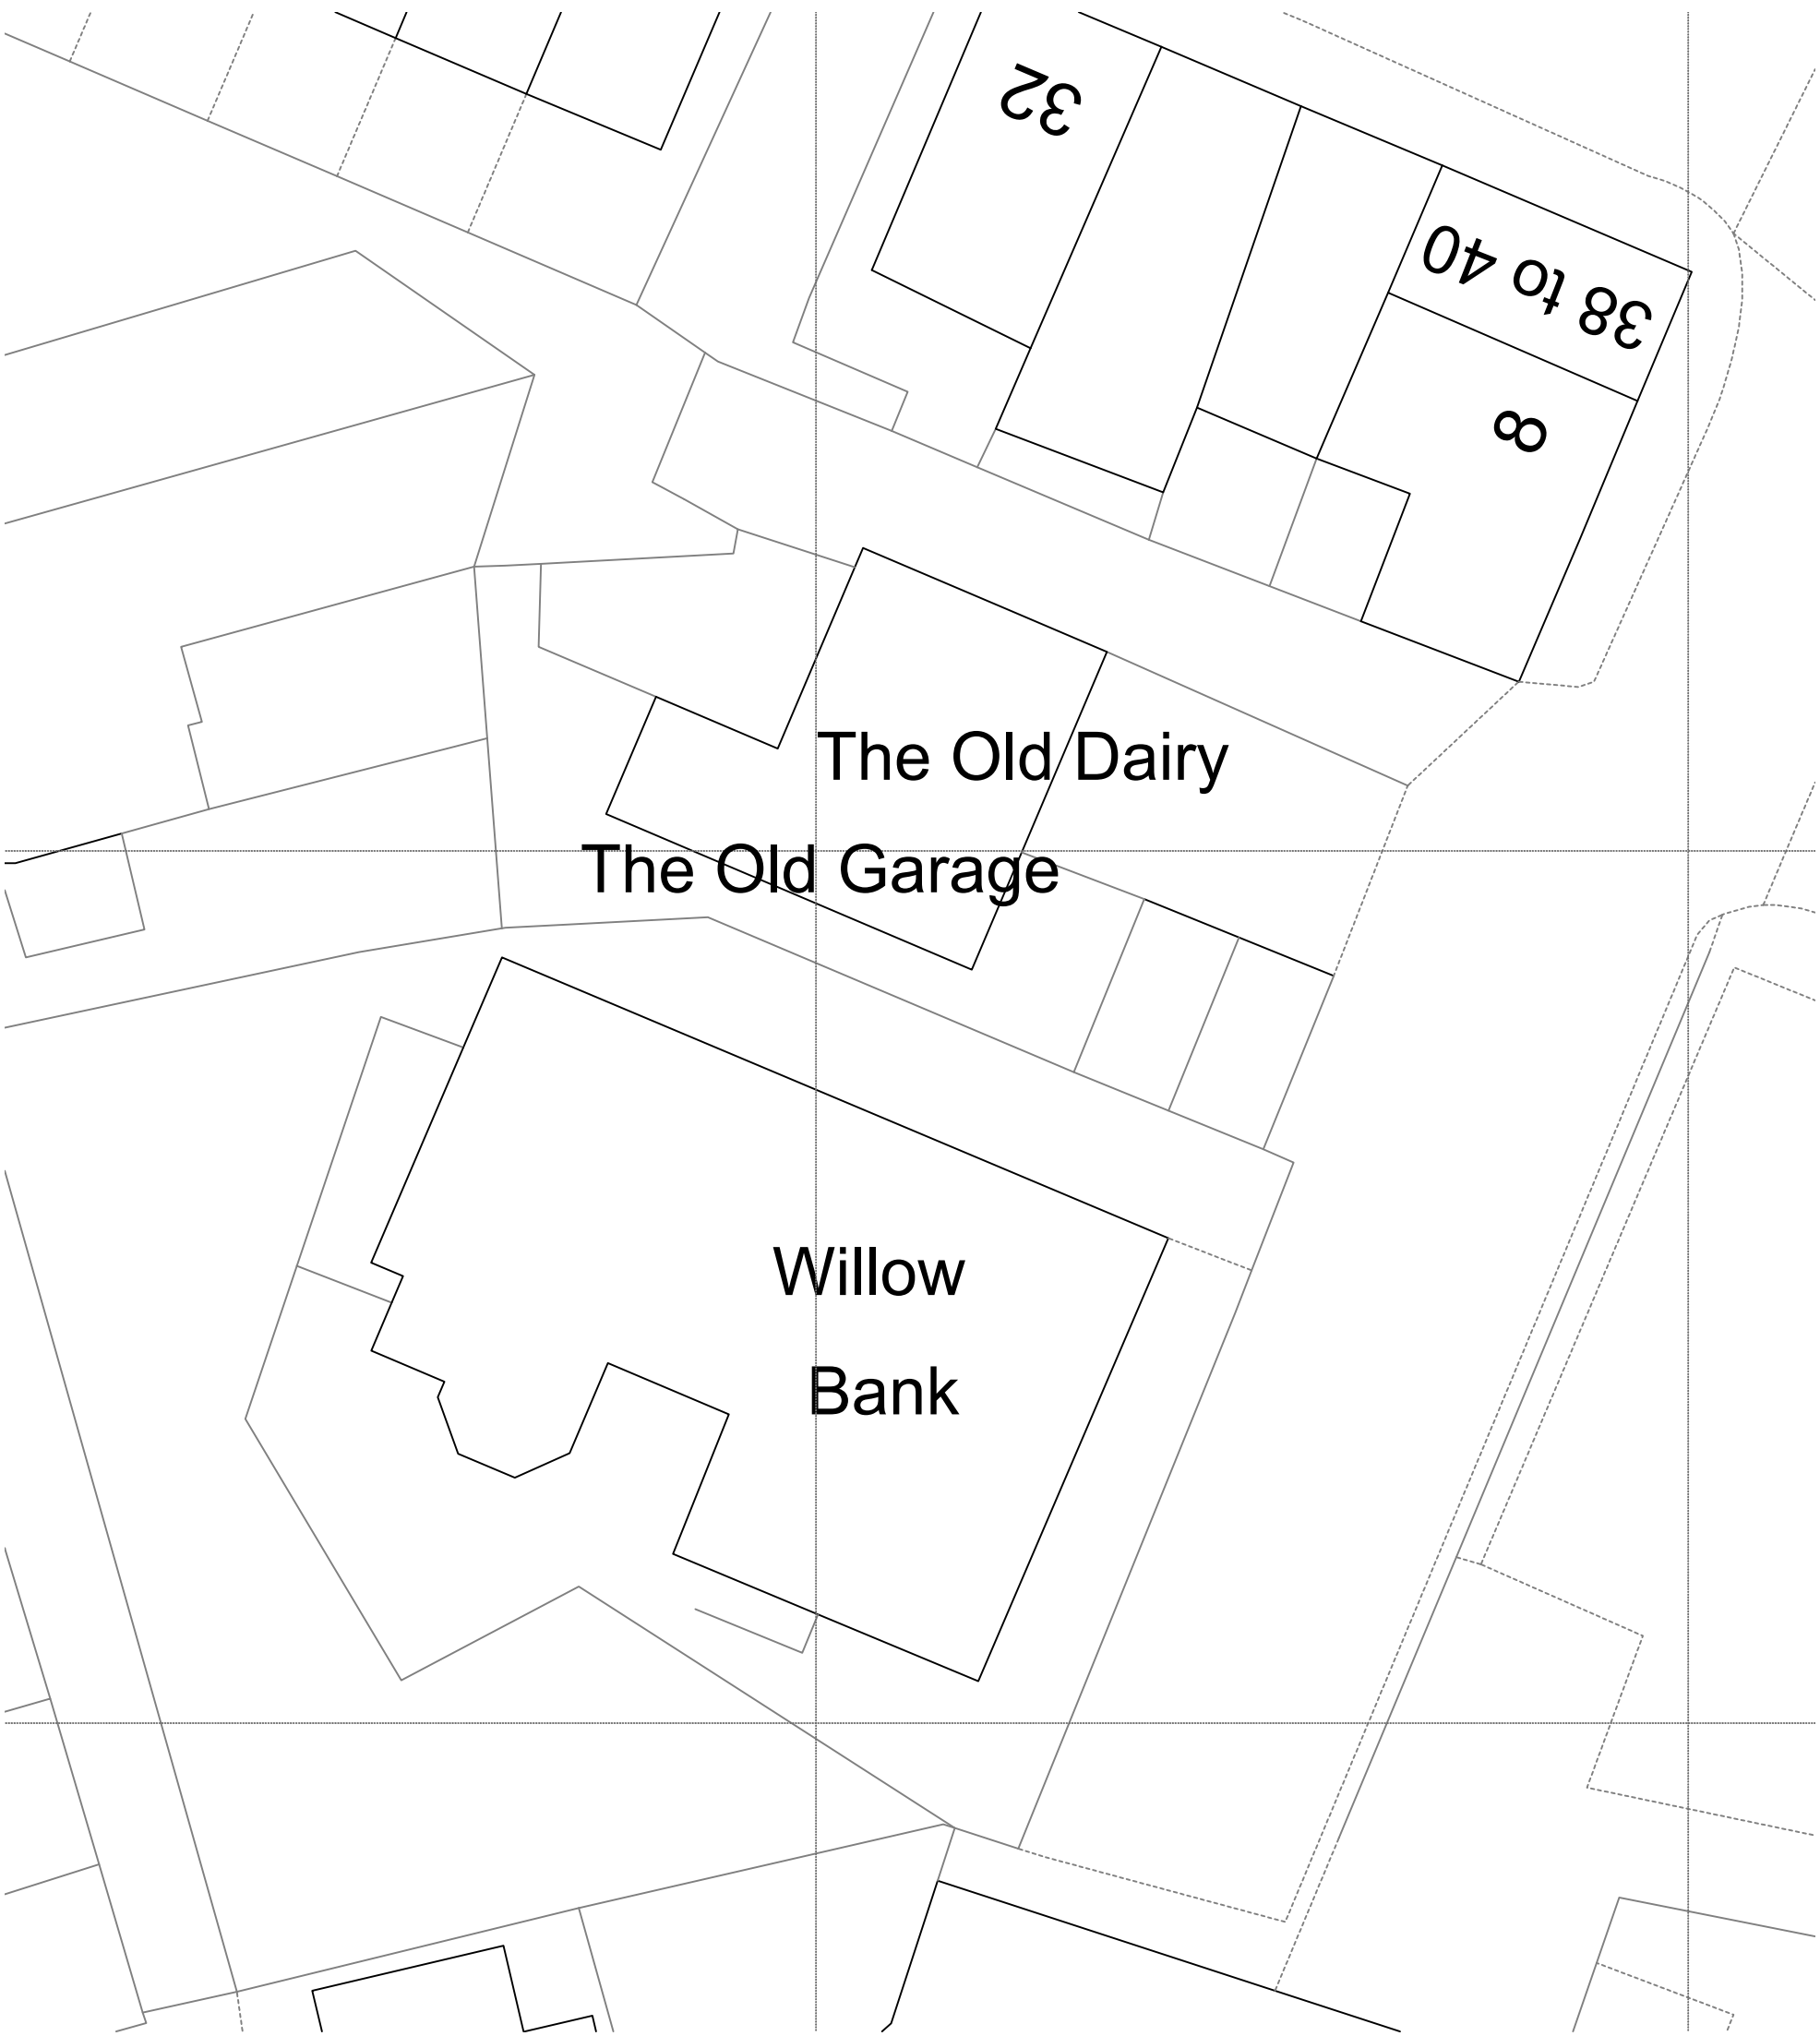

B Dormer removed 5/7/23
A Name amended 22/6/23
HIGH PEAK
THE OLD GARAGE, ALBERT STREET
HADFIELD

PROPOSED PITCHED ROOF & DORMER TO GARAGE
M WINTERBOTTOM

BLOCK PLANS

AS EXISTING & AS PROPOSED

2308 05b 1:200@A1 APRIL 23



Alderley Architecture Limited
Ridge Farm
79 The Ridge
Marple
Stockport
SK6 7ER

Tel : 07785 230069
E Mail : andy@alderleyarchitecture.co.uk