



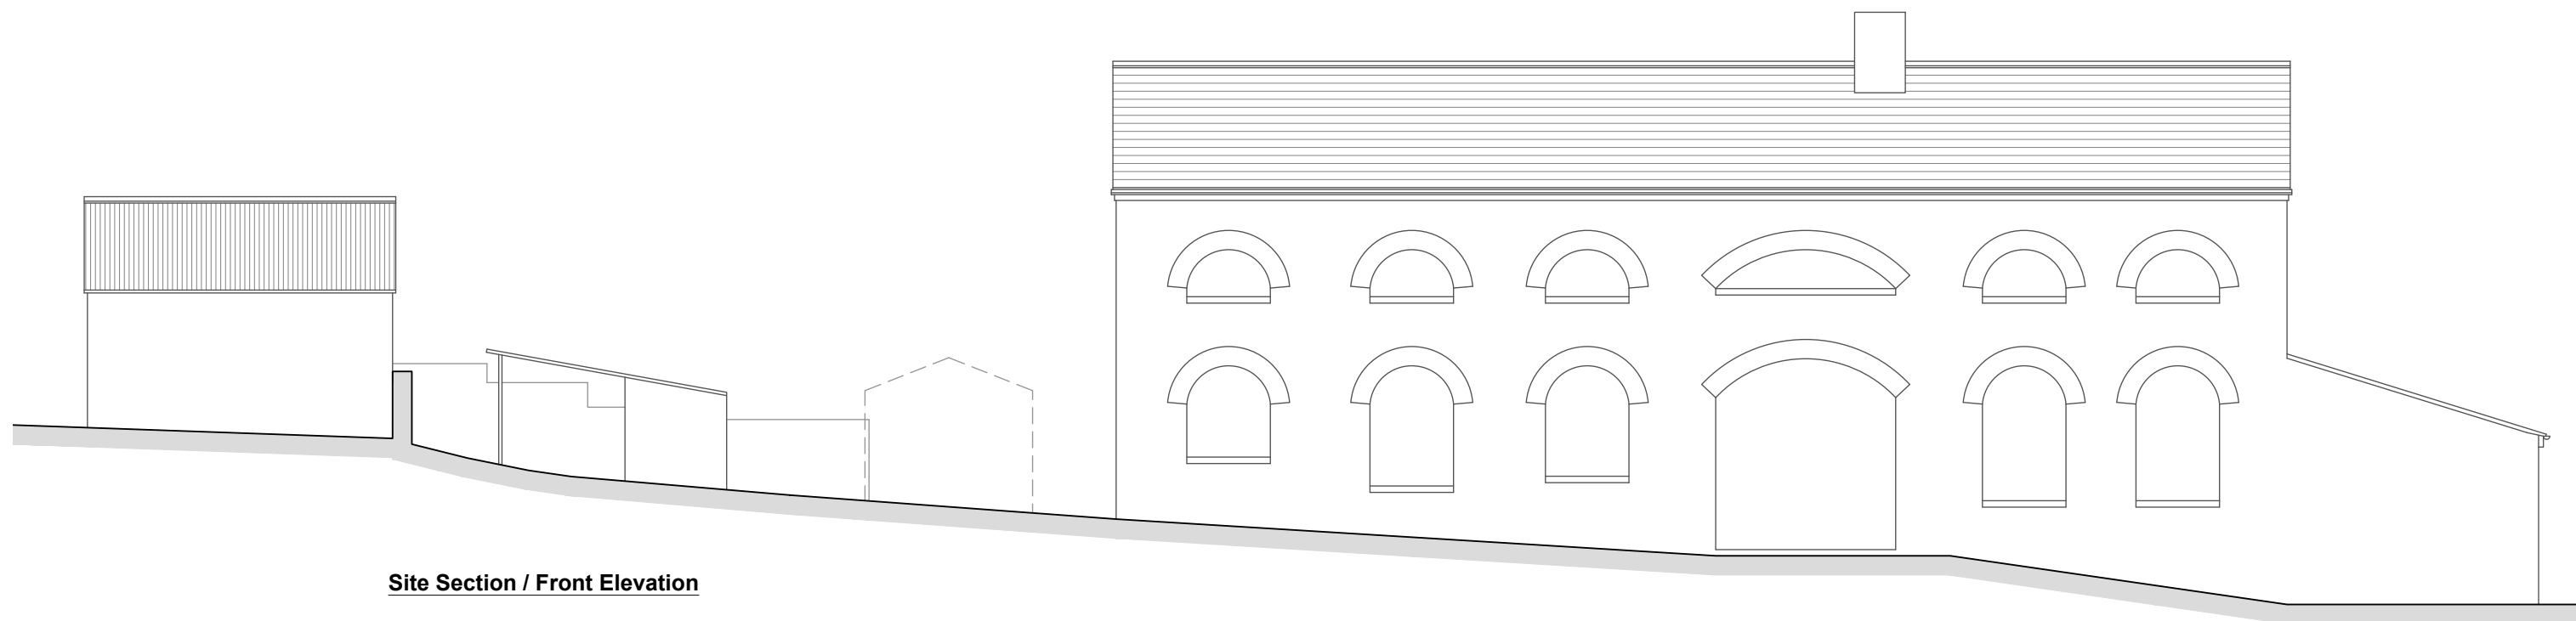

Site Section / Front Elevation

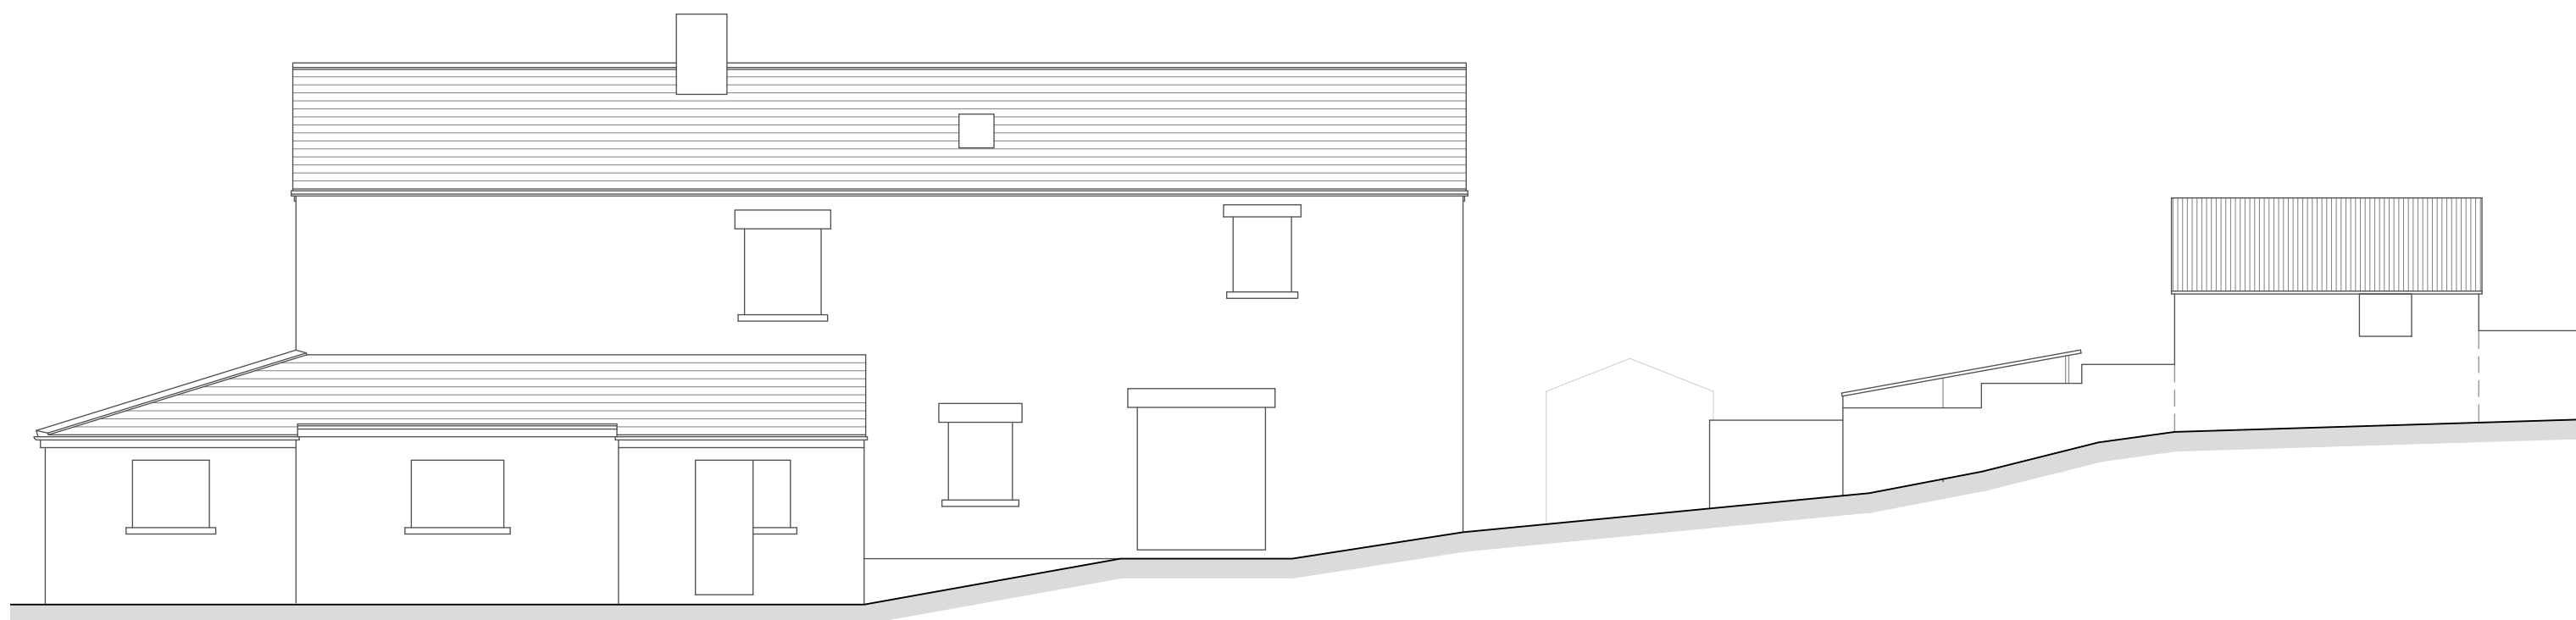

Site Section / Rear Elevation