



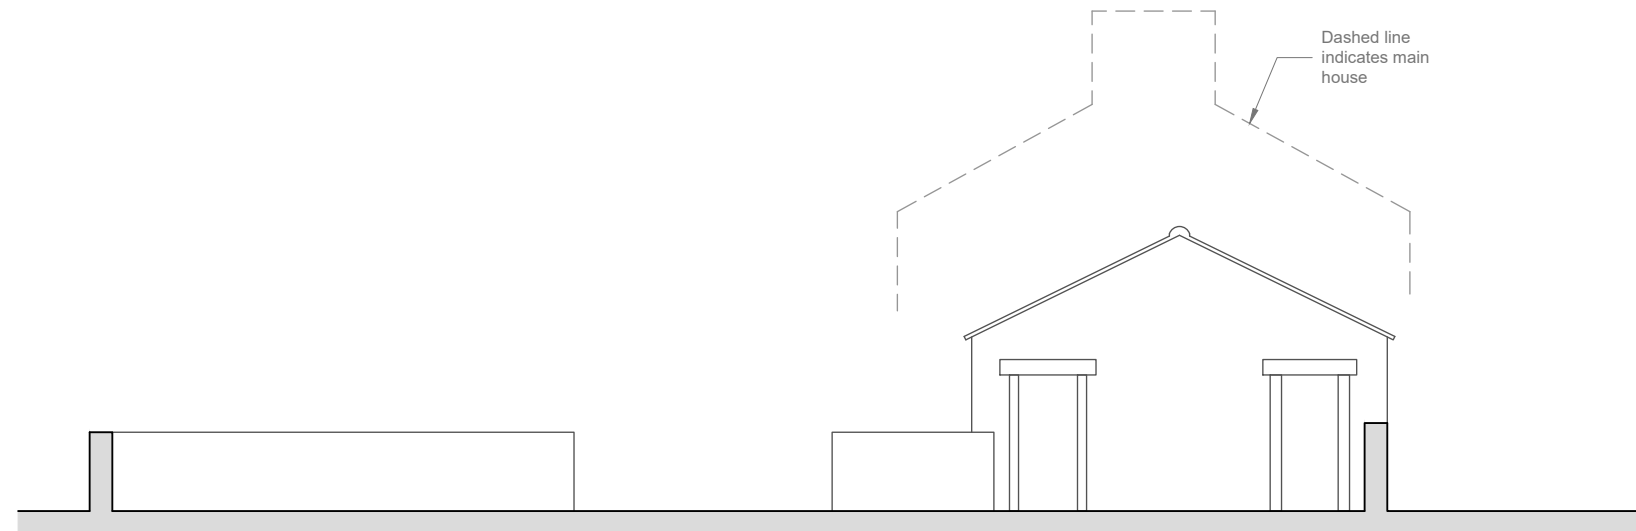

Site Section / Tool Store Side Elevation

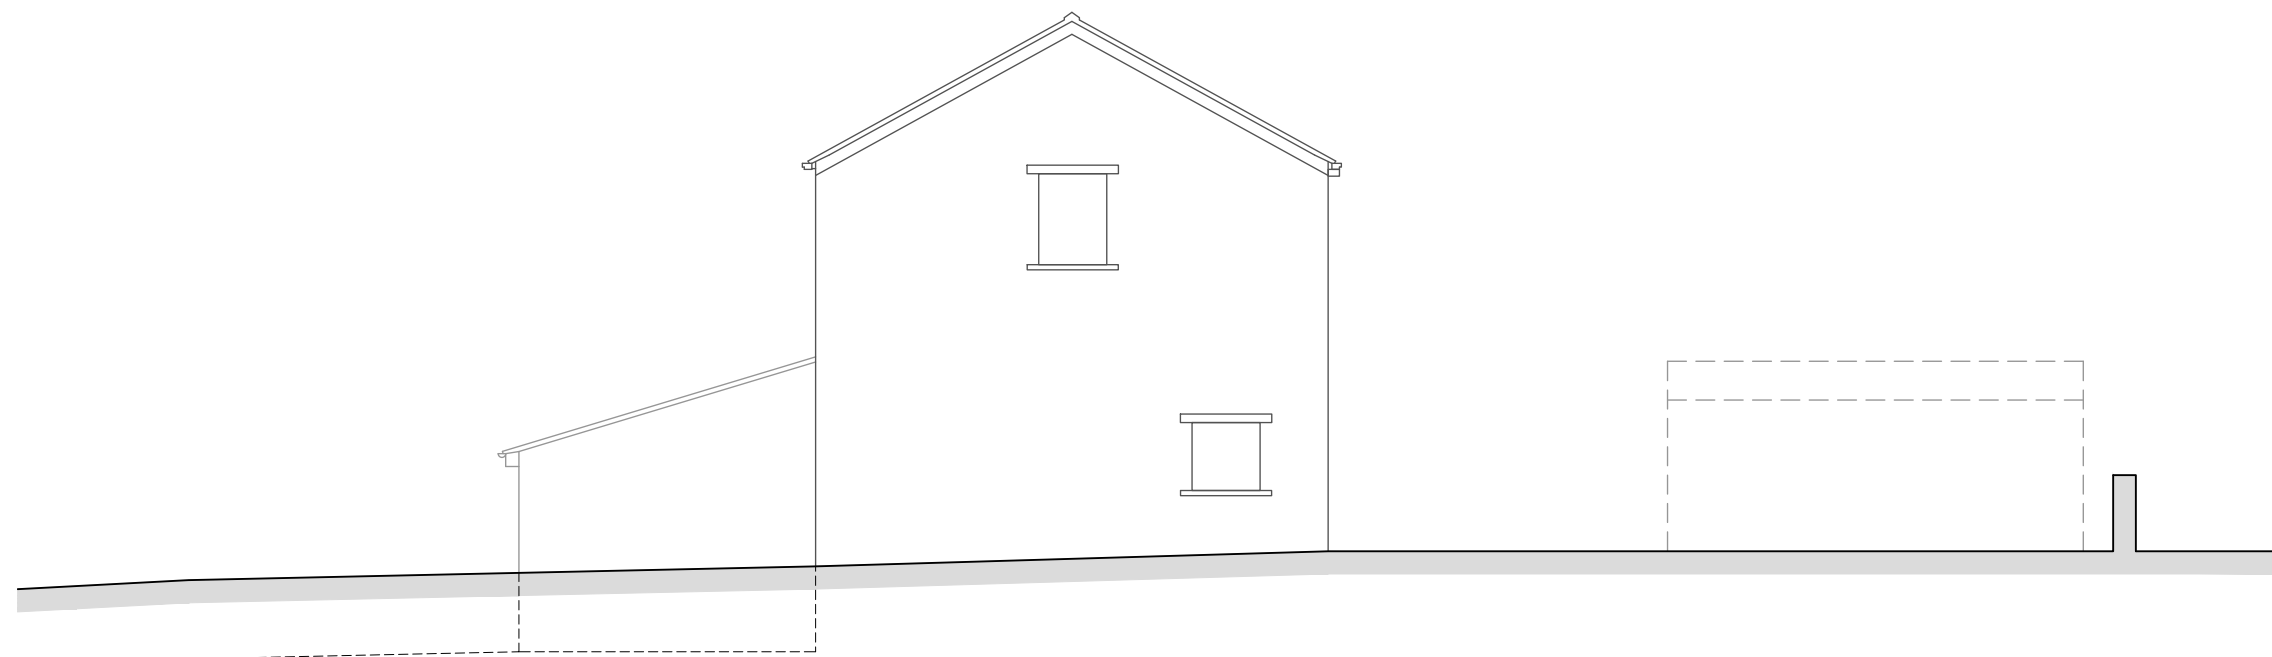

Site Section / East Elevation of House