



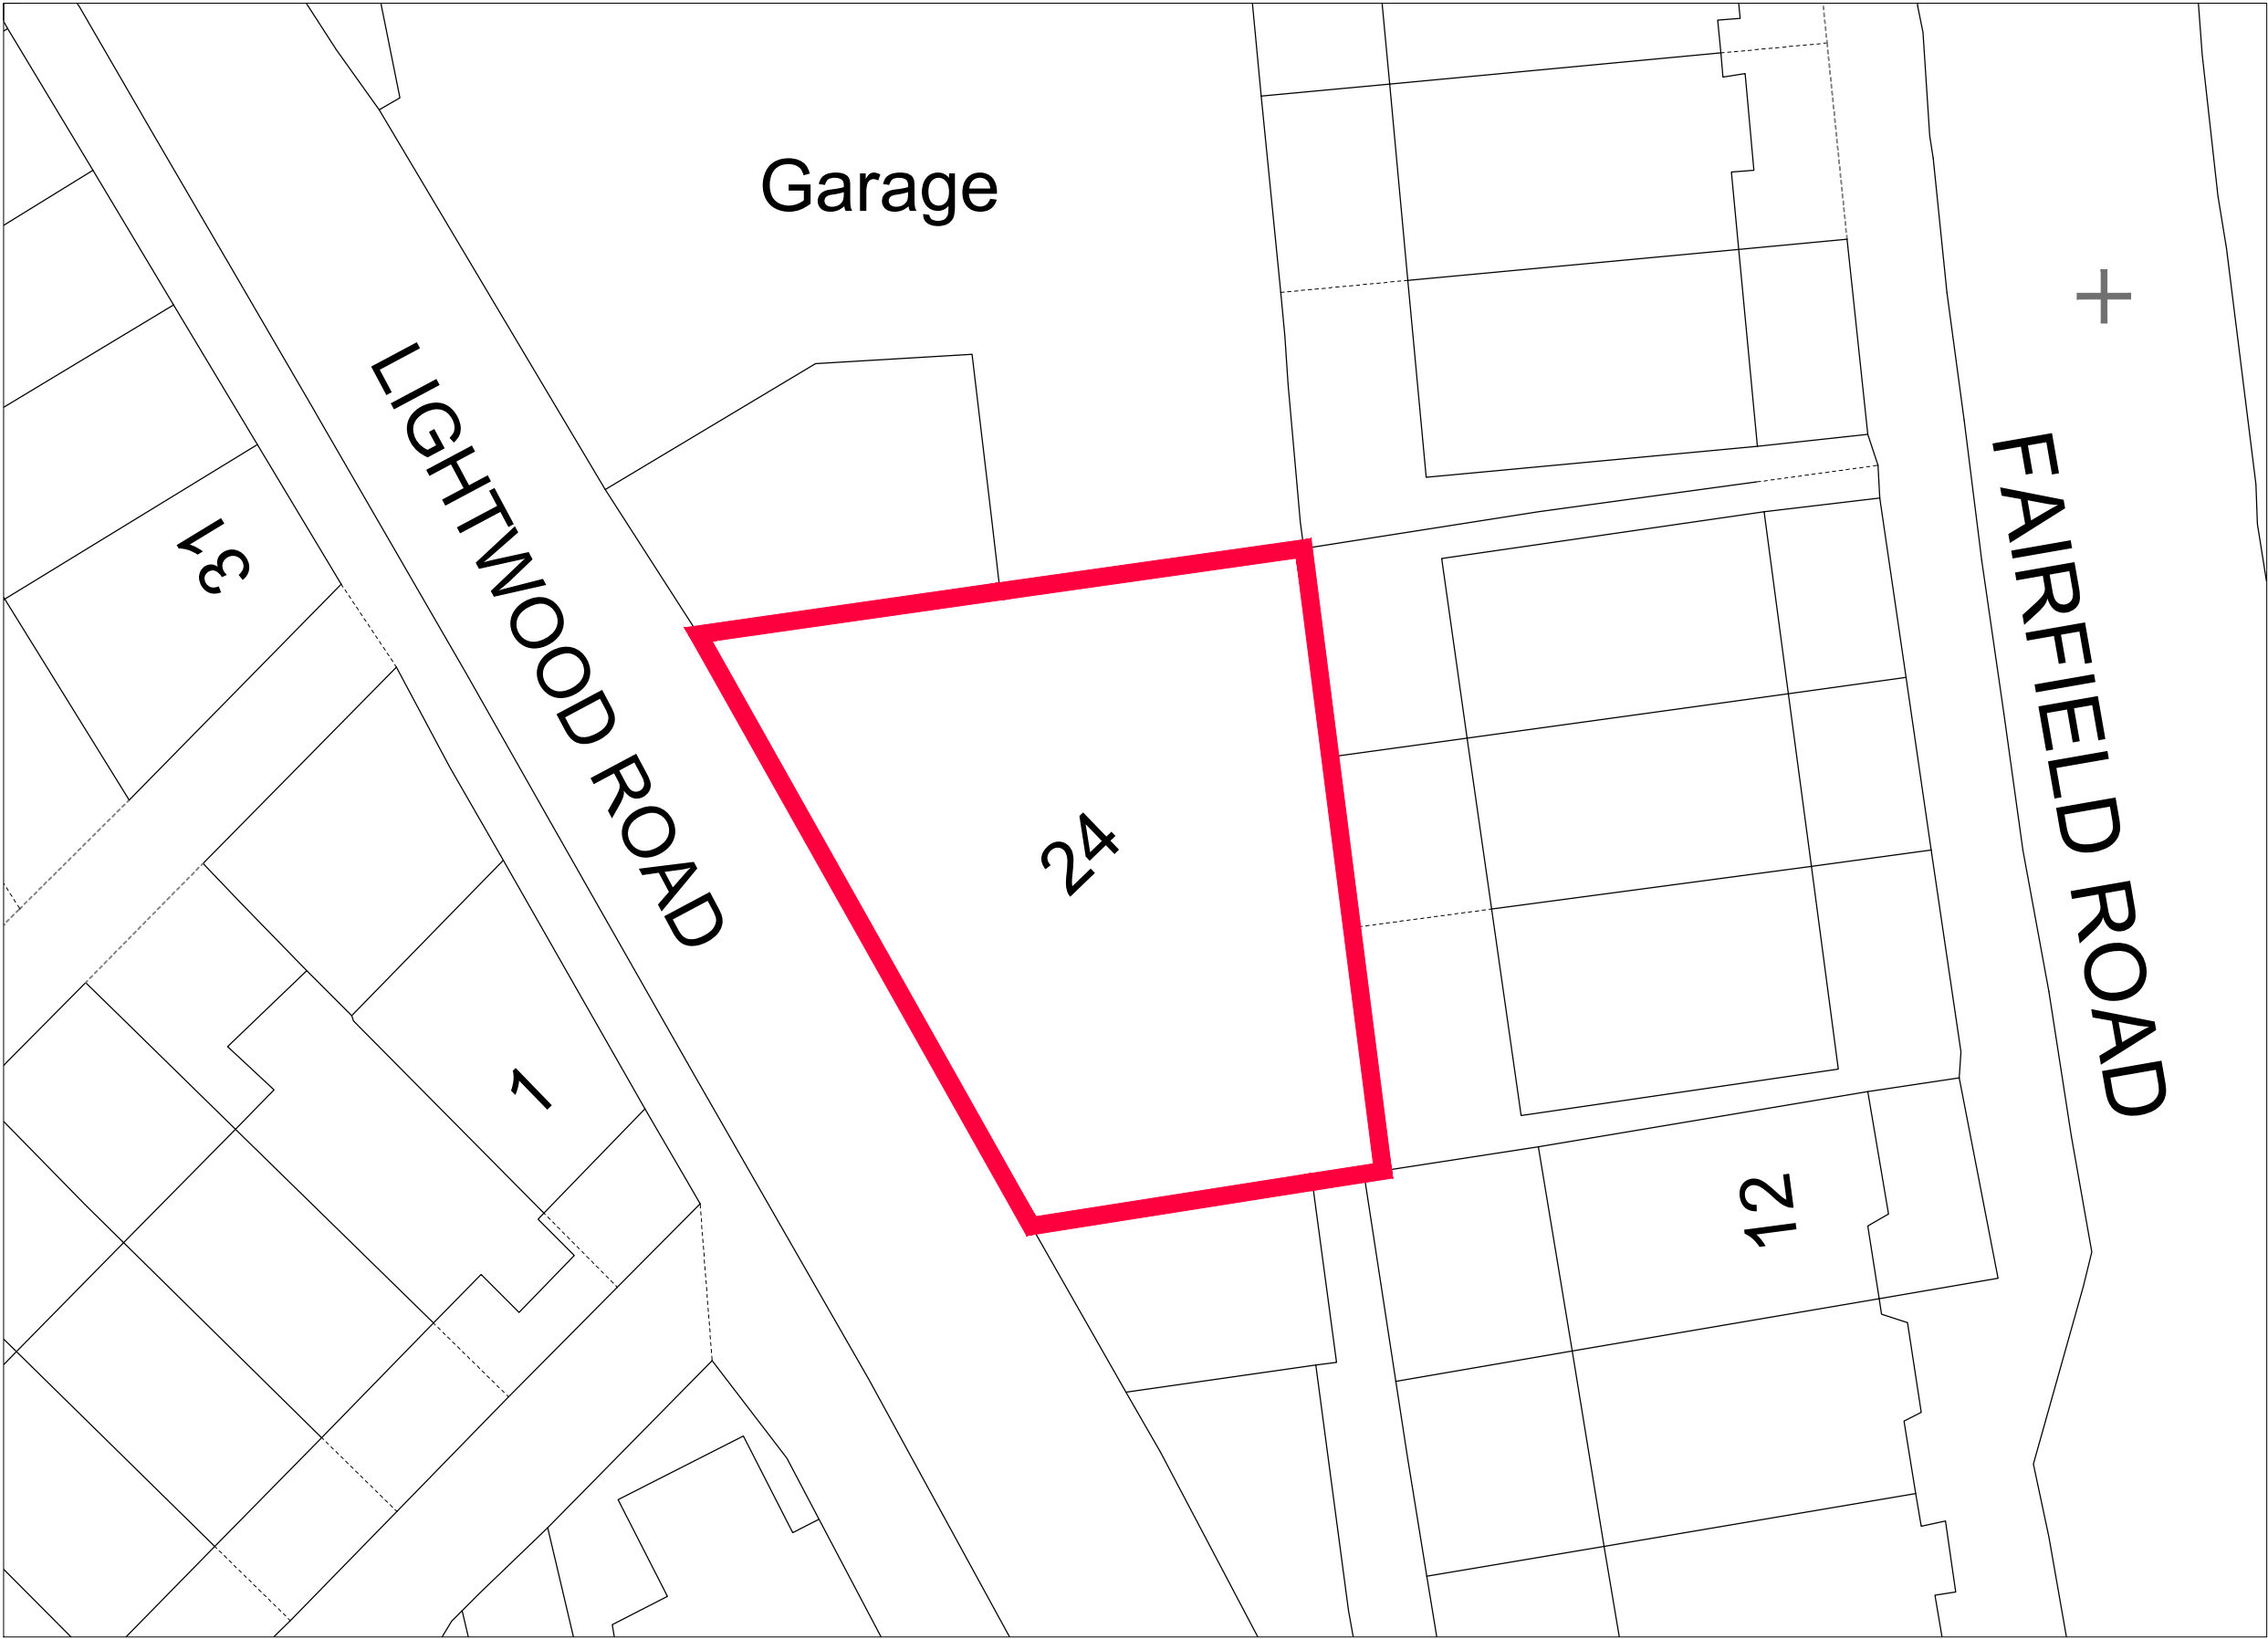

NOTES:

A | Notes Ommitted | Jun 23

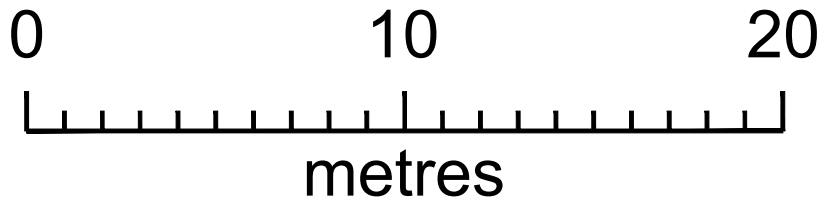

emma craig

Architectural Design

t: 07931 586751 e: emmacrg@gmail.com

CLIENT

ASHWOOD PROPERTIES

PROJECT

24 LIGHTWOOD ROAD
SK17 8BP

DRAWING TITLE

BLOCK PLAN

SCALE

1:200 @A3

1:100 @A1

DATE

MAY 23

JOB No

68

DRAWING No

BP

REVISION

A

PLANNING