


OS MasterMap 1250/2500/10000 scale
Monday, June 6, 2022, ID: BW1-01042664
www.blackwellmapping.co.uk

1:1250 scale print at A4, Centre: 405789 E, 380760 N

©Crown Copyright Ordnance Survey. Licence no. 100041041

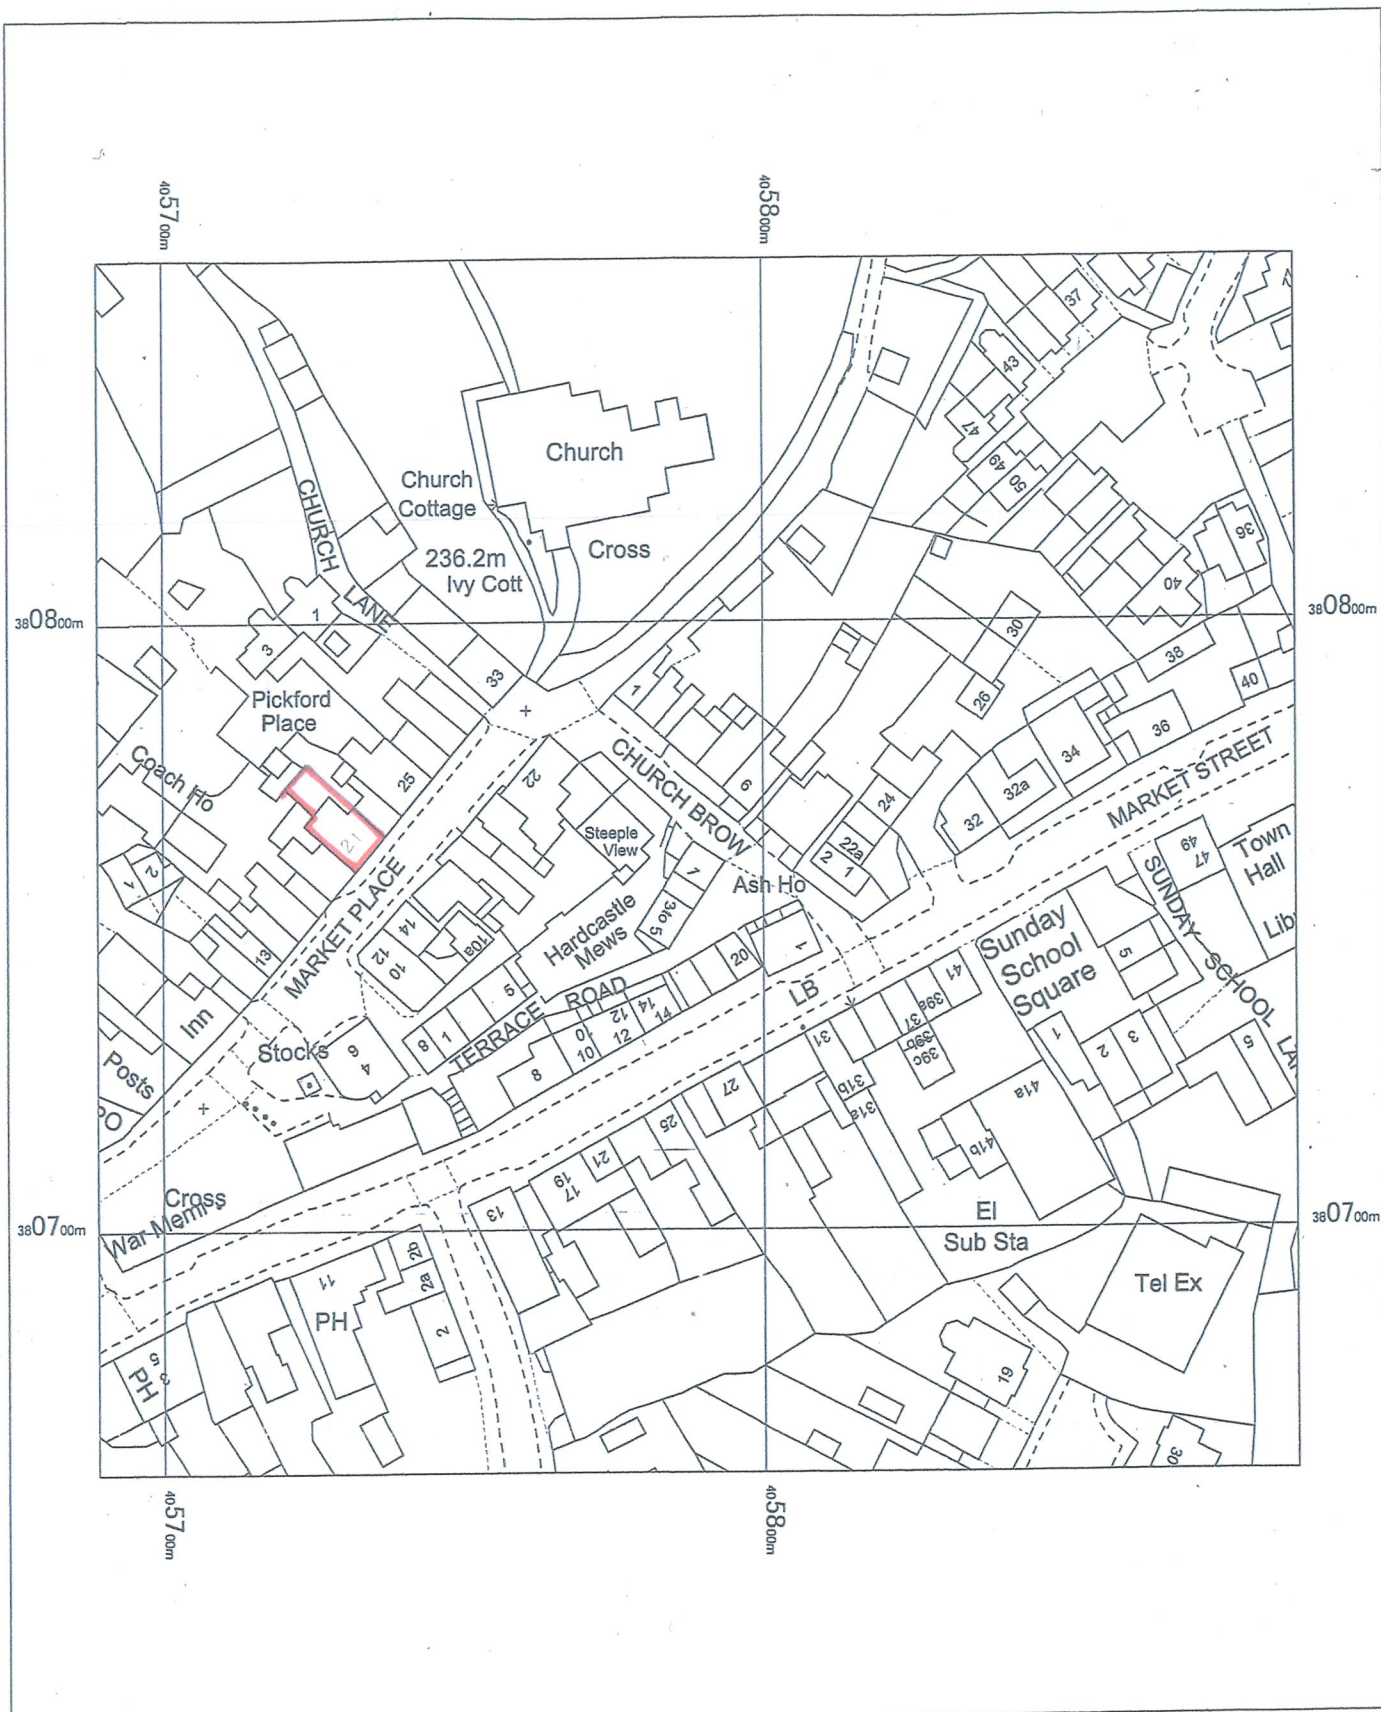

BLACKWELL'S
www.blackwellmapping.co.uk

TEL: 01865 333 677
maps.oxford@blackwell.co.uk