


9 Park Road

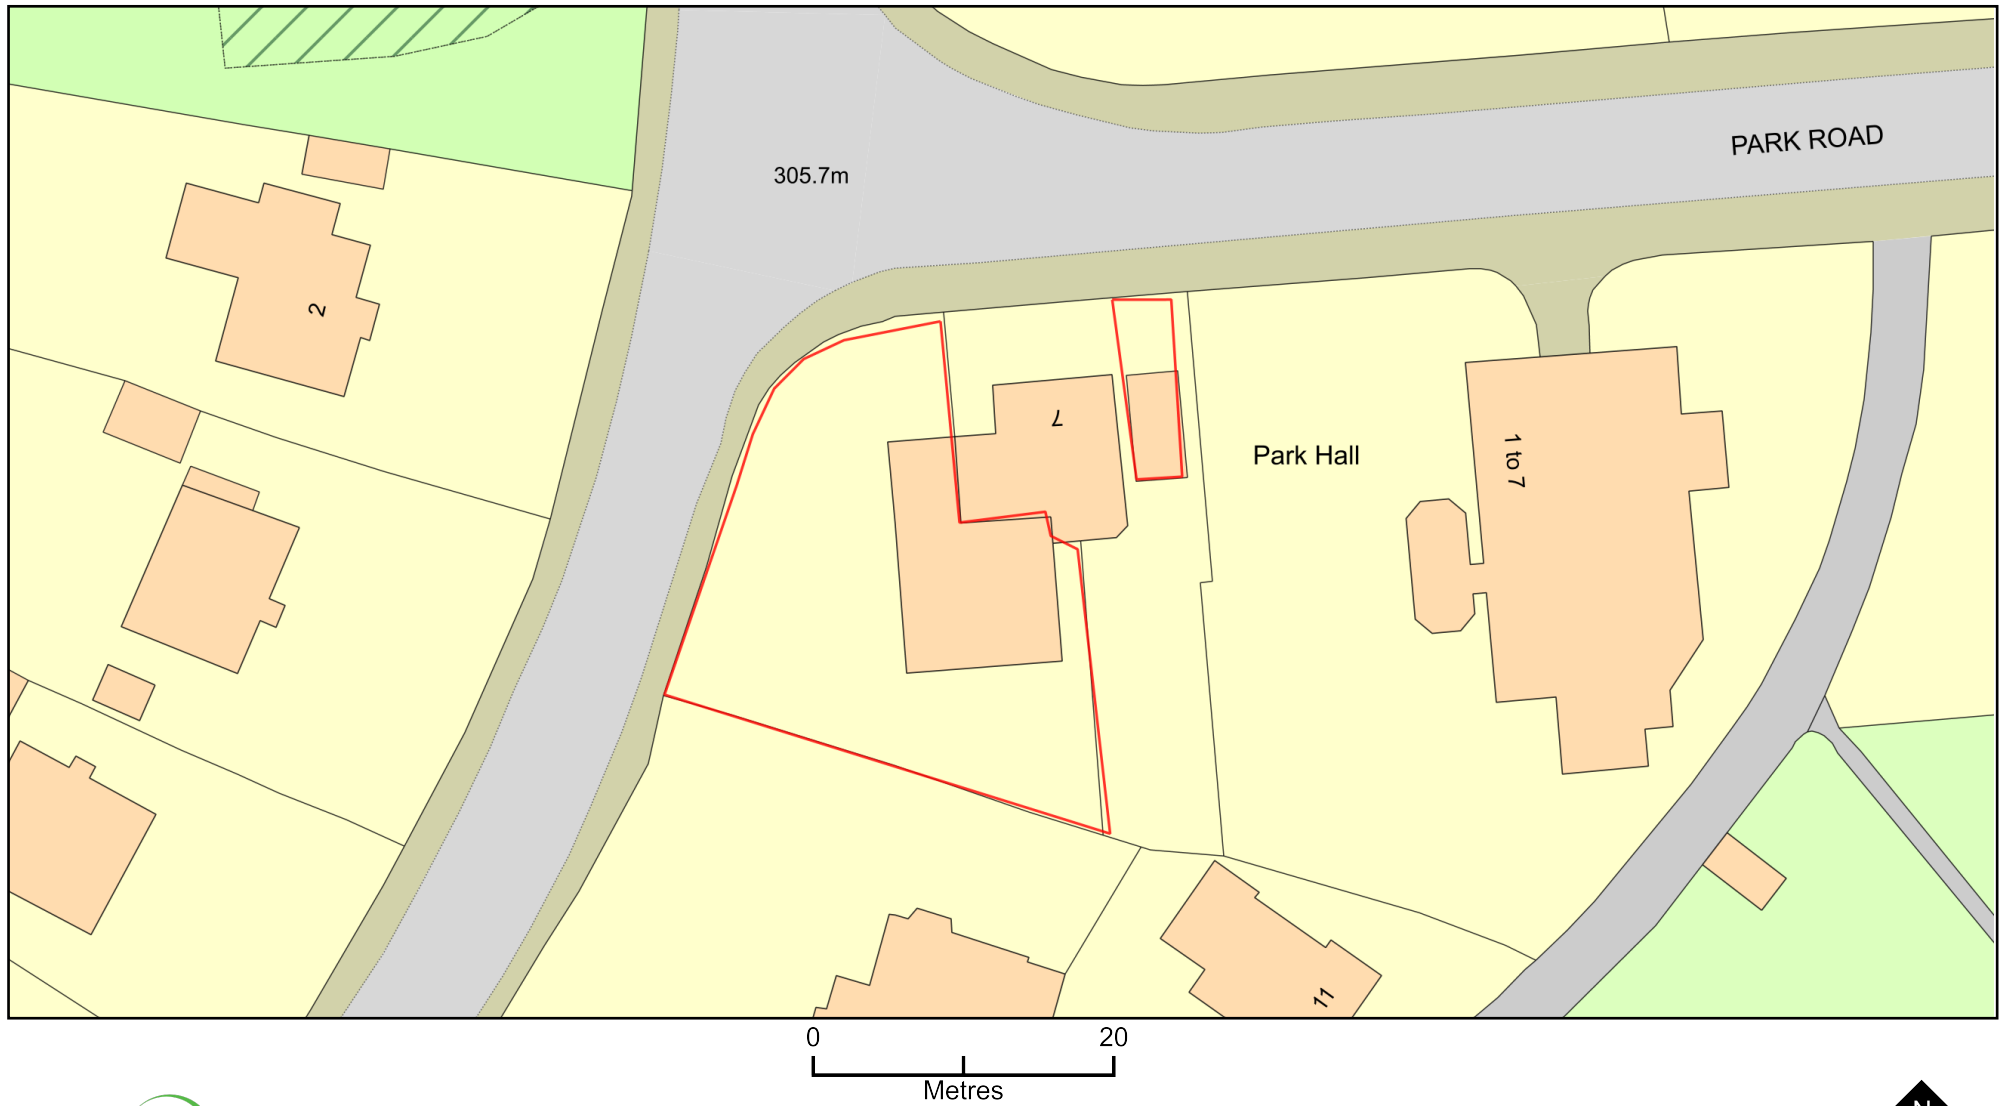

Plan Produced for: High Peak Borough Council

Date Produced: 03 Jul 2023

Plan Reference Number: TQRQM23184134954454

Scale: 1:500 @ A4

© Crown copyright and database rights 2023 OS 100042766