



Notes

ALL WORKS UNDERTAKEN IN ACCORDANCE WITH SYSTEM MANUFACTURERS GUIDELINES AND STANDARDS


THIS DRAWING IS TO BE READ IN CONJUNCTION WITH ALL ACCOMPANYING INFORMATION

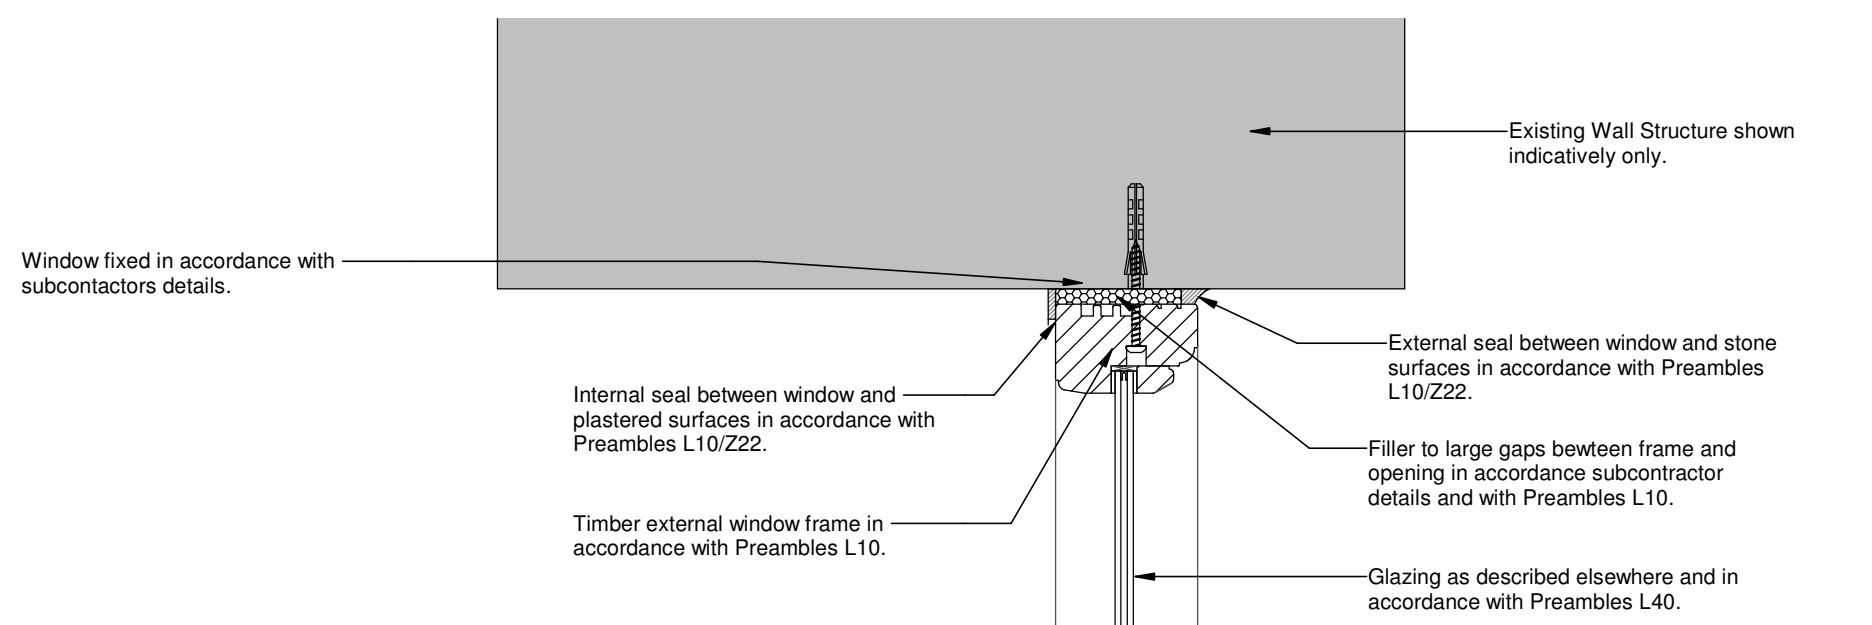


Window Jamb Detail  
1 : 5

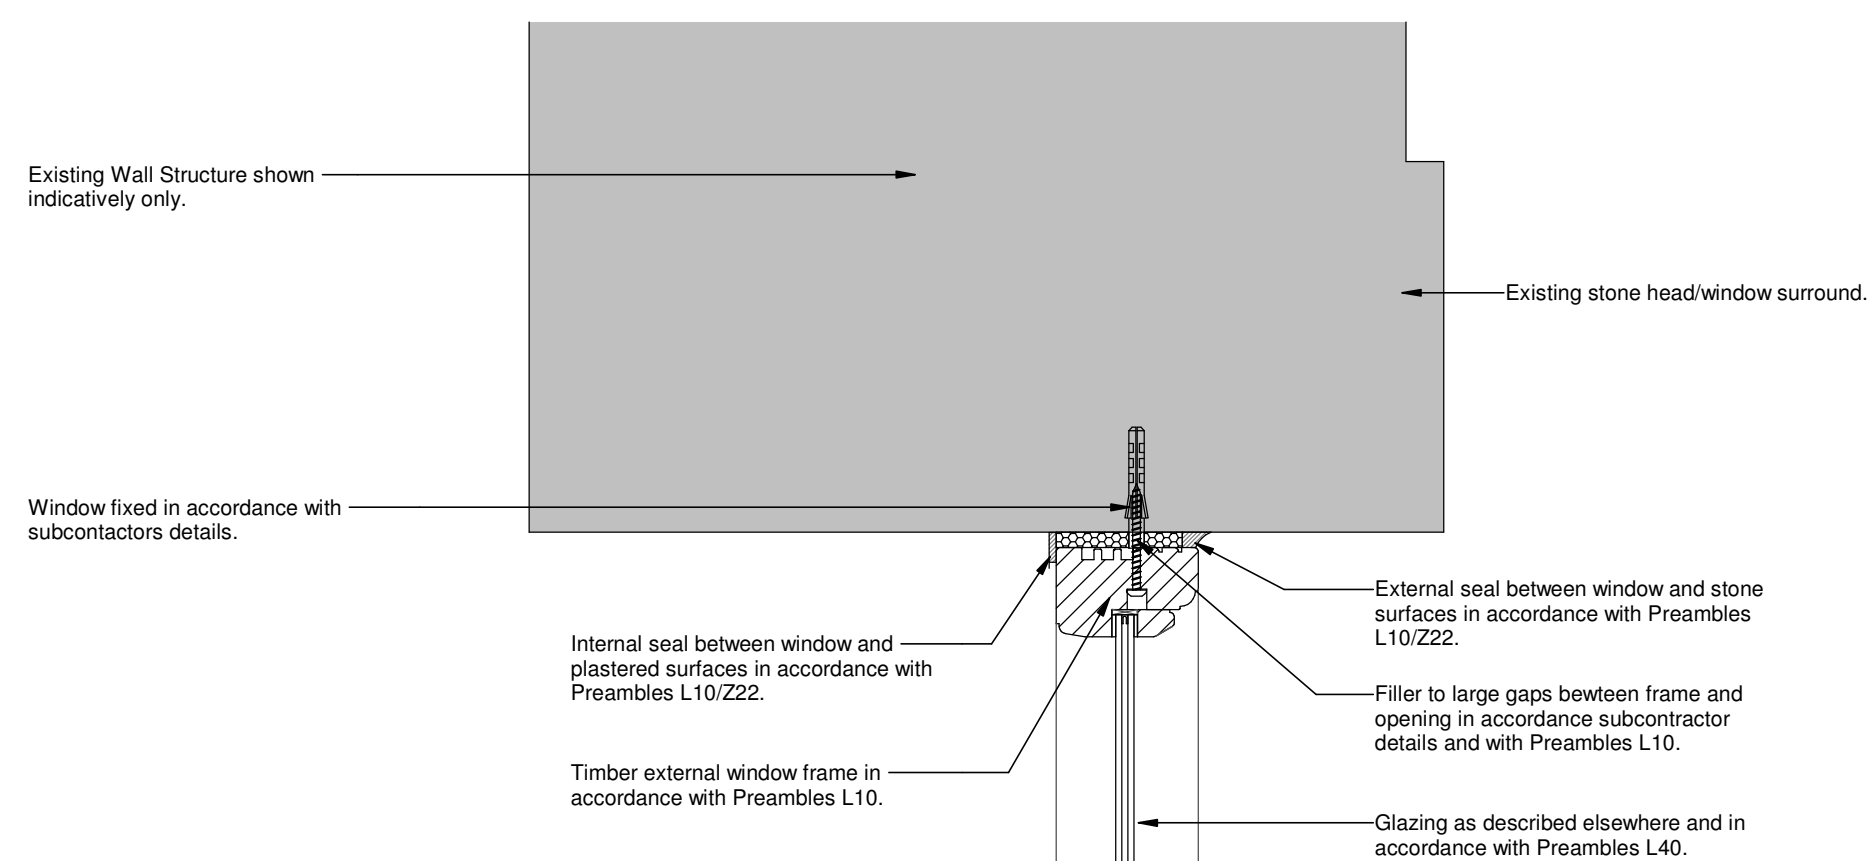


Typical Window Head Detail  
1 : 5

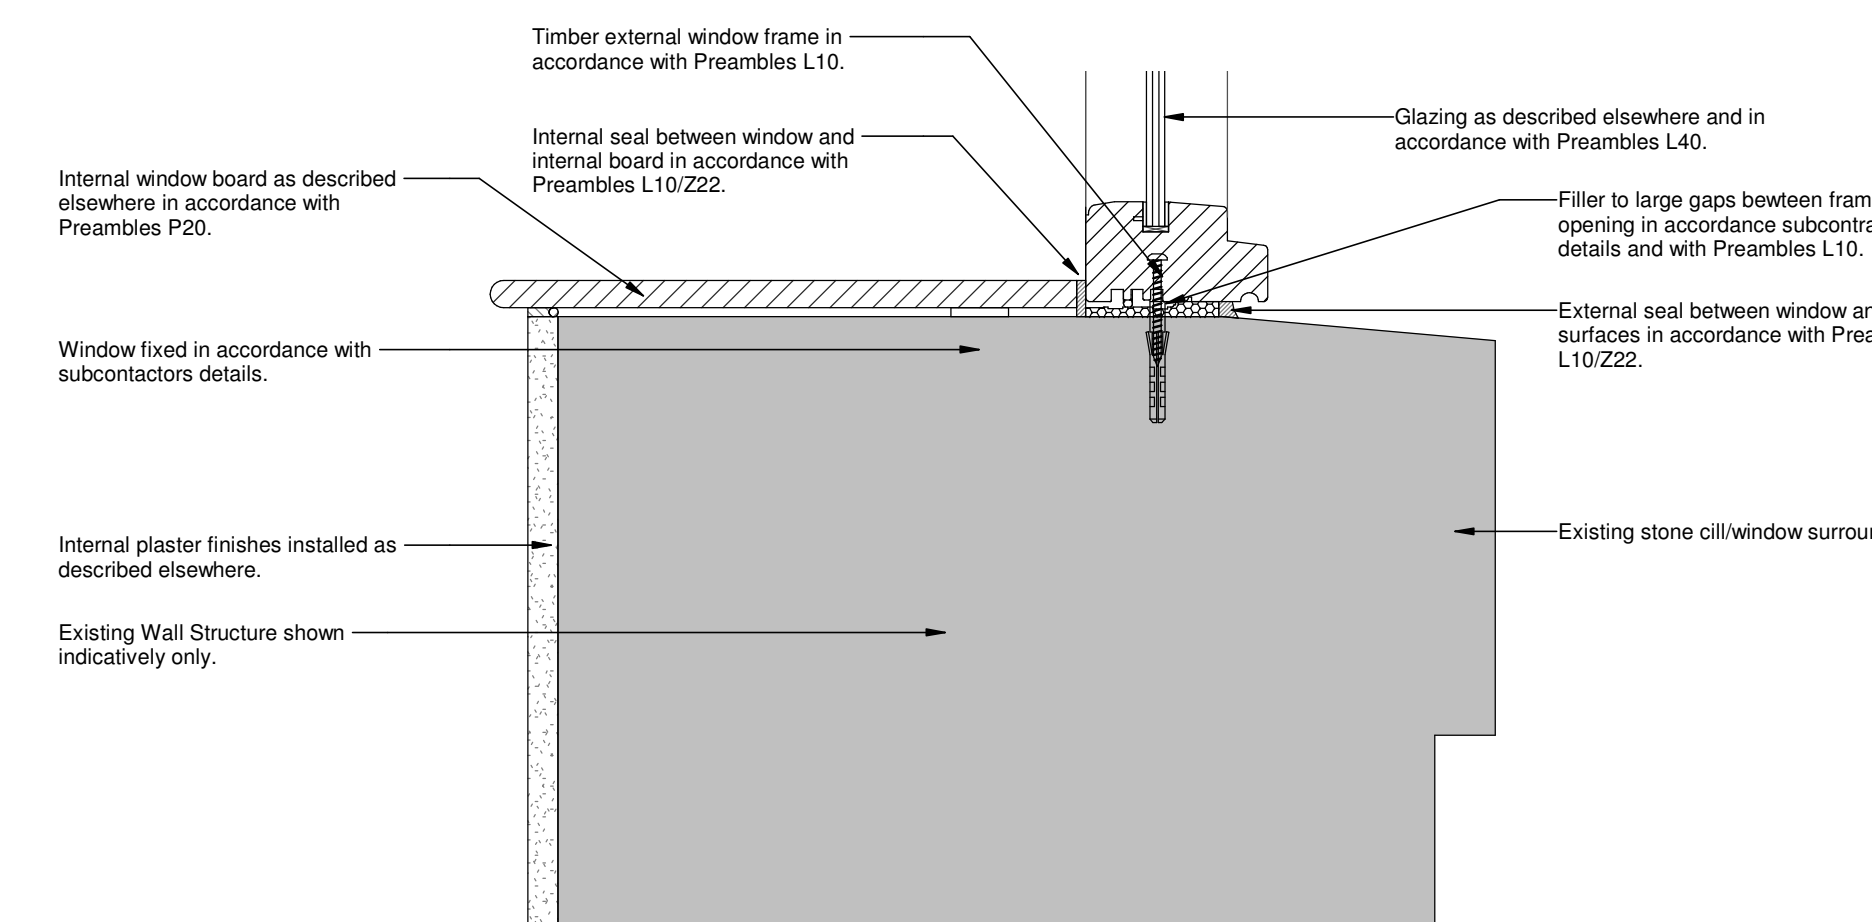


Typical Window Cill Detail A  
1 : 5

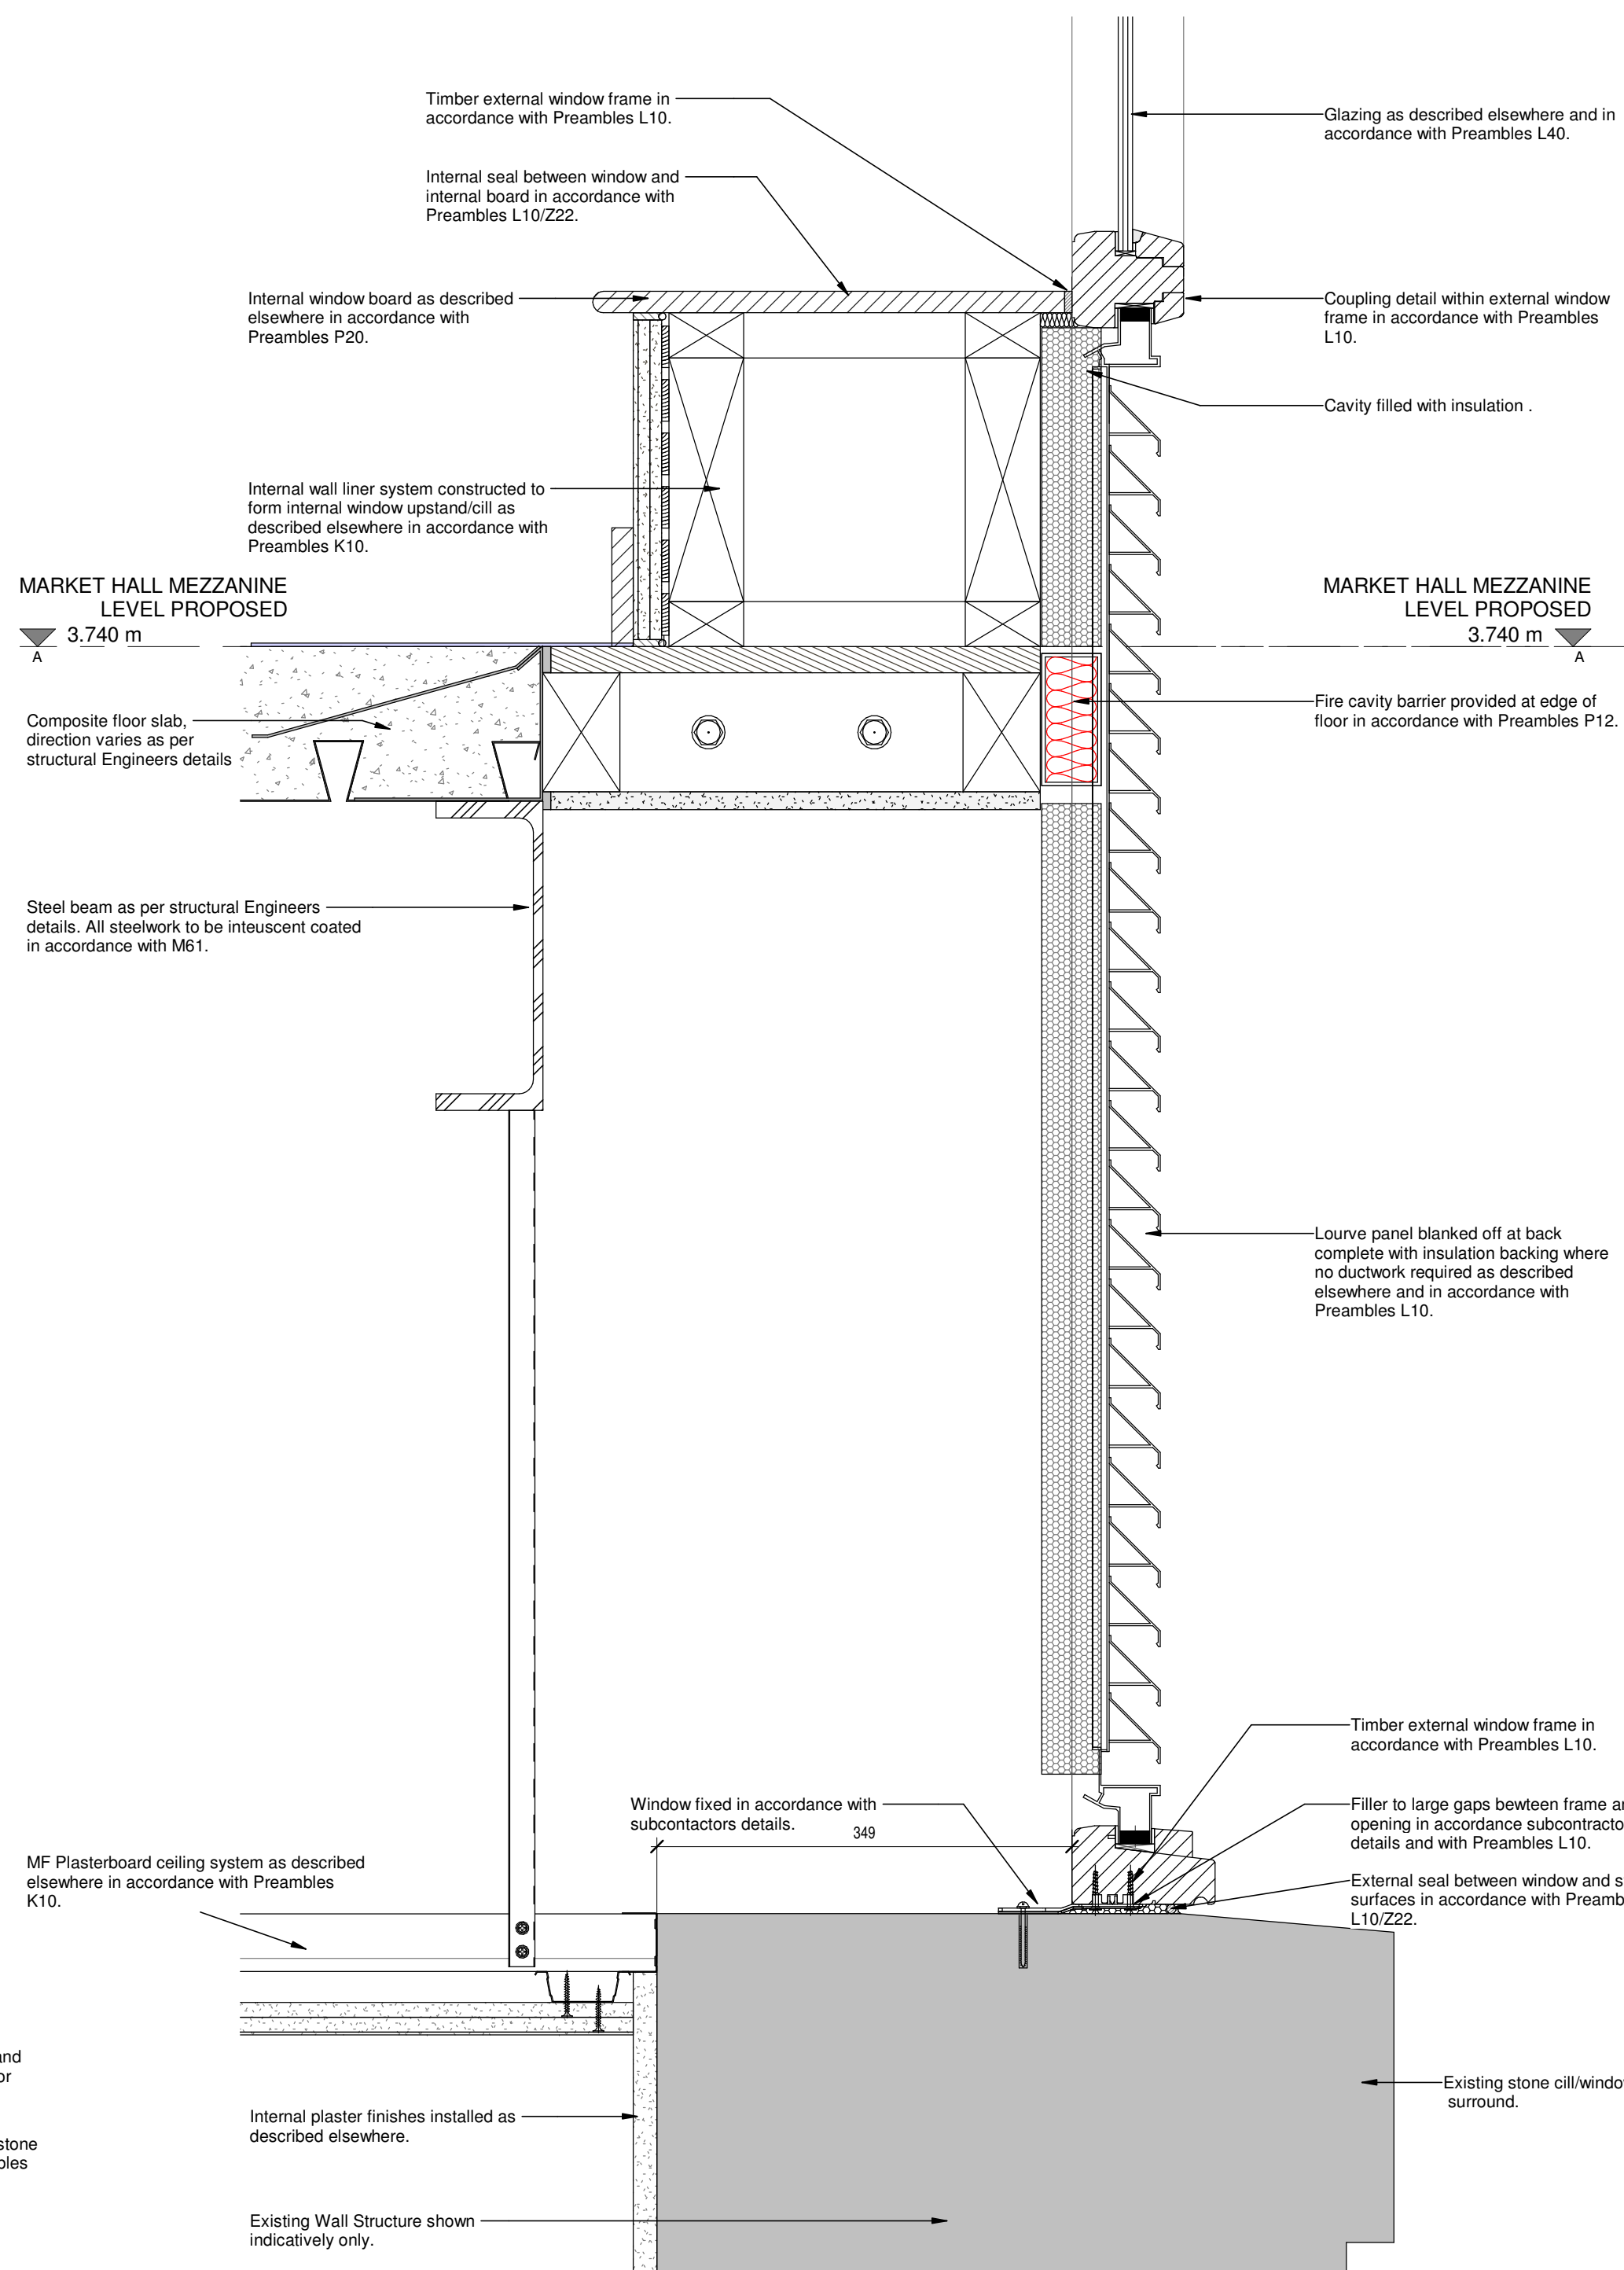


Typical Window Cill Detail B  
1 : 5

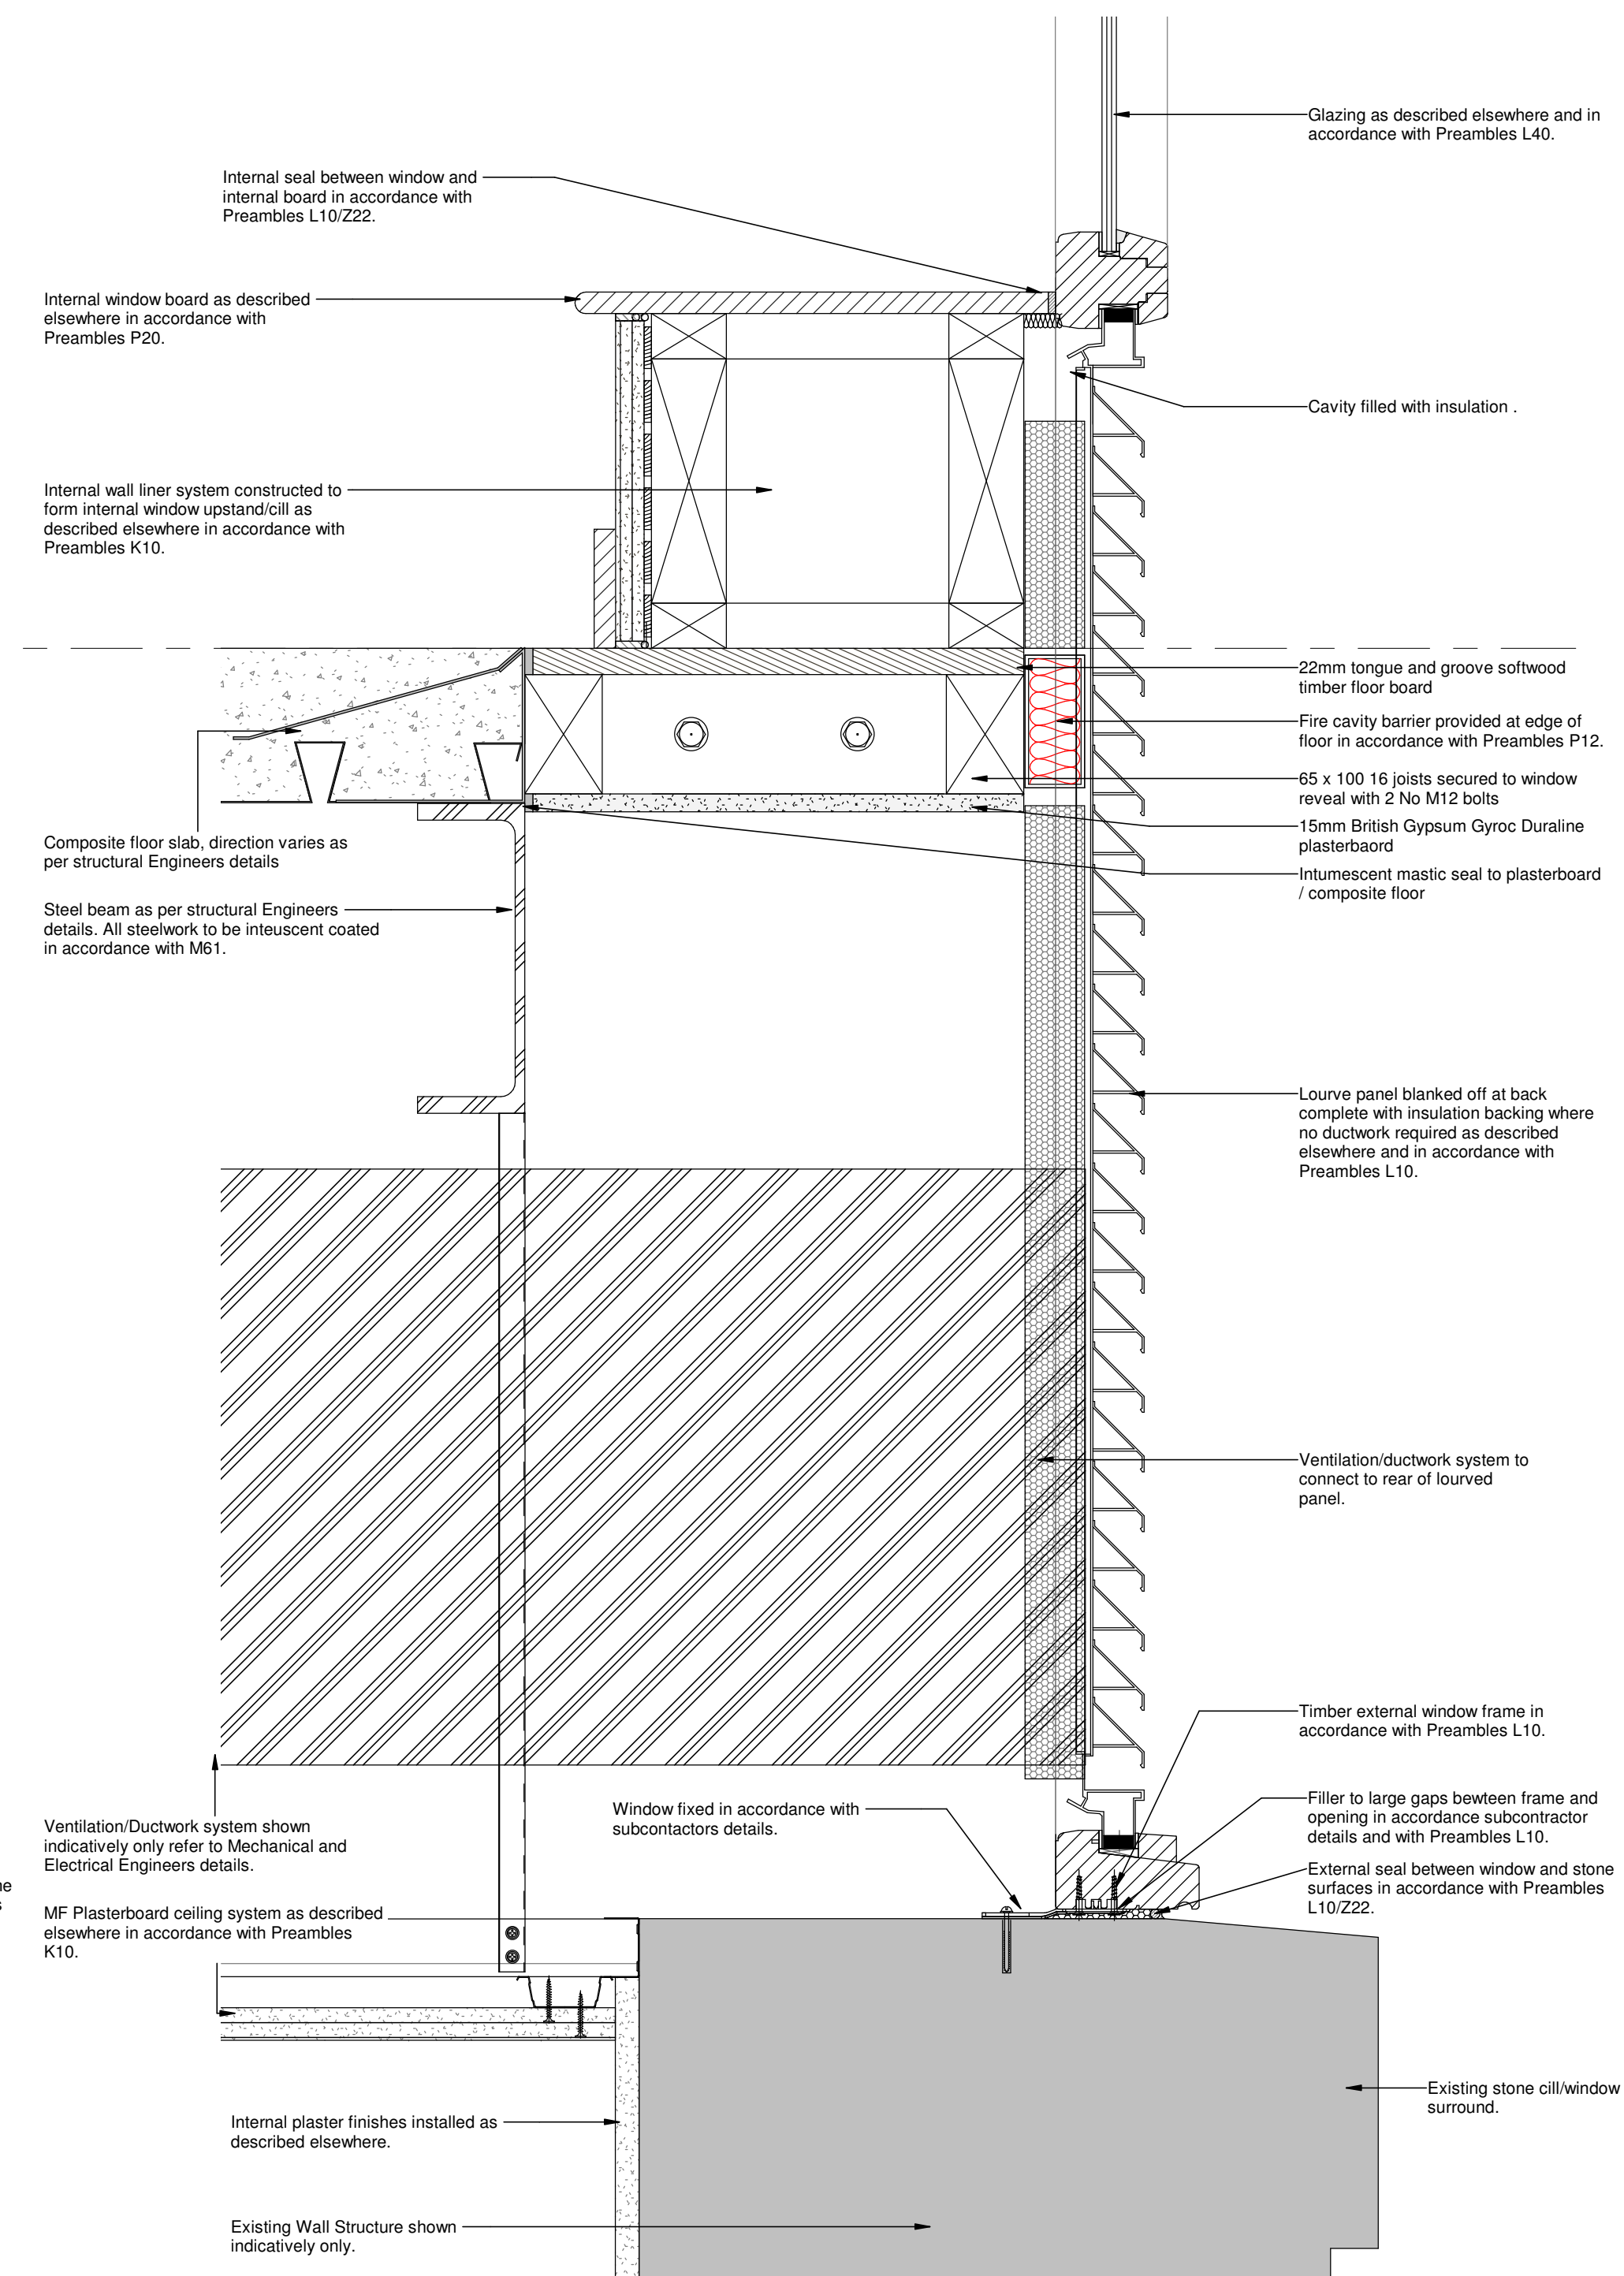


Typical Window Cill Detail C  
1 : 5

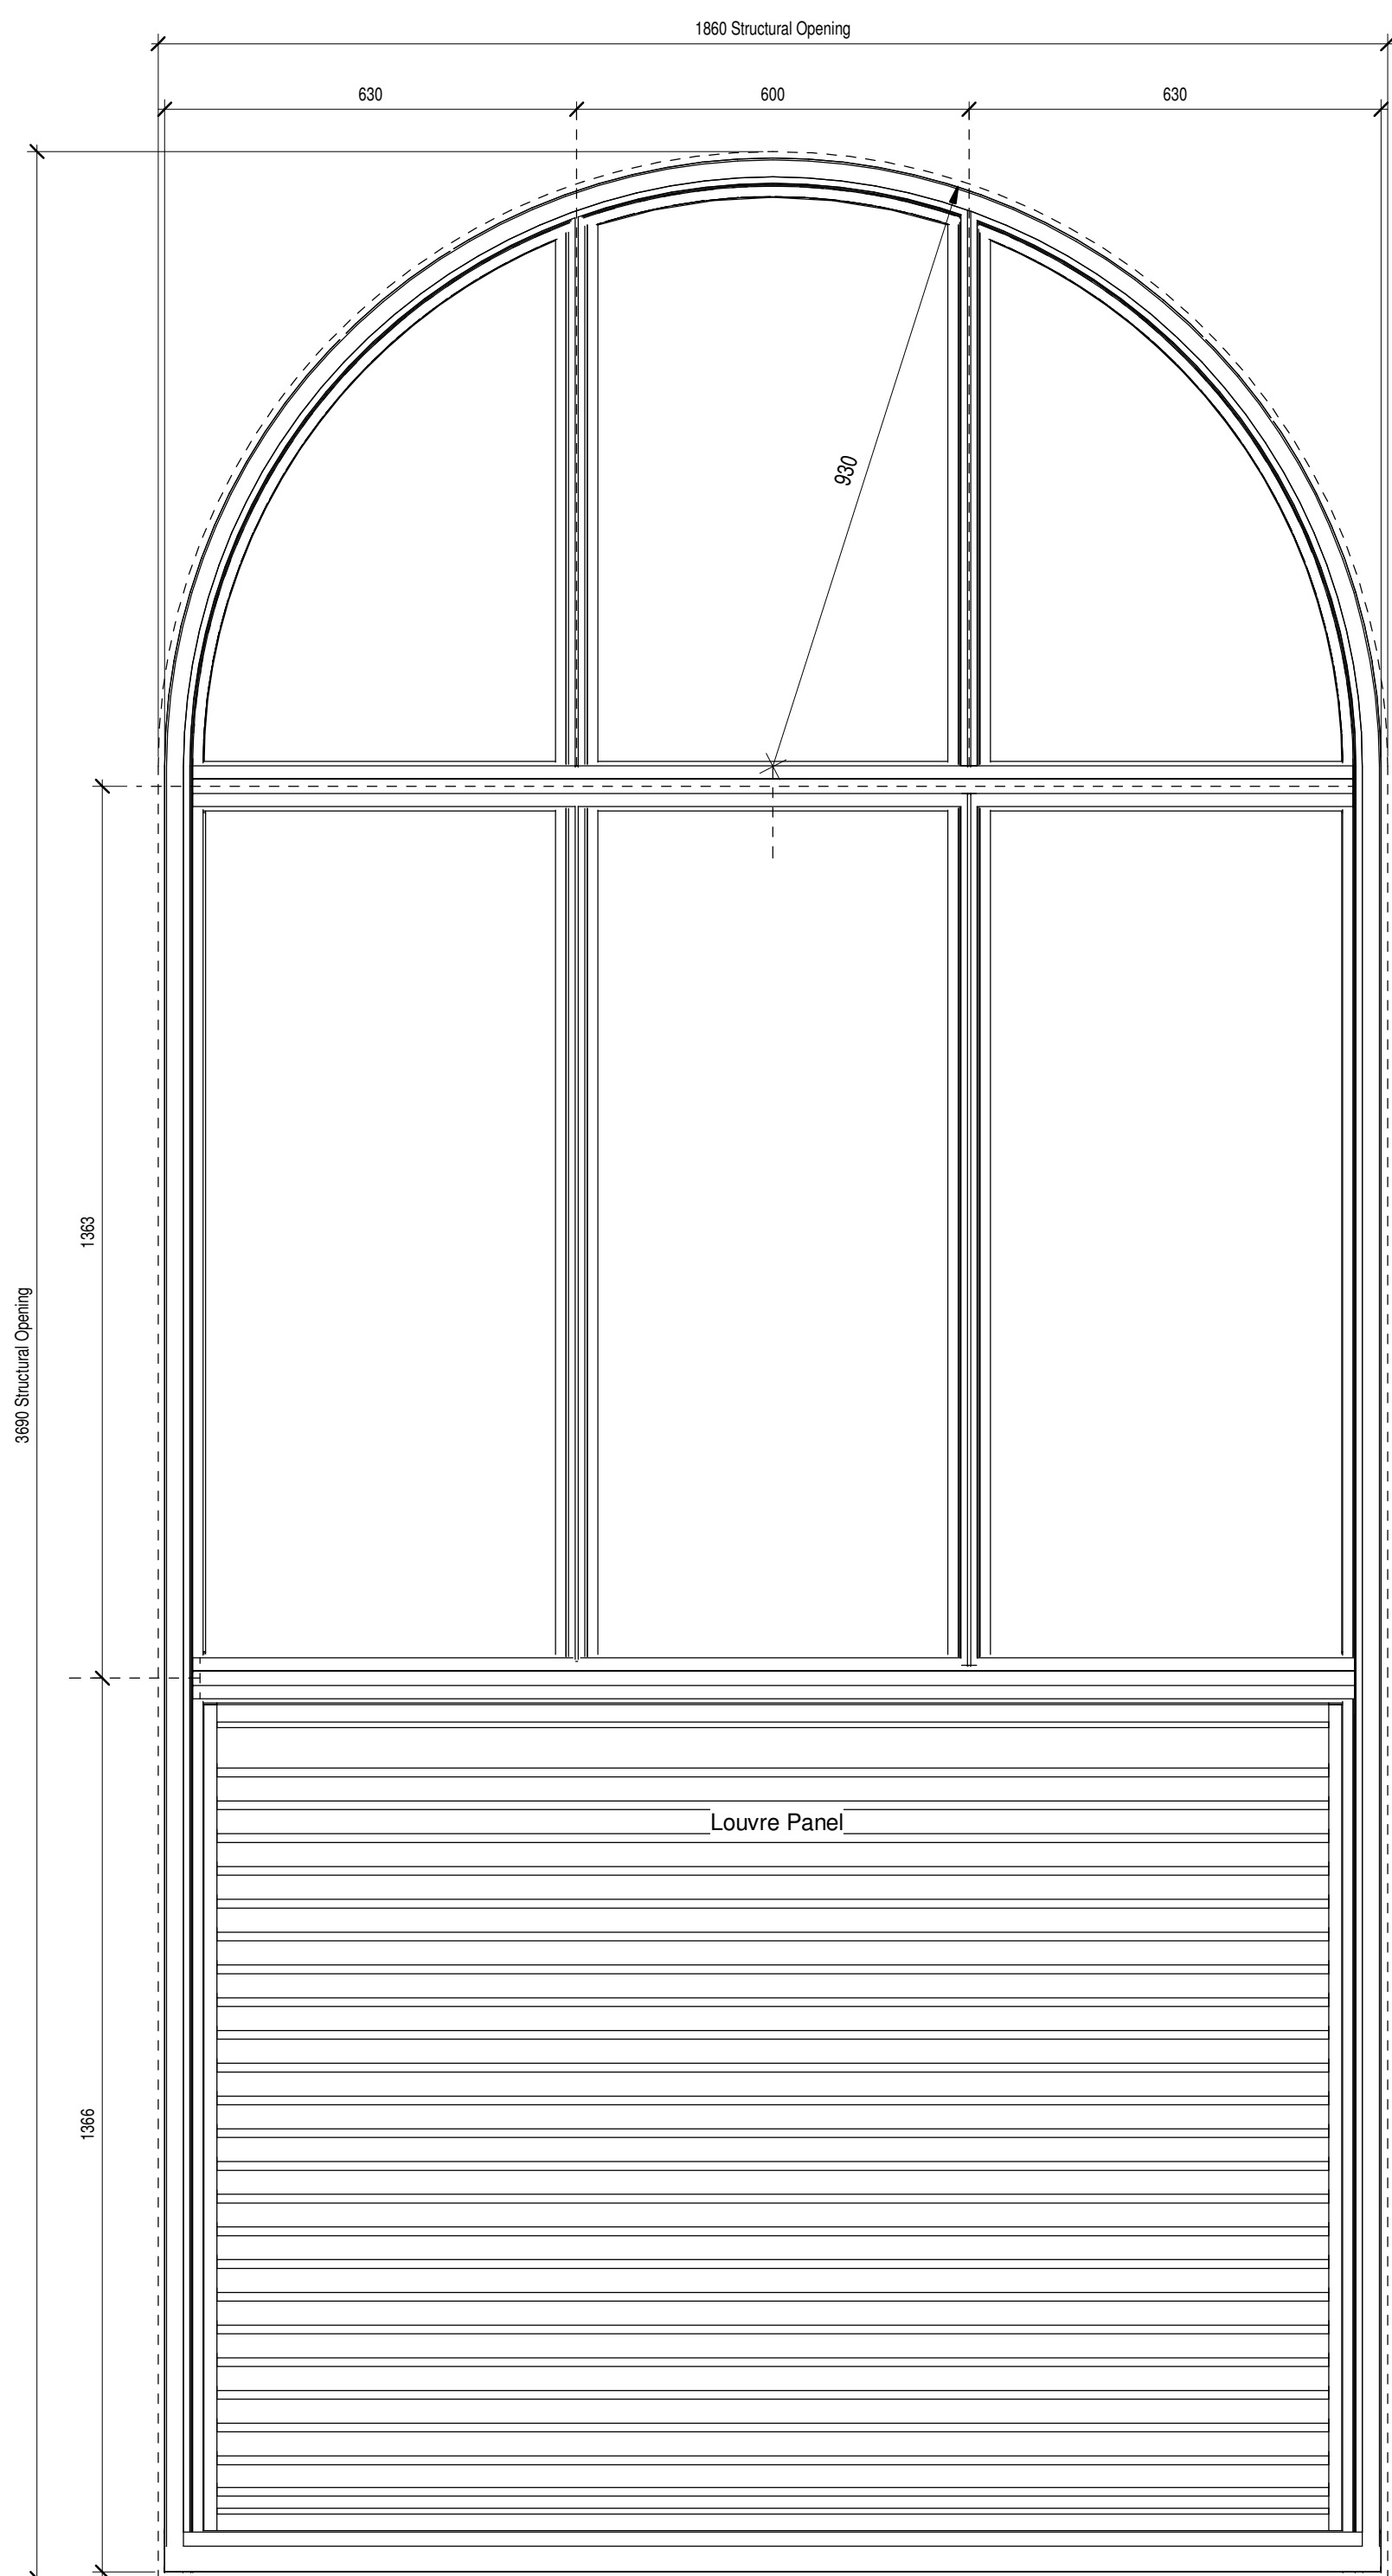


External Timber Window Elevation  
1 : 10

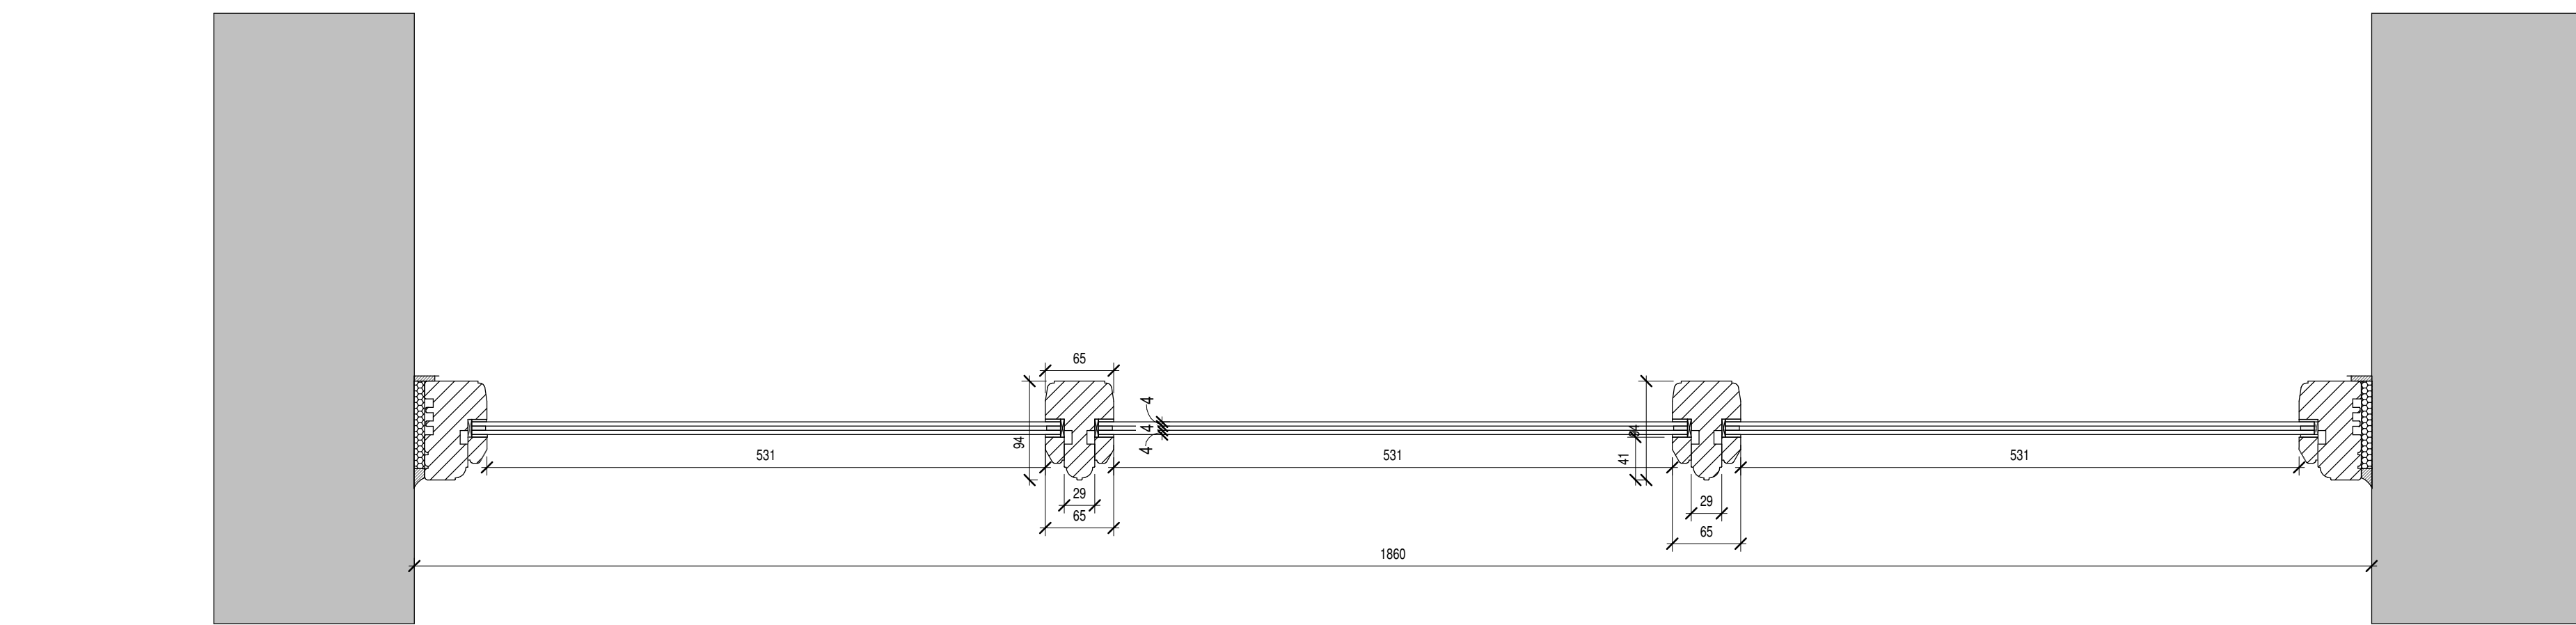

External Window Plan  
1 : 5

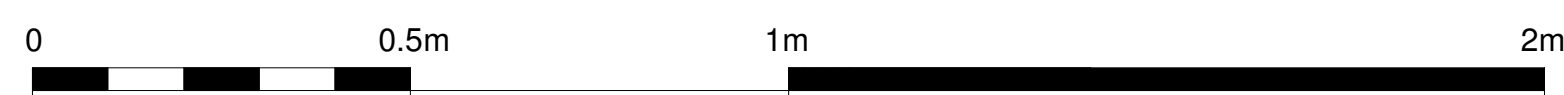

1:10

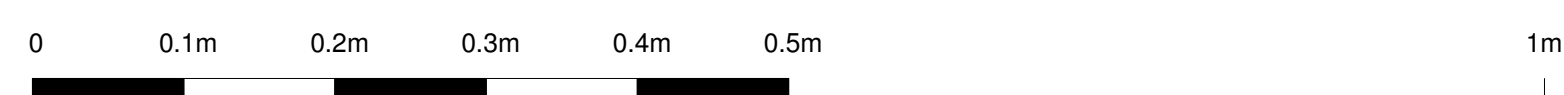

1:5

|                    |                                          |              |     |             |
|--------------------|------------------------------------------|--------------|-----|-------------|
| B                  | Section Details Updated, elevation added | 21.12.22     | ASN | JW          |
| A                  | Glazing details updated, plaster removed | 13.09.22     | ASN | JW          |
| Construction Issue | 11.08.22                                 | ASN          | JW  |             |
| Rev                | Description                              | Date         | Dr  | App by      |
| original by        |                                          | date created |     | Approved by |
| RAB                |                                          | 15.10.2021   | JW  |             |



|                |                                                                   |
|----------------|-------------------------------------------------------------------|
| client name    | High Peak Borough Council<br>working for our community            |
| project        | Glossop Town Hall Refurbishment                                   |
| drawing        | External Window Details                                           |
| computer file  | C:\Users\Borough\Documents\LOCAL FILES\2021\00039-001 - high peak |
| project number | 2021.00039.001                                                    |
| drawing number | GTH-31-D-001                                                      |
| rev            | B                                                                 |
| issue status   | C                                                                 |
| plot date      | As indicated@A0                                                   |