


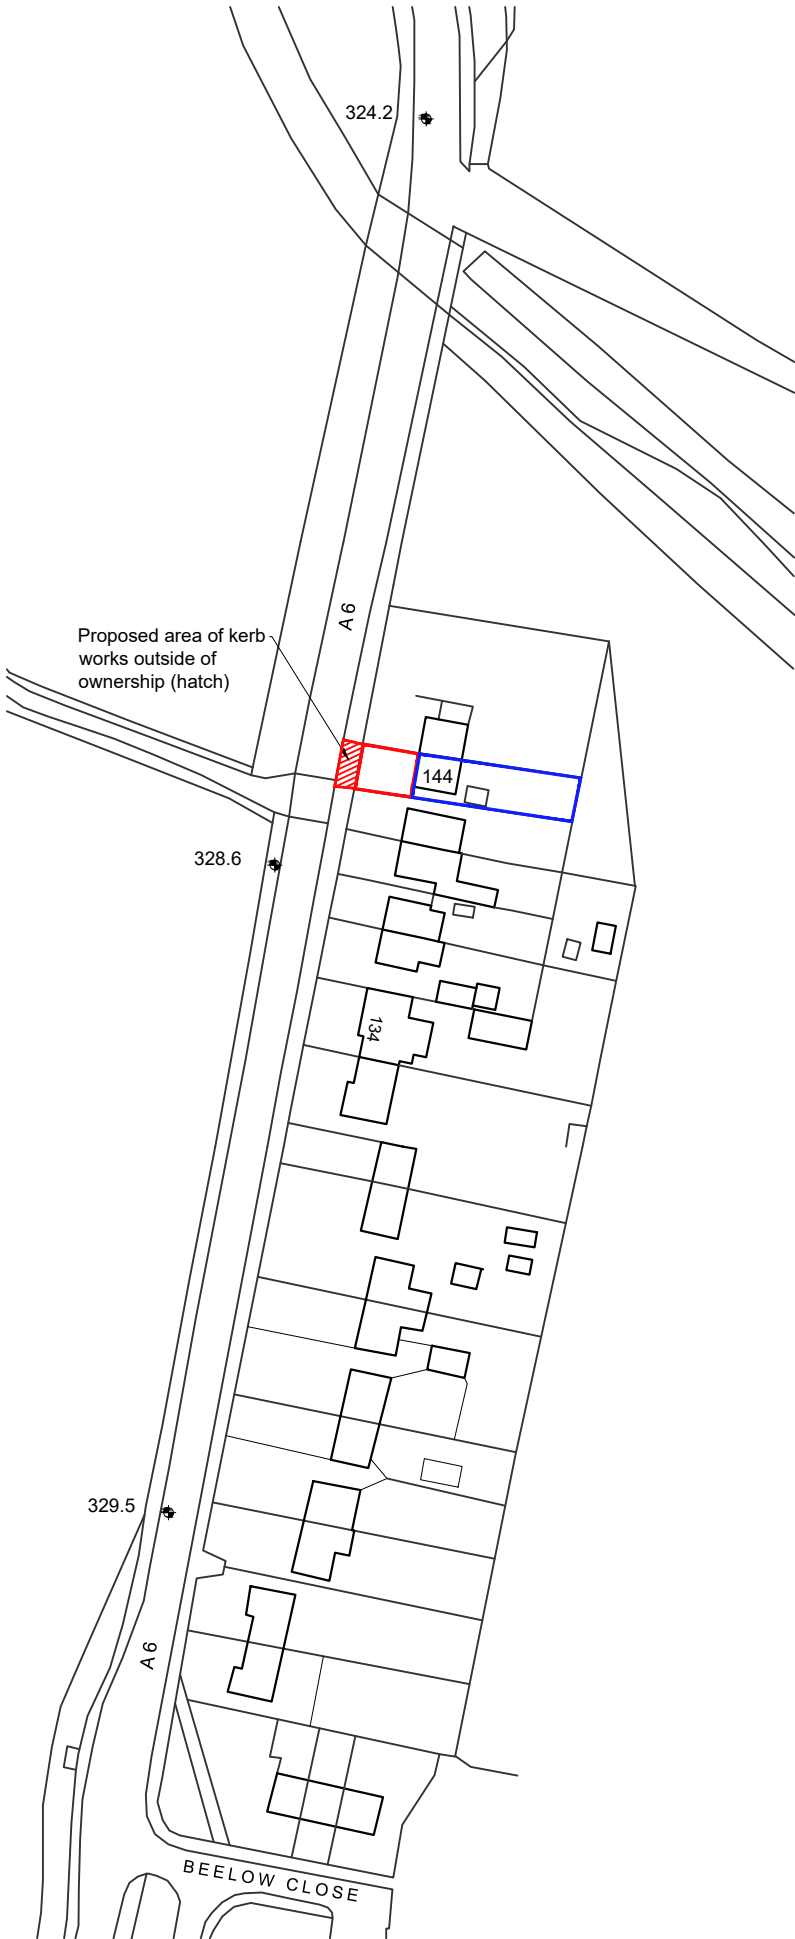

SITE LOCATION PLAN
1:1250



Notes:

This drawing is under the copyright ownership of A-Tech Architectural Design Ltd and cannot be used or replicated without permission from the owner.

Scaling off this drawing should only be done for planning purposes. No construction work should be done from scaled measurements. Hatches shown are indicative and for illustrative purposes. Setting out should be done from levels and dimensions provided. All dimensions and levels should be checked on site prior to installations, fabrications and/or construction.

Key

- Site outline
- Land under ownership of applicant

P01	Initial issue	AF	21.06.23
Rev	Description	By	Date



A-Tech

Architectural Design Ltd

22 Handwick Street
Buxton
Derbyshire
SK17 6DH

Email: info@a-tech.studio
Tel: 01298 601400
Web: www.a-tech.studio

Client:	Sally Shaw
Project:	144 Hallsteads, Dove Holes Proposed Vehicular Entry
Drawing:	Site Location Plan

Project	Author	Volume	Level	Type	Role	Drw. Number
23010 - XX - XX - XX - XX - X - 01001						

Status	S0	INITIAL STATUS
Revision	P01	PRELIMINARY

Scale	Drawn	Date
1:1250	AF	21.06.23
Sheet	Checked	A-Tech Job No.
A3	-	23010