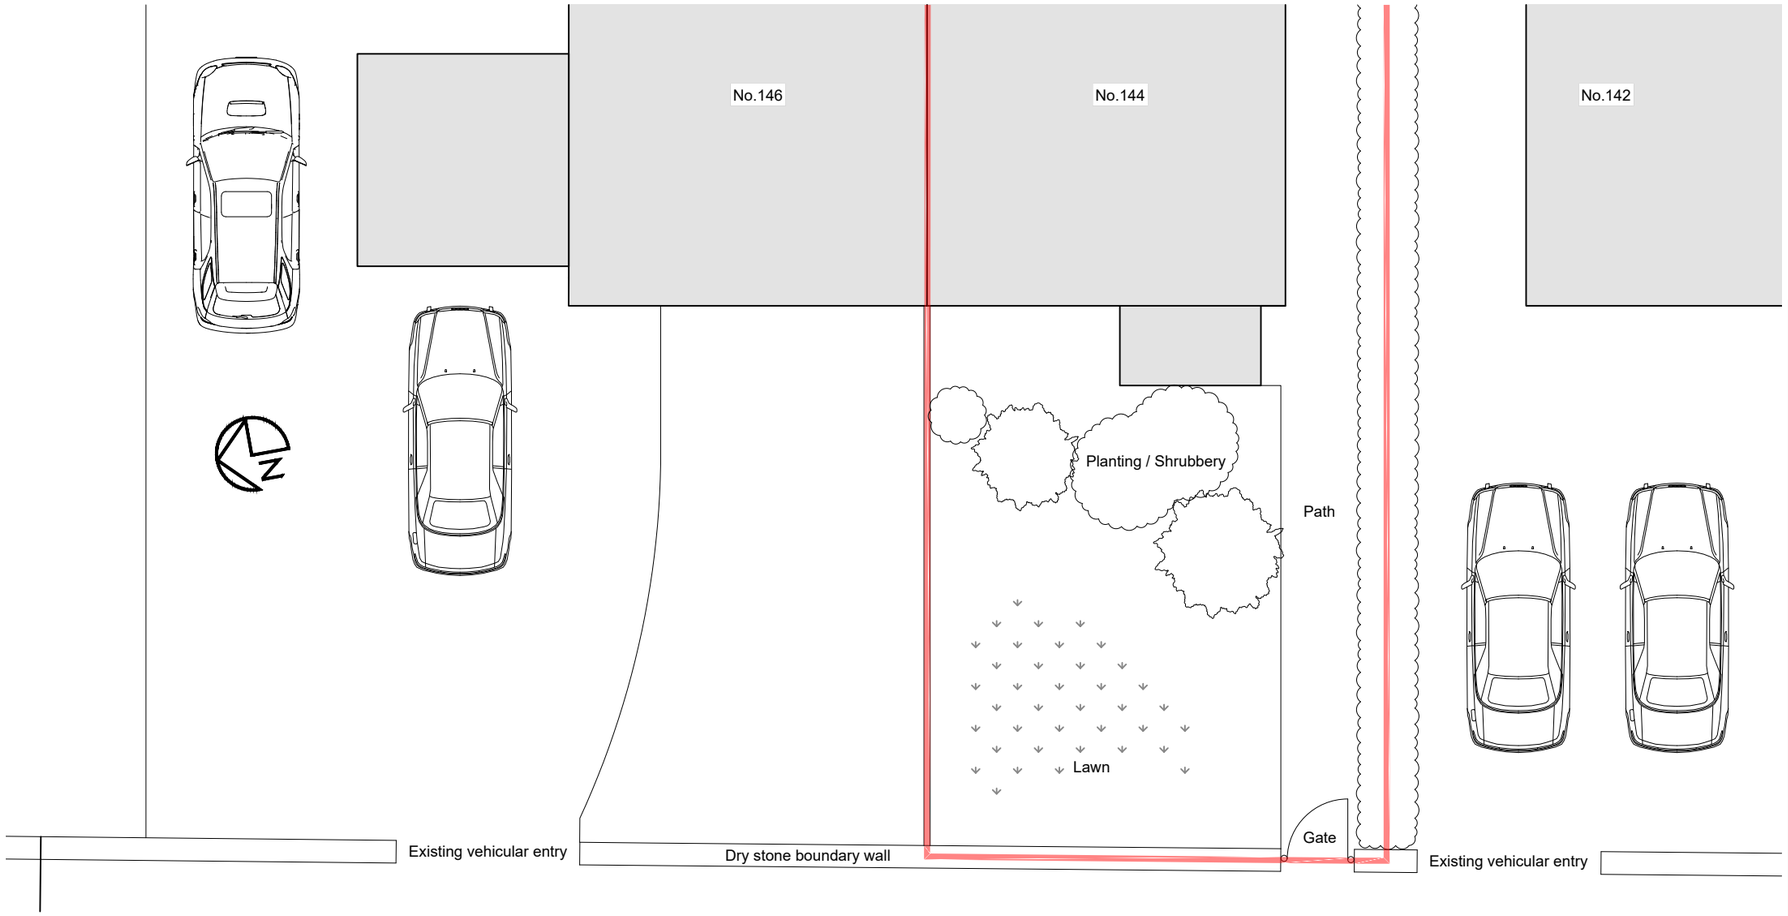

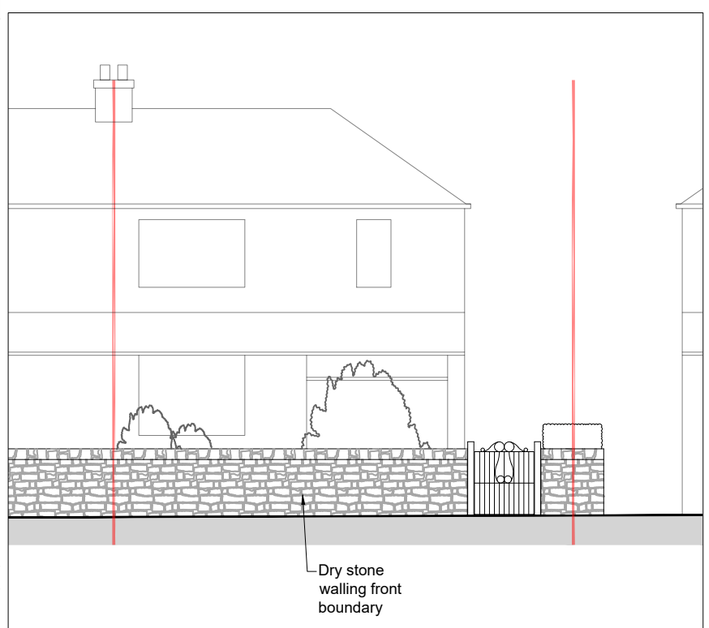

Notes:

This drawing is under the copyright ownership of A-Tech Architectural Design Ltd and cannot be used or replicated without permission from the owner.
Scaling off this drawing should only be done for planning purposes. No construction work should be done from scaled measurements. Hatches shown are indicative and for illustrative purposes. Setting out should be done from levels and dimensions provided. All dimensions and levels should be checked on site prior to installations, fabrications and/or construction.

SITE PLAN: AS EXISTING
1:100

Rev	Description	By	Date
P01	Initial issue	AF	21.06.23

A-Tech
Architectural Design Ltd
22 Hardwick Street
Buxton
Derbyshire
SK17 6DH
Email: info@a-tech.studio
Tel: 01298 601400
Web: www.a-tech.studio

Client: Sally Shaw

Project: 144 Hallsteads, Dove Holes
Proposed Vehicular Entry

Drawing: Site Plan As Existing
With Boundary Conditions

Project	Author	Volume	Level	Type	Role	Drg. Number
23010	XX	XX	XX	XX	X	03001

Status S0 INITIAL STATUS
Revision P01 PRELIMINARY

Scale	Drawn	Date
1:100	AF	21.06.23
Sheet	Checked	A-Tech Job No.
A3	-	23010