




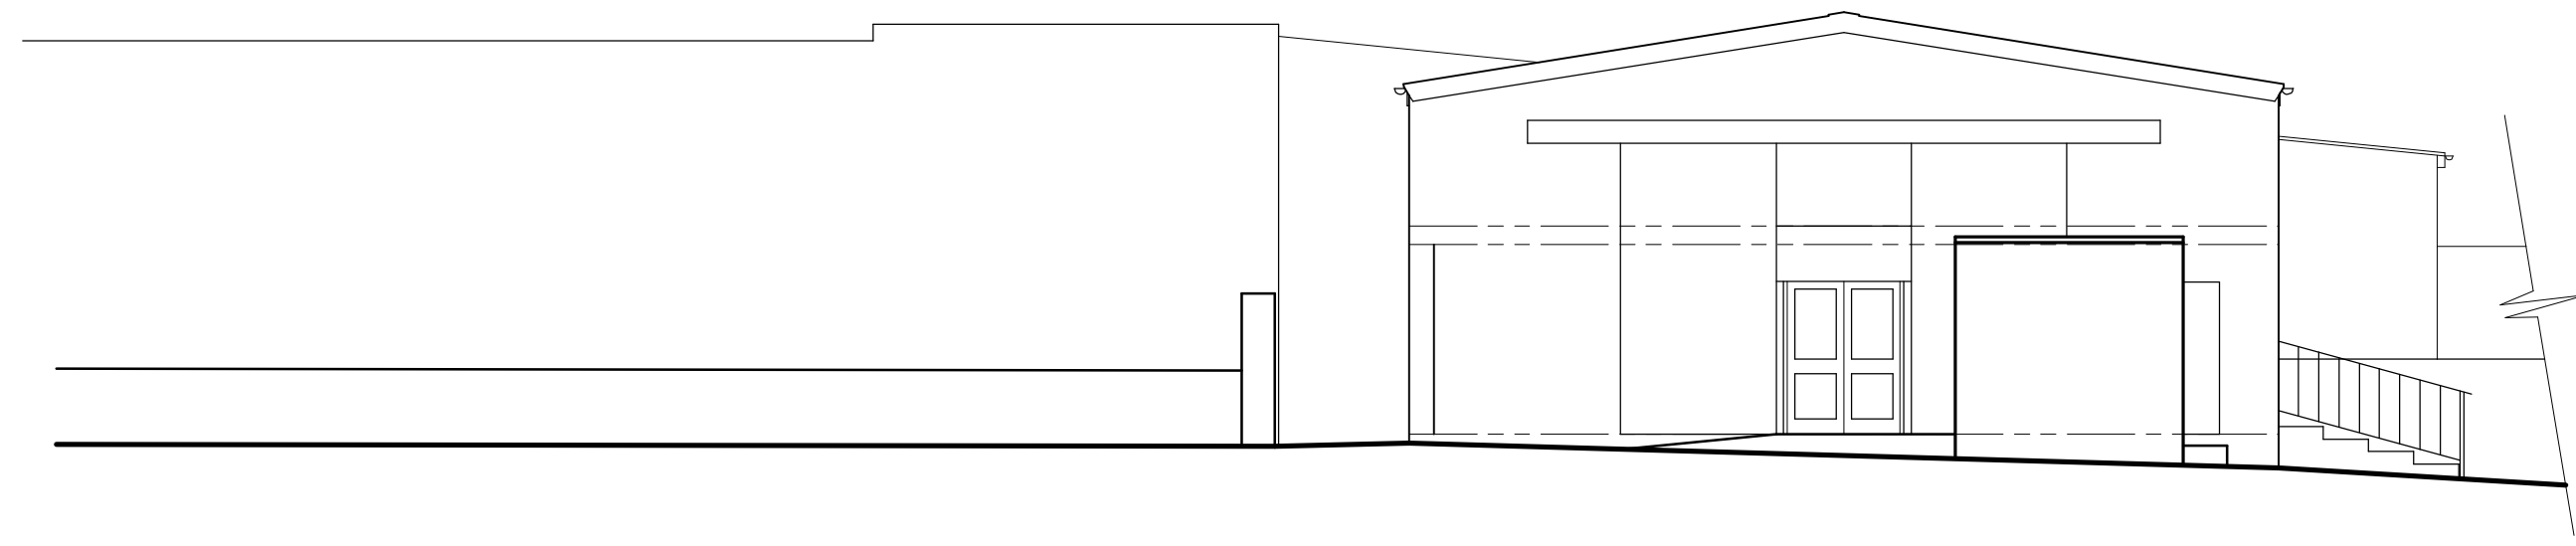


North West Elevation

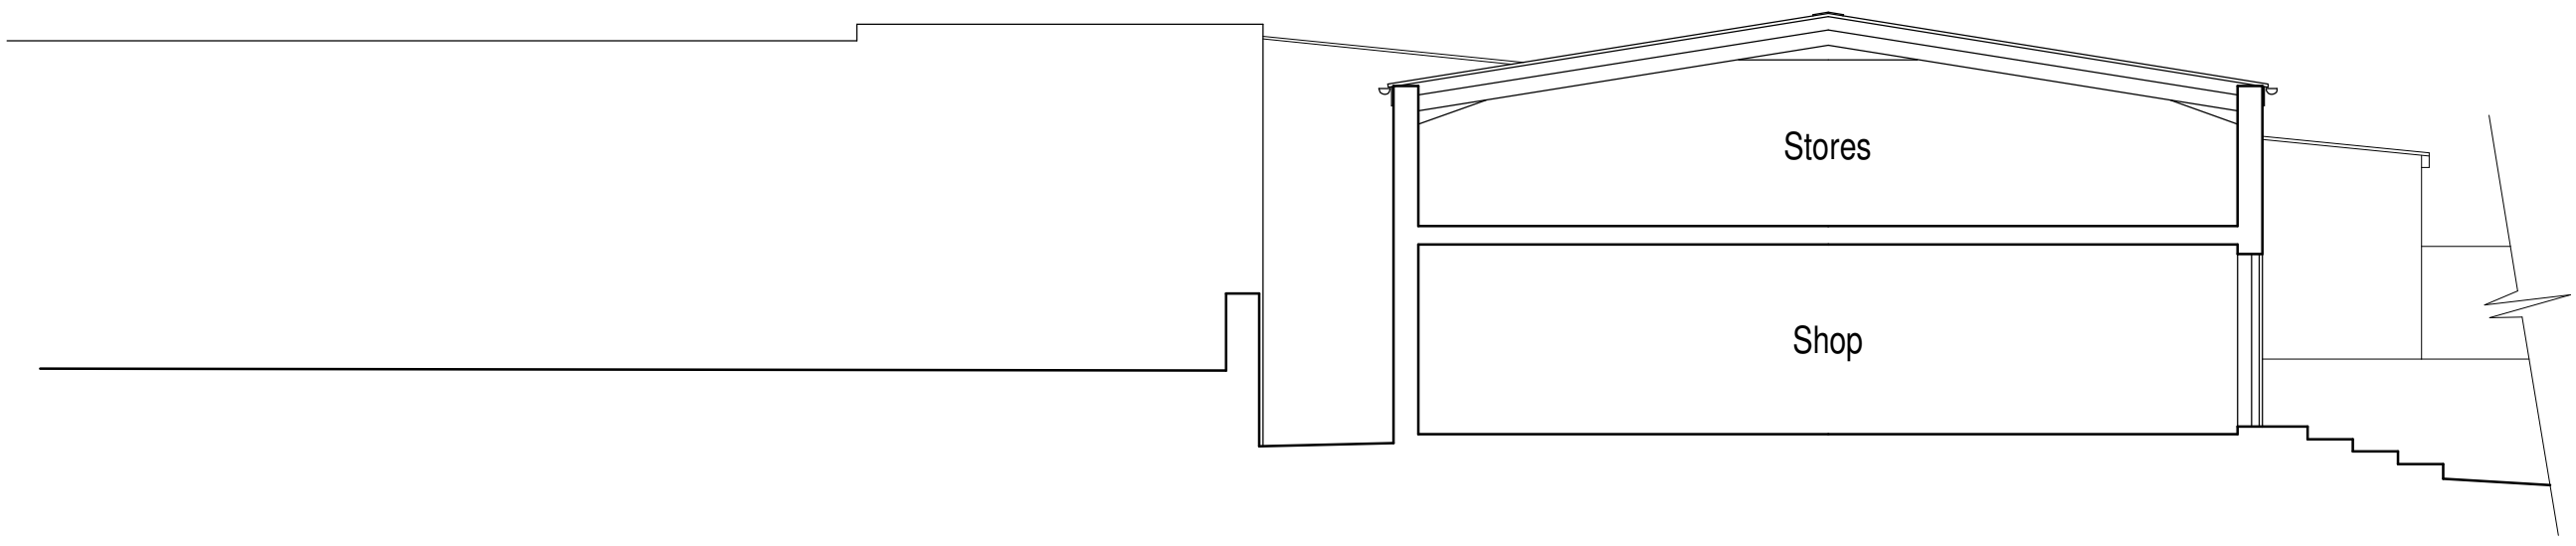


Cross Section (North West)

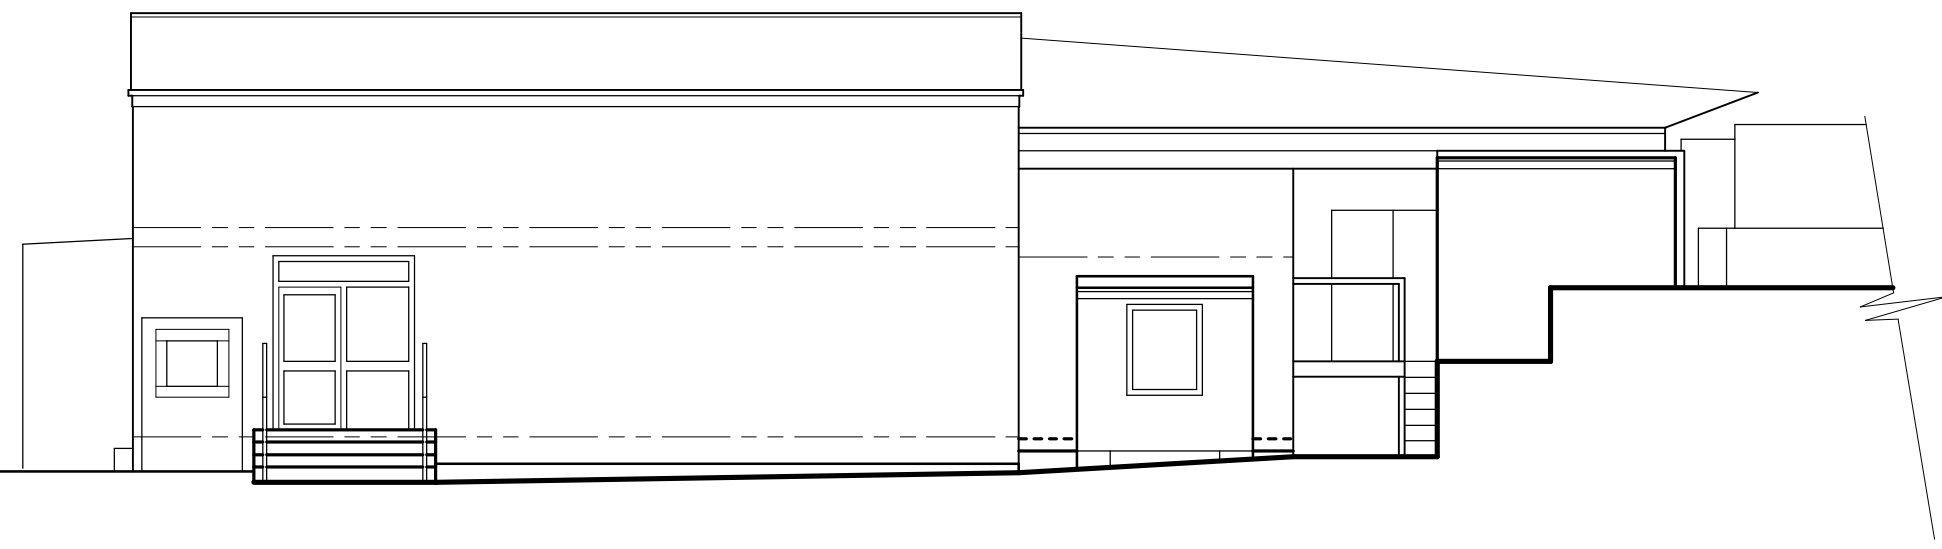


South West Elevation

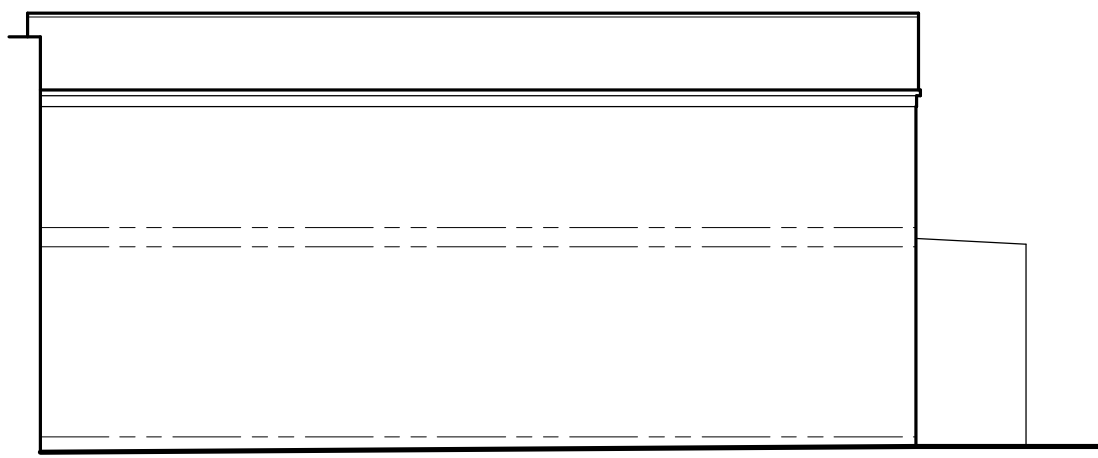


North East Elevation

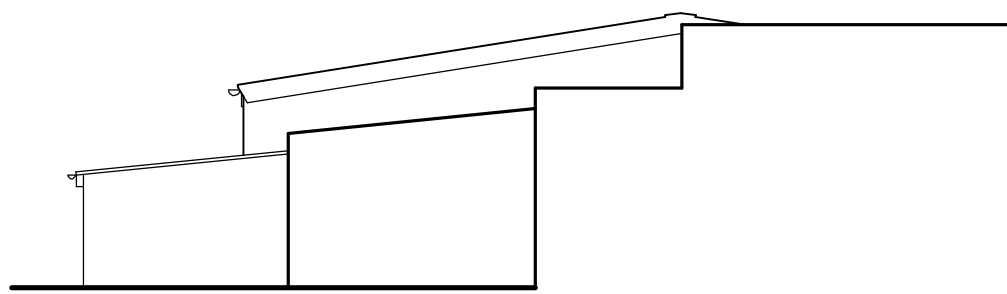

South East Elevation

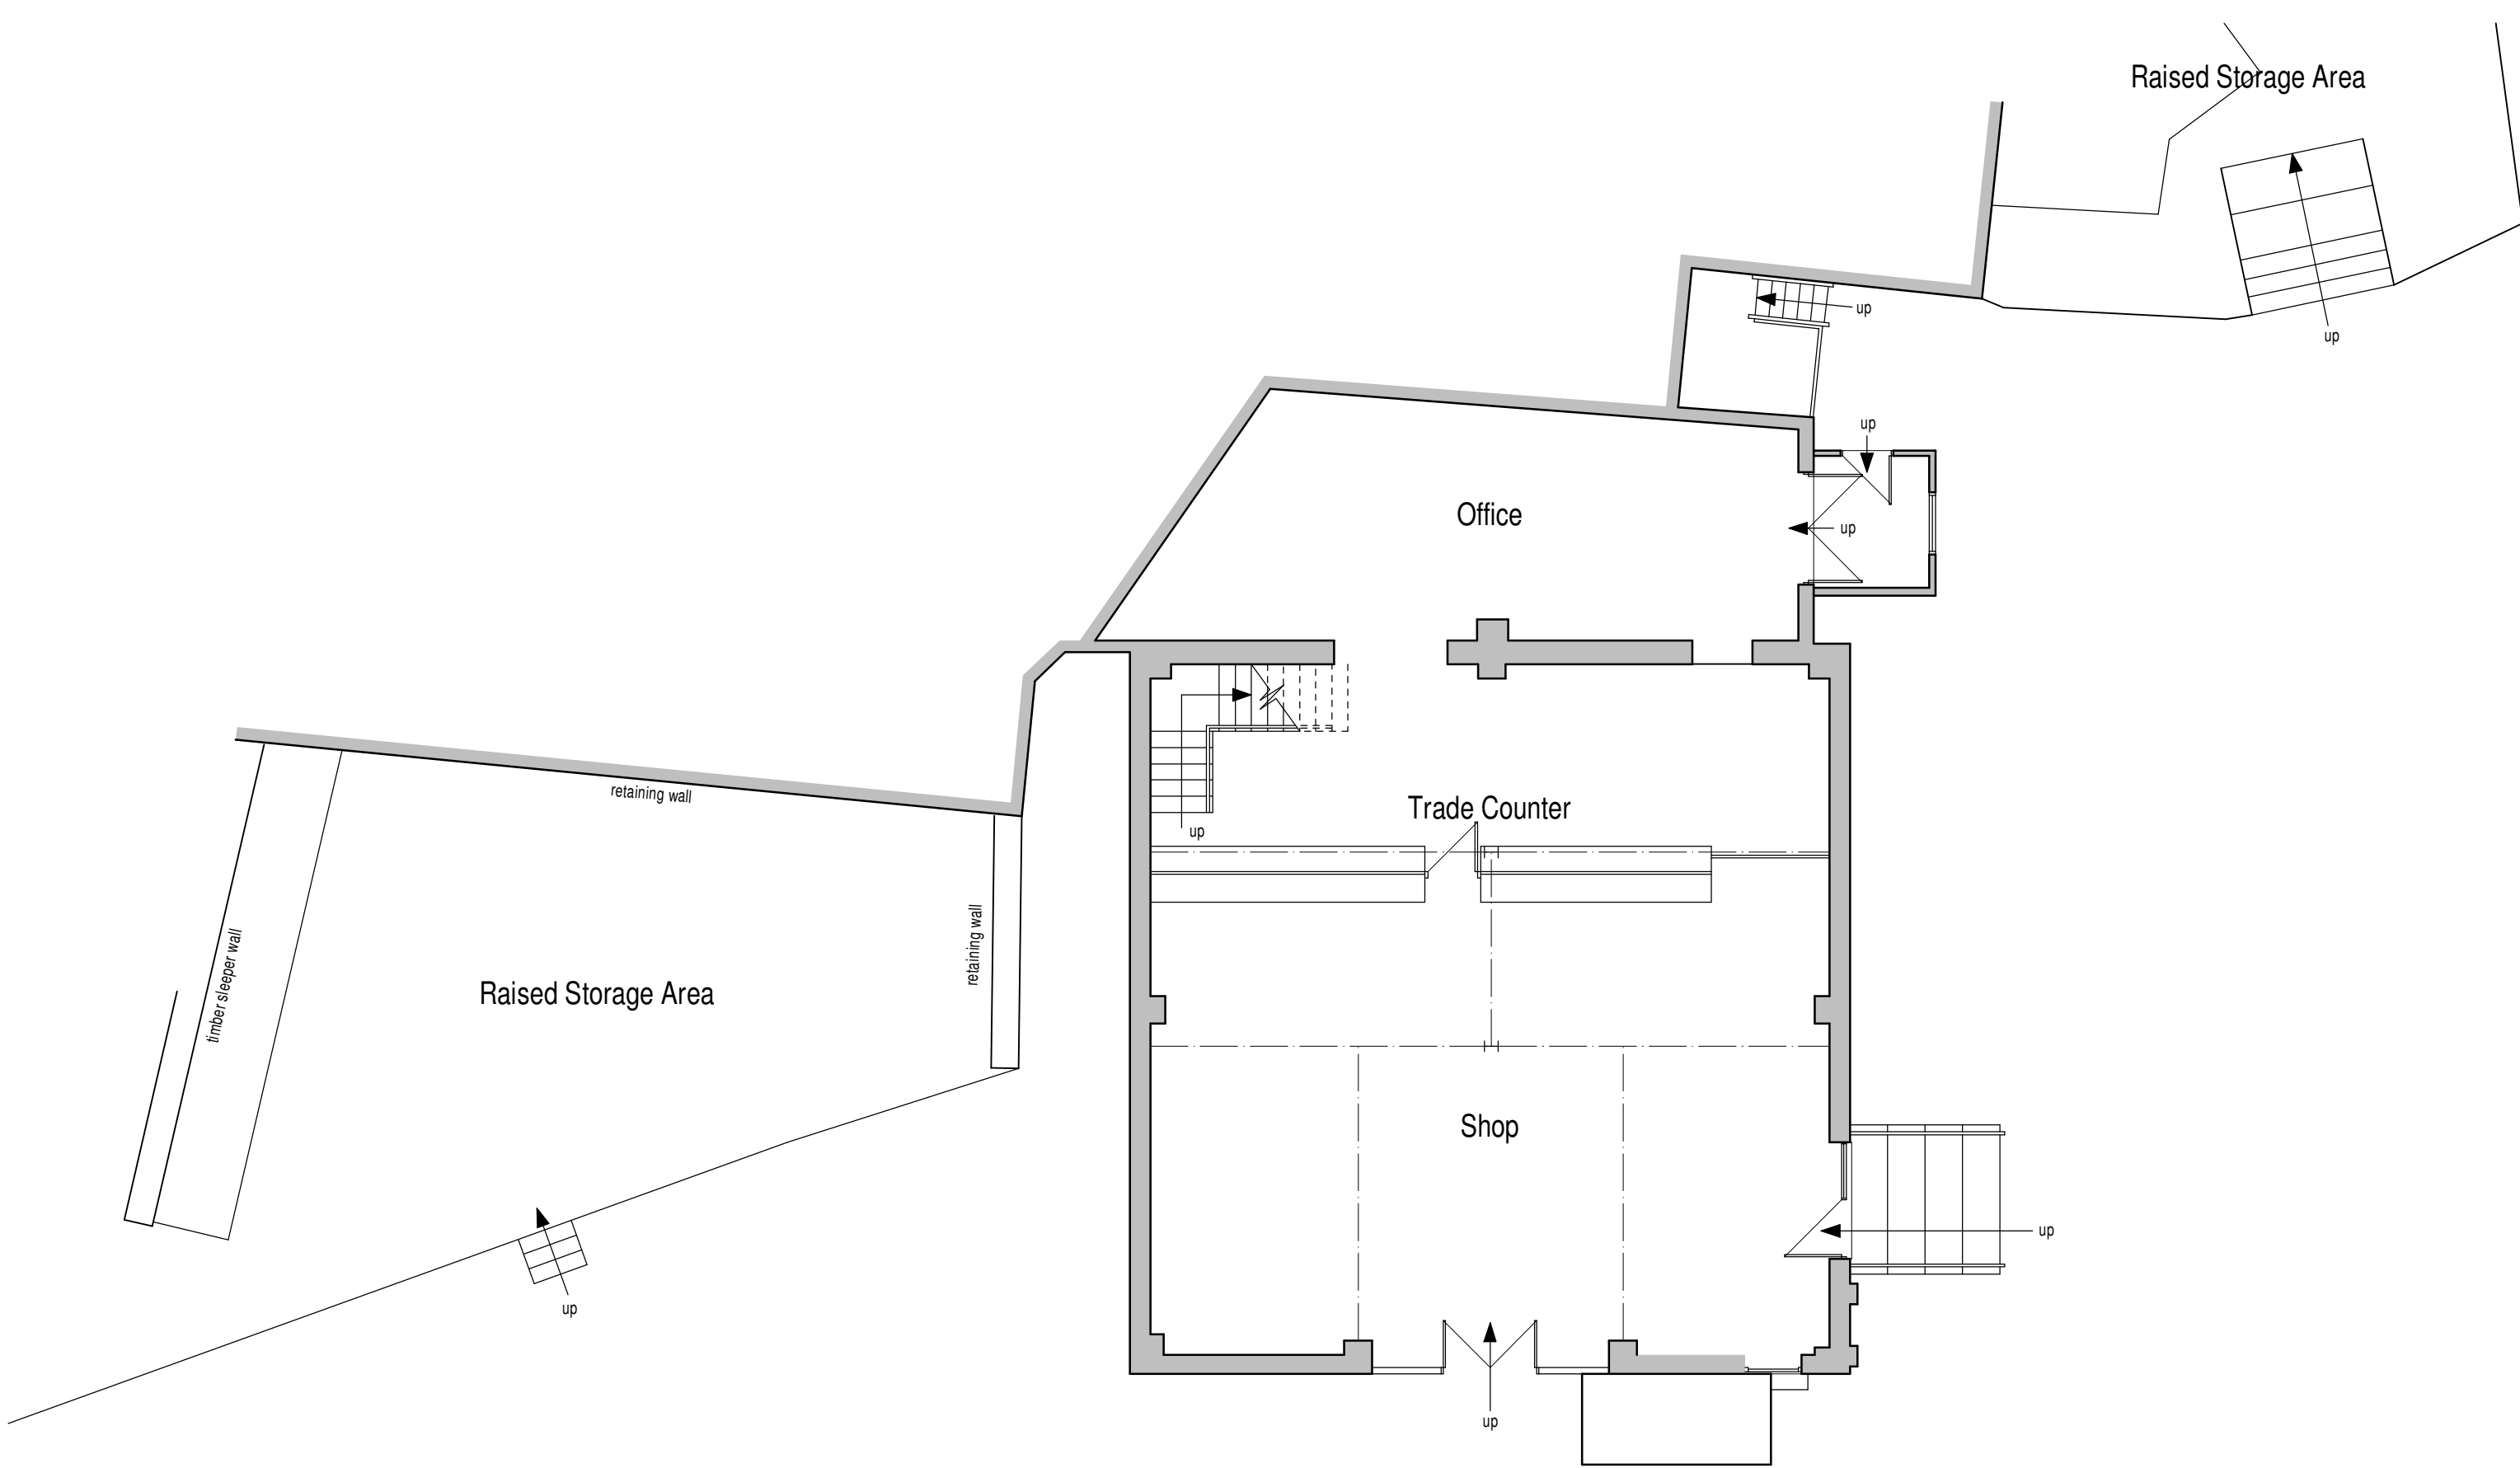

Ground Floor Plan

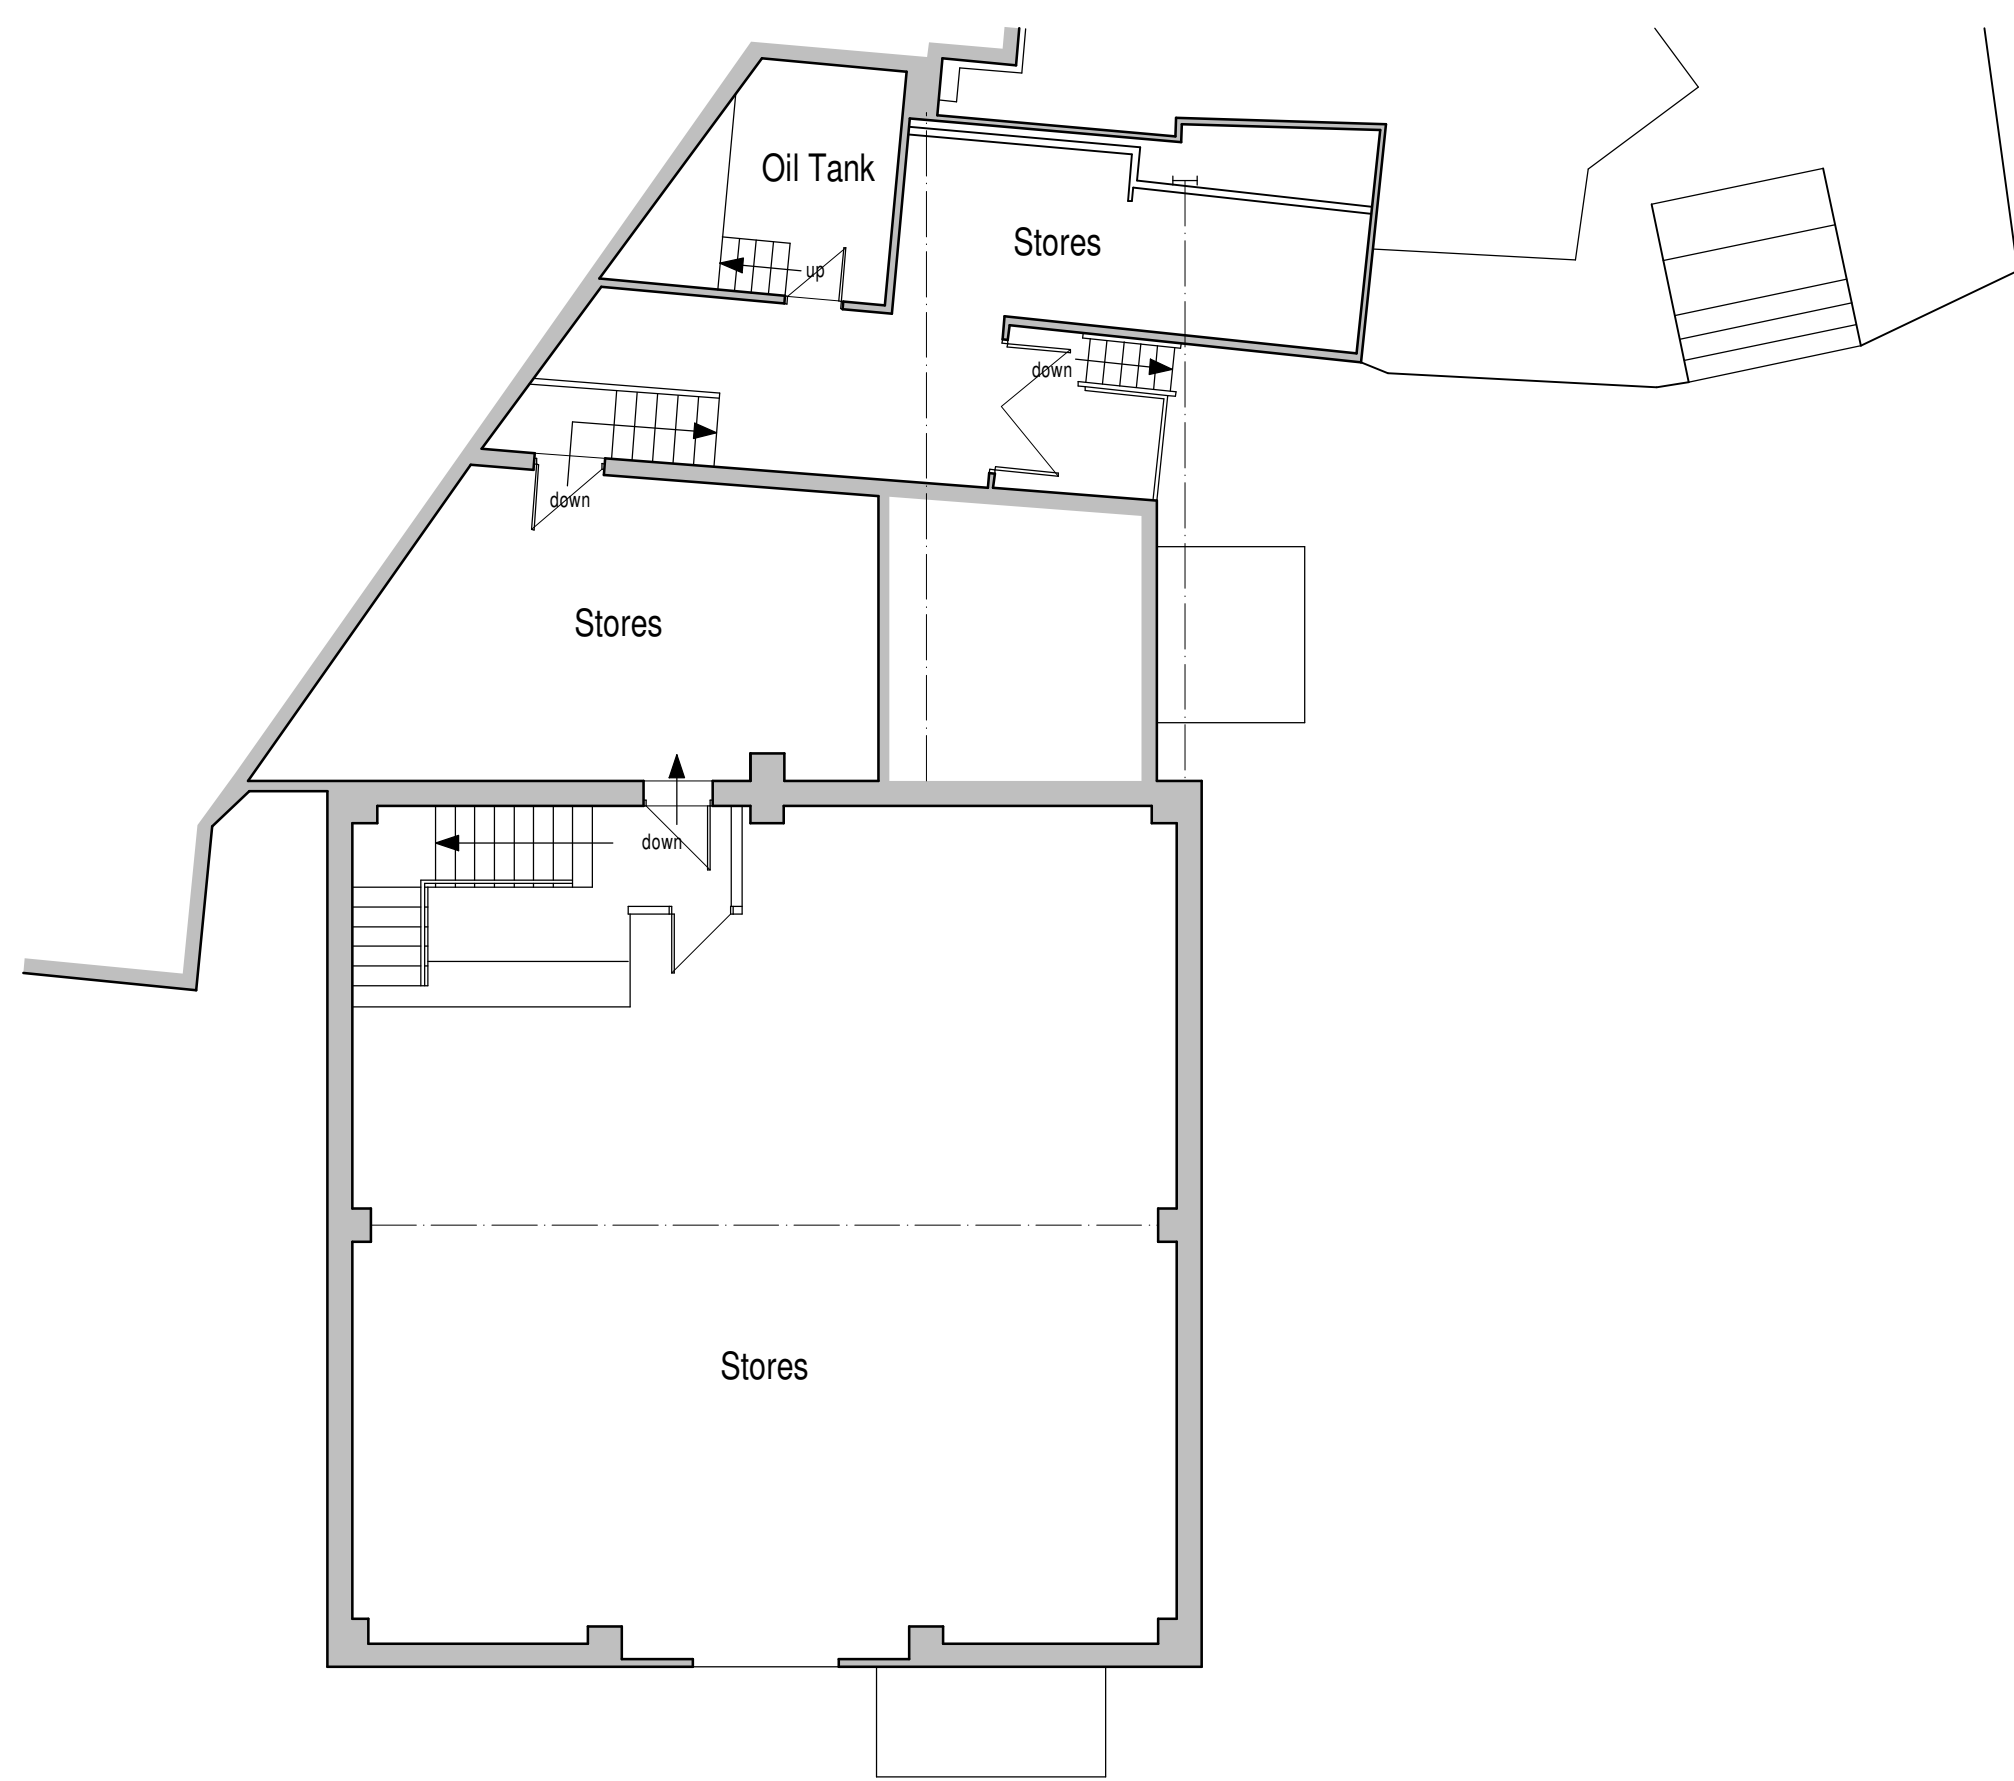

First Floor Plan

scale bar @ 1:100