




PLANNING PROPOSAL
The existing retail / storage building fronting the site is to be utilised solely for storage in connection with the Builders Merchants.
Works are to include the stripping out of retail counter and associated displays, the demolition of a section of the building and porch shown dotted and removal of stepped approach and entrance door.

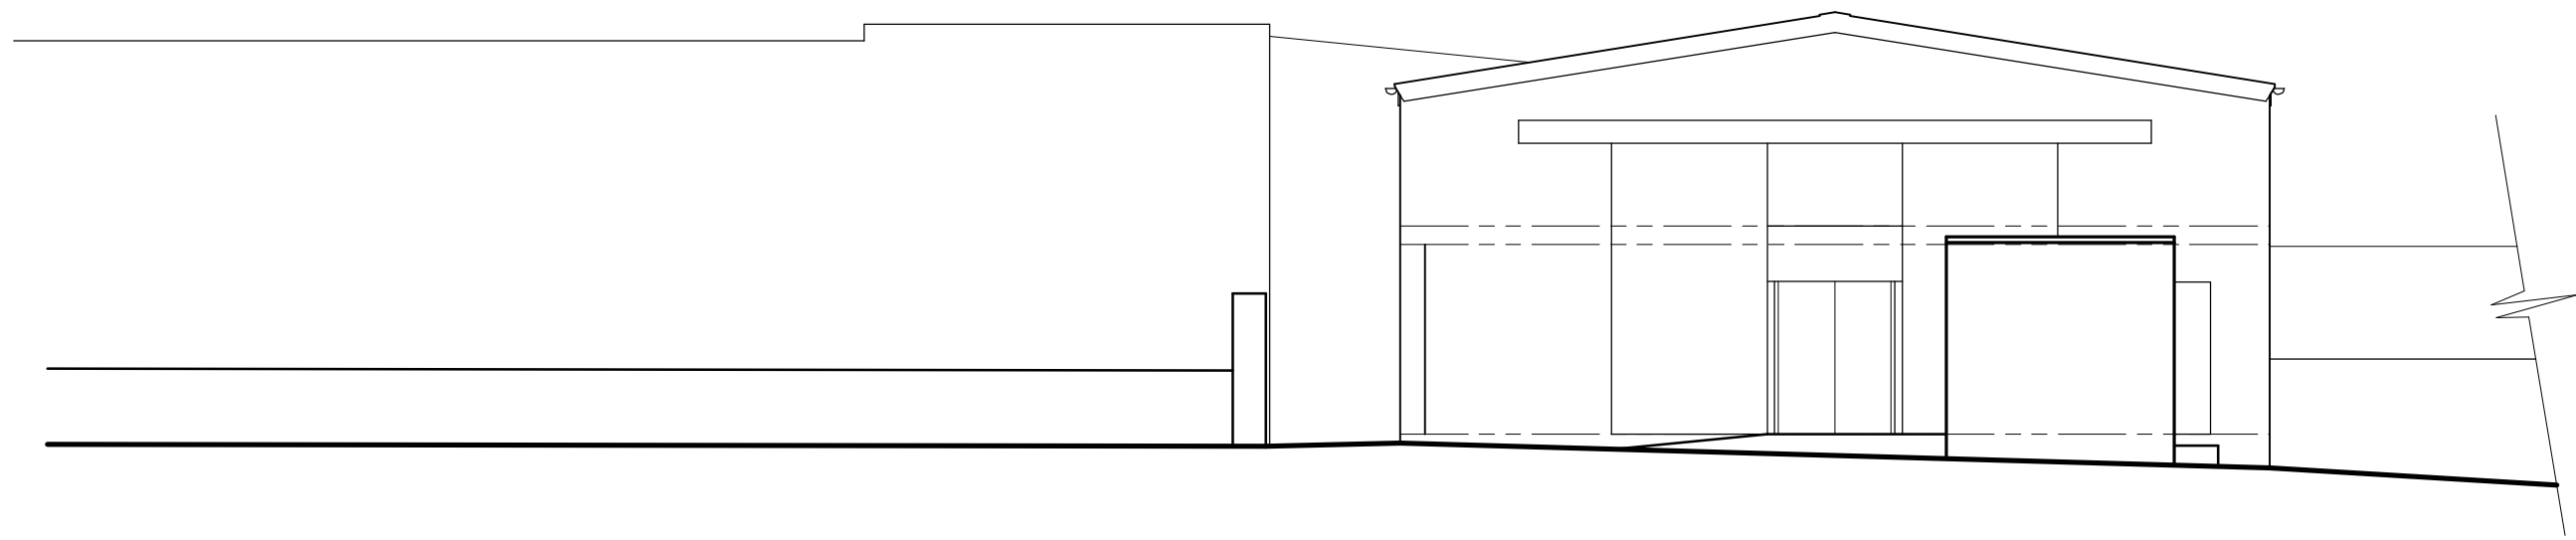


North West Elevation

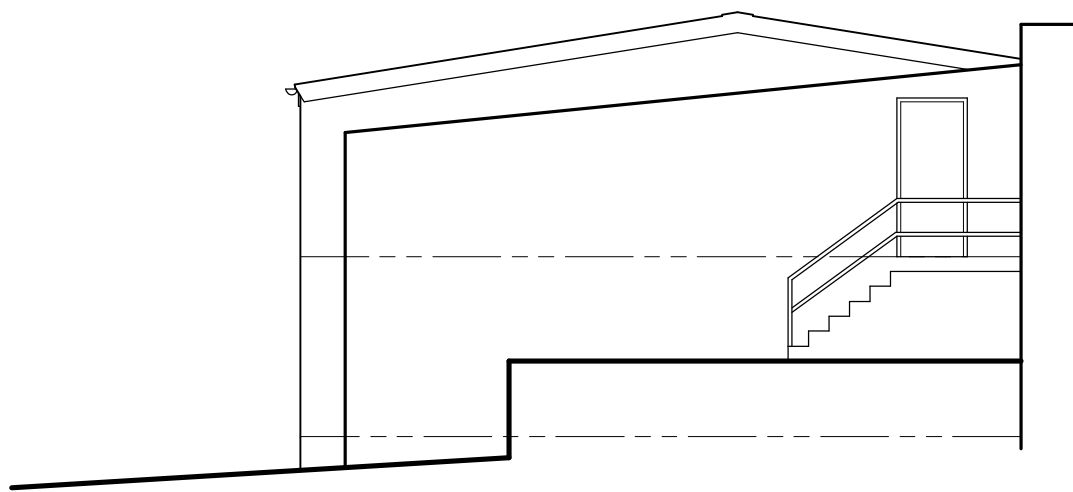


North West Elevation

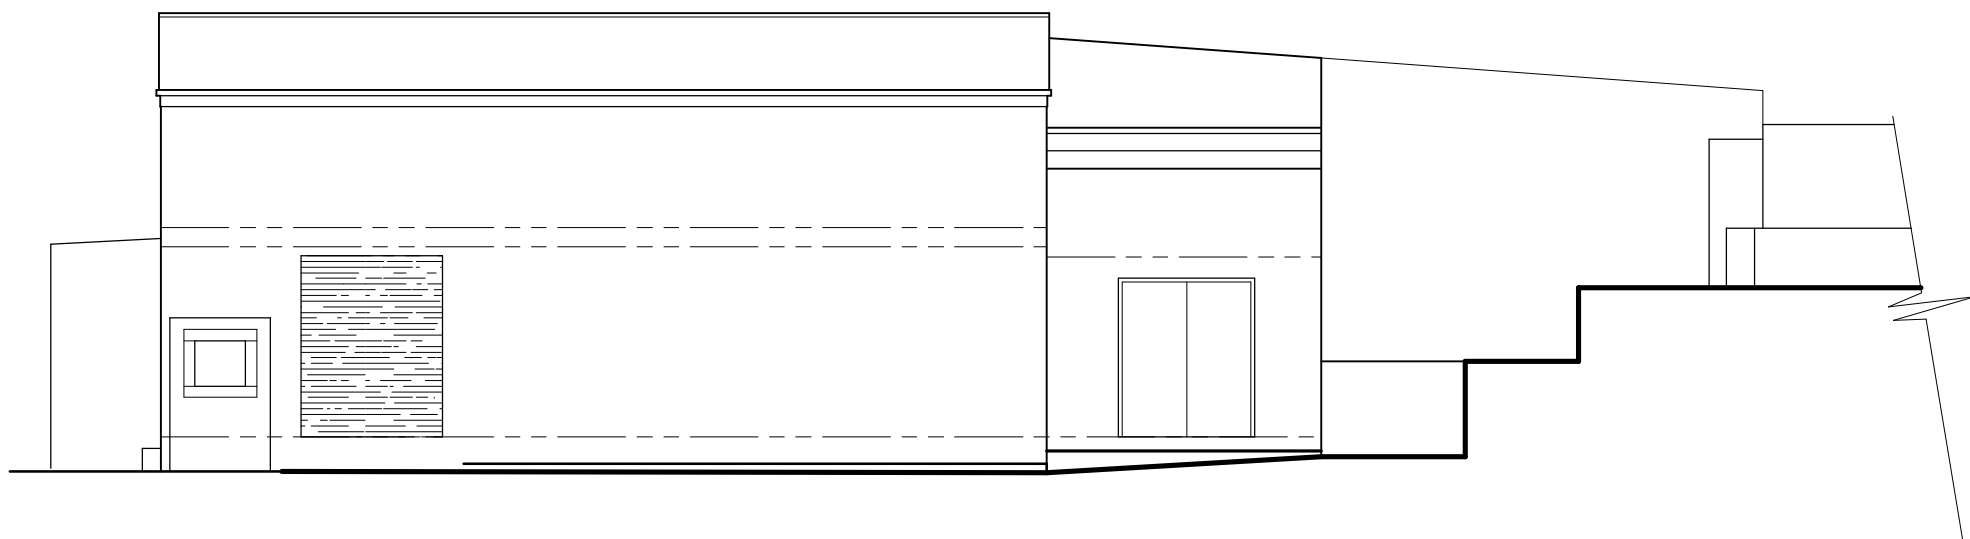


South West Elevation

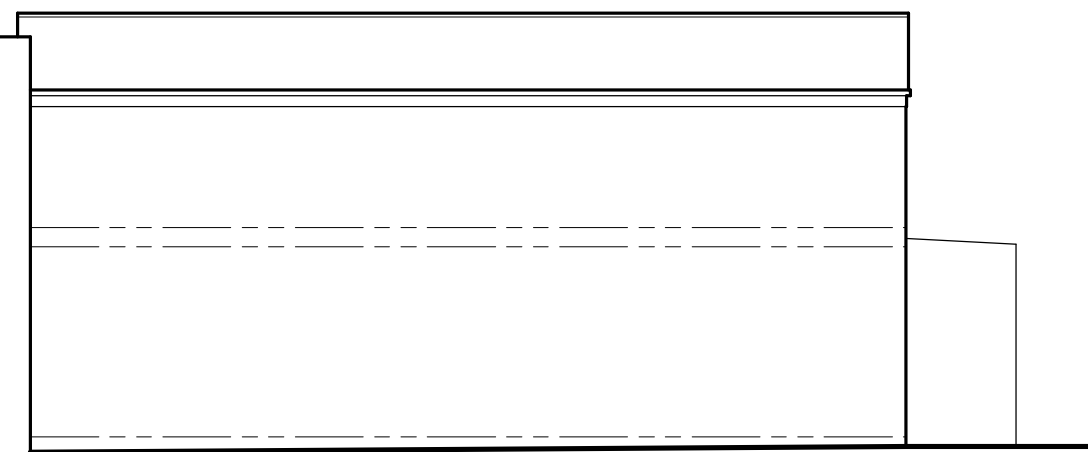

North East Elevation

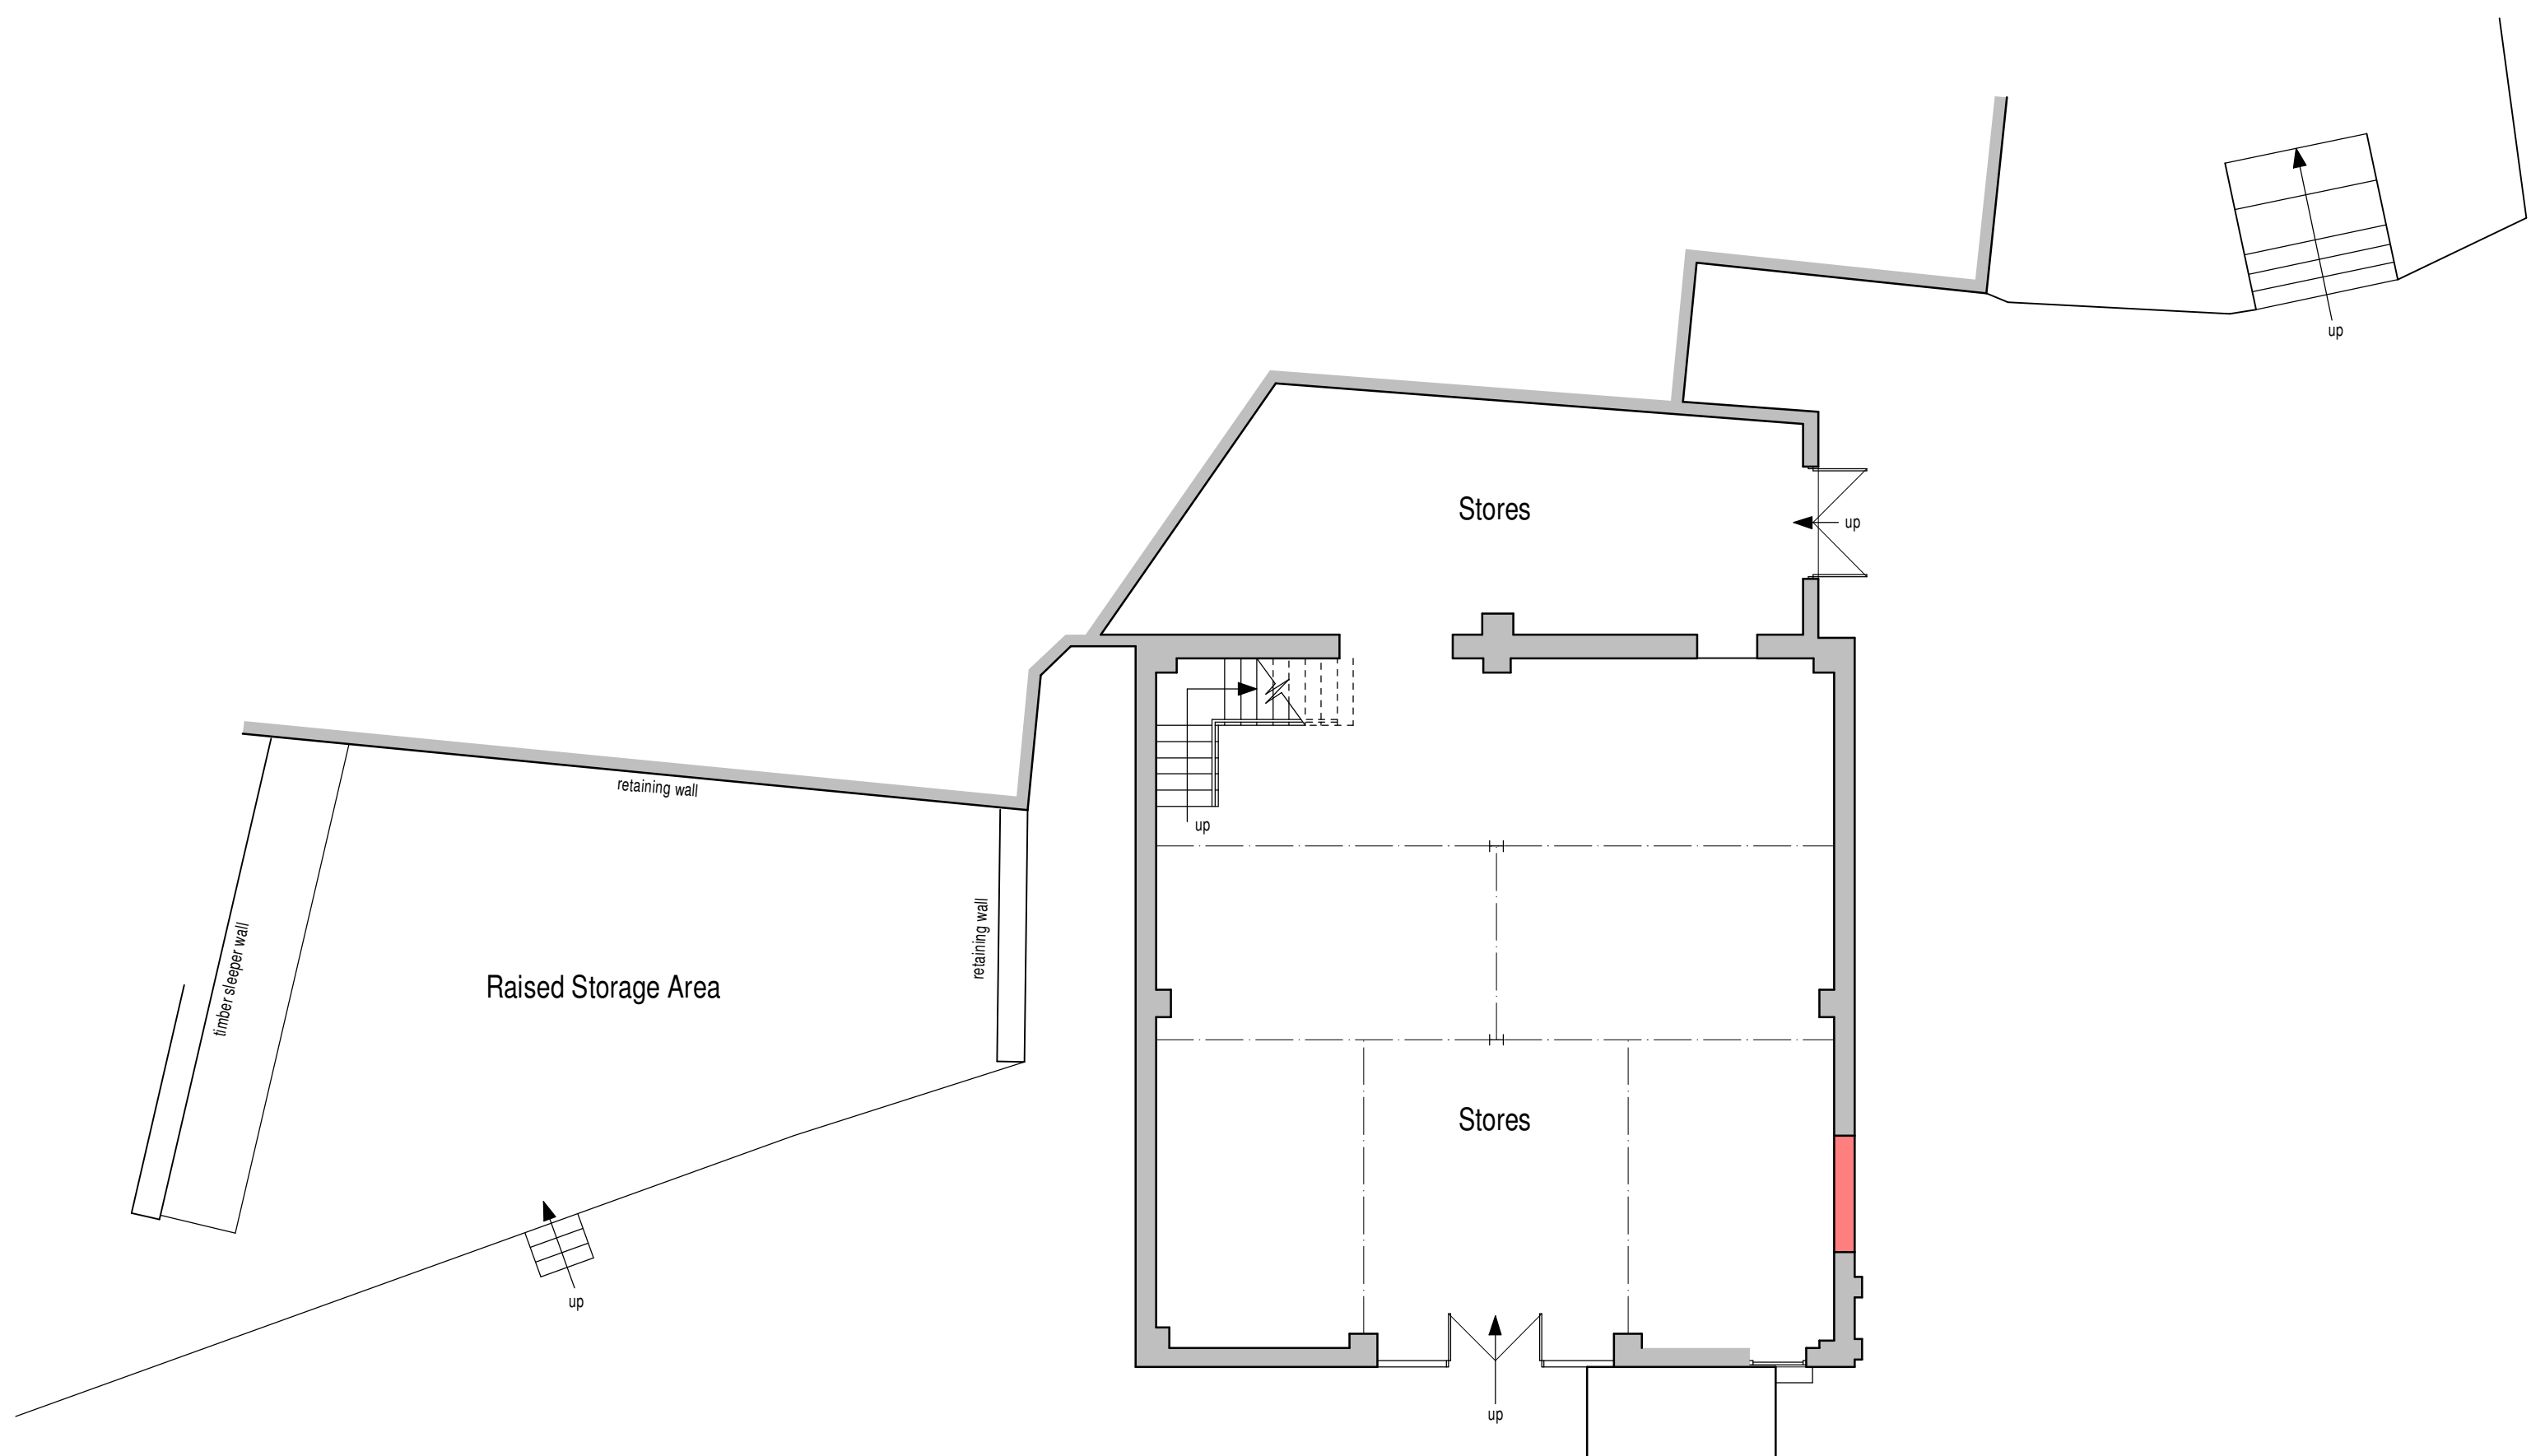

Ground Floor Plan

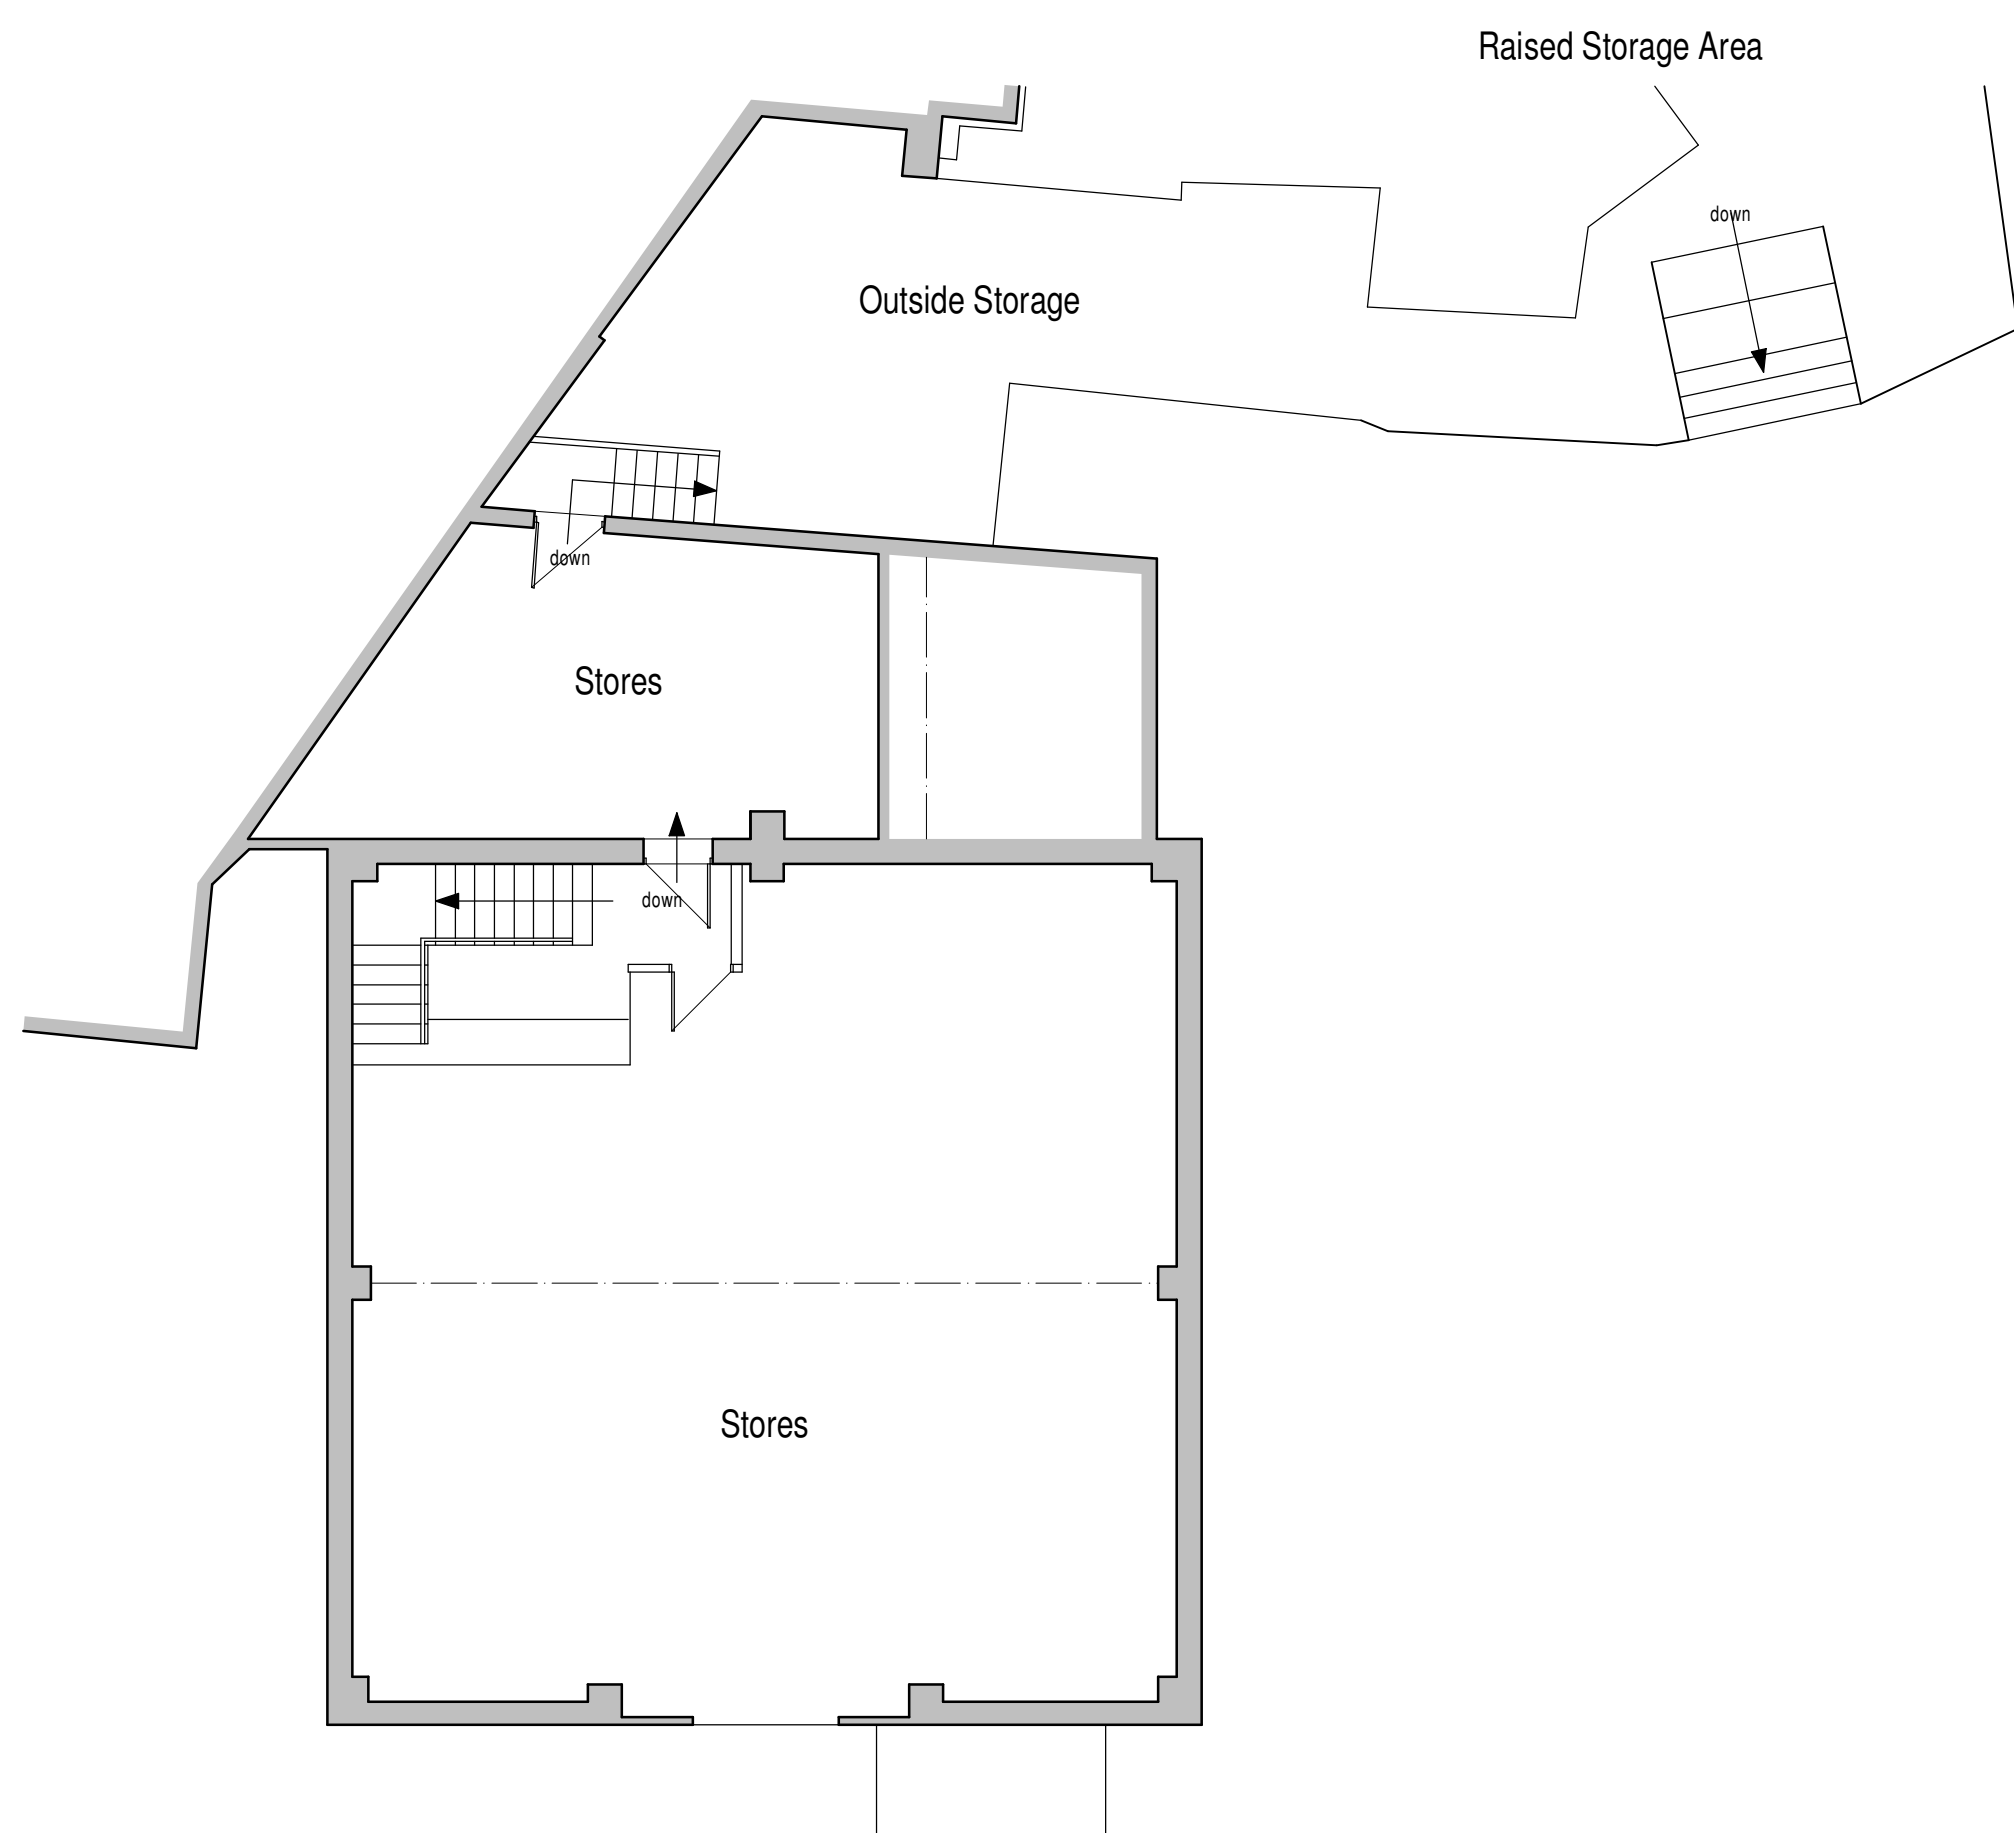

First Floor Plan

scale bar @ 1:100

M Markovitz Ltd

Proposed Conversion of Trade Counter
into Builders Merchants Stores,
Park Road, Hadfield,
Derbyshire, SK13 2AH
Planning Proposal
Floor Plans and Elevations

May 2023 A0 1:100
2019-2480-24 A RG

ALL ELEMENTS OF BUILDING TO BE DEMOLISHED SHOWN BY DOTTED LINES

SAMMONS
rchitectural
LIMITED
10 Cawdy Buildings, Fountain Street, Leek, ST13 6LP
Telephone: 01538 386002
E-mail: info@sammonsltd.co.uk
Web: www.sammonsltd.co.uk

This drawing is copyright.
All dimensions must be checked prior to commencement.