

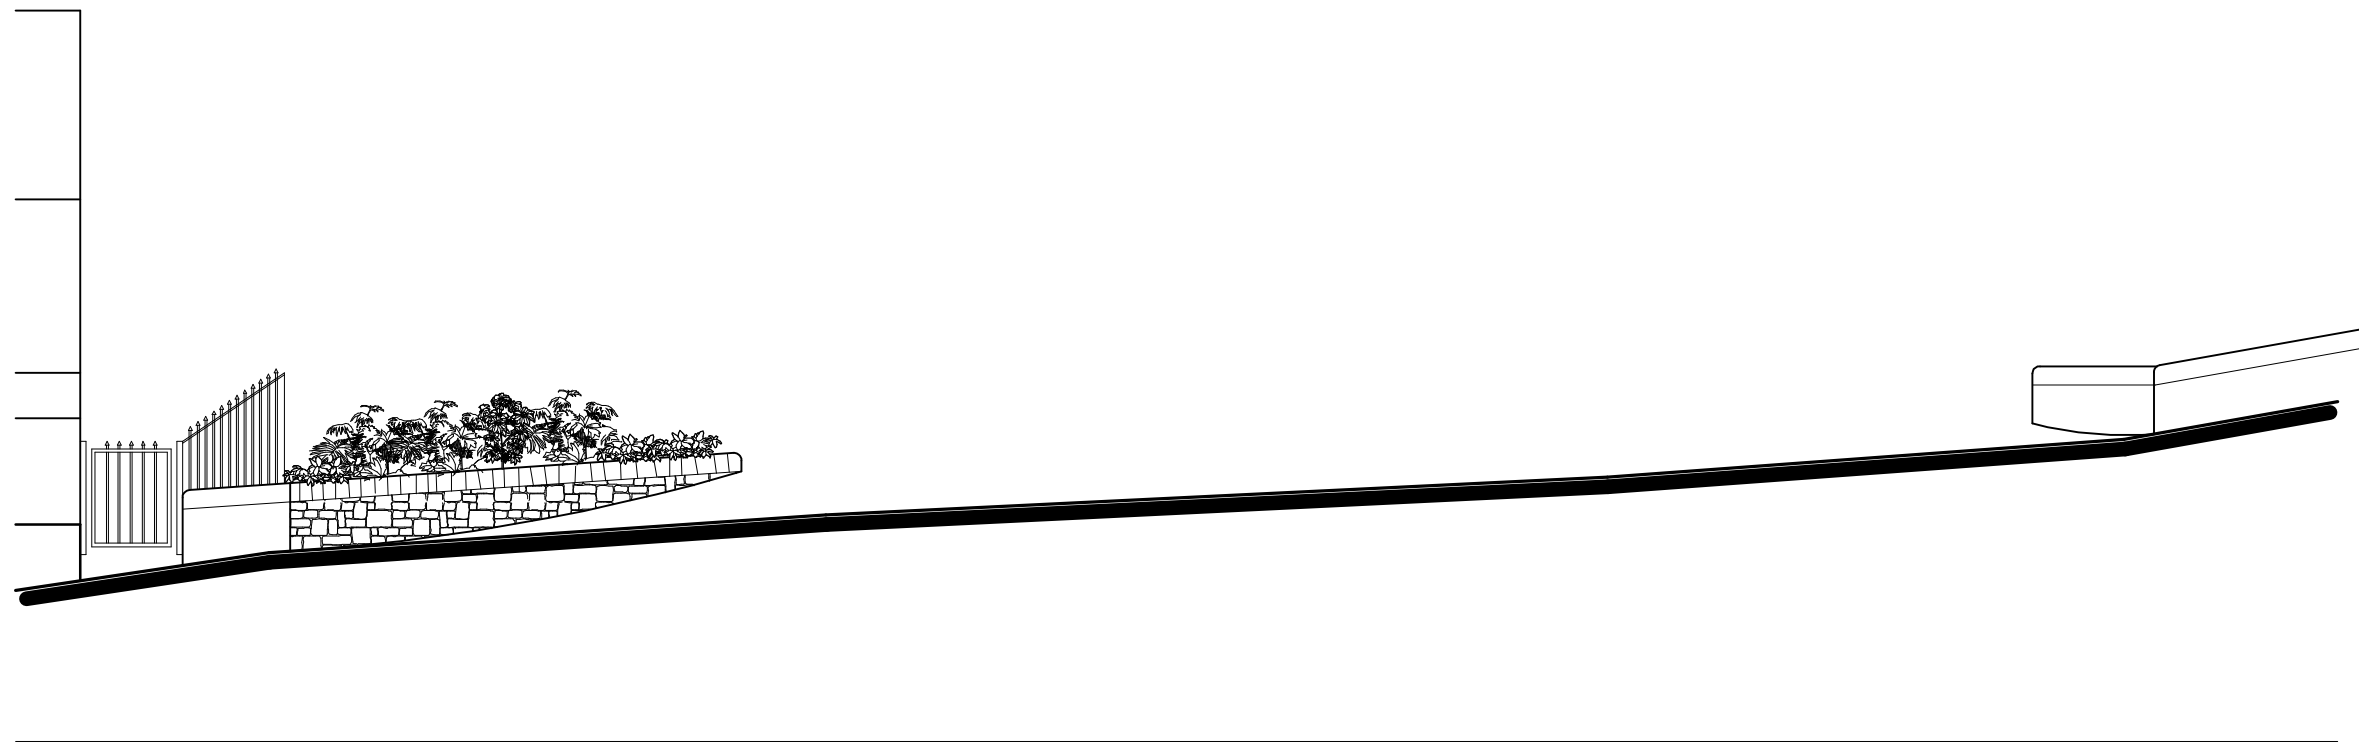


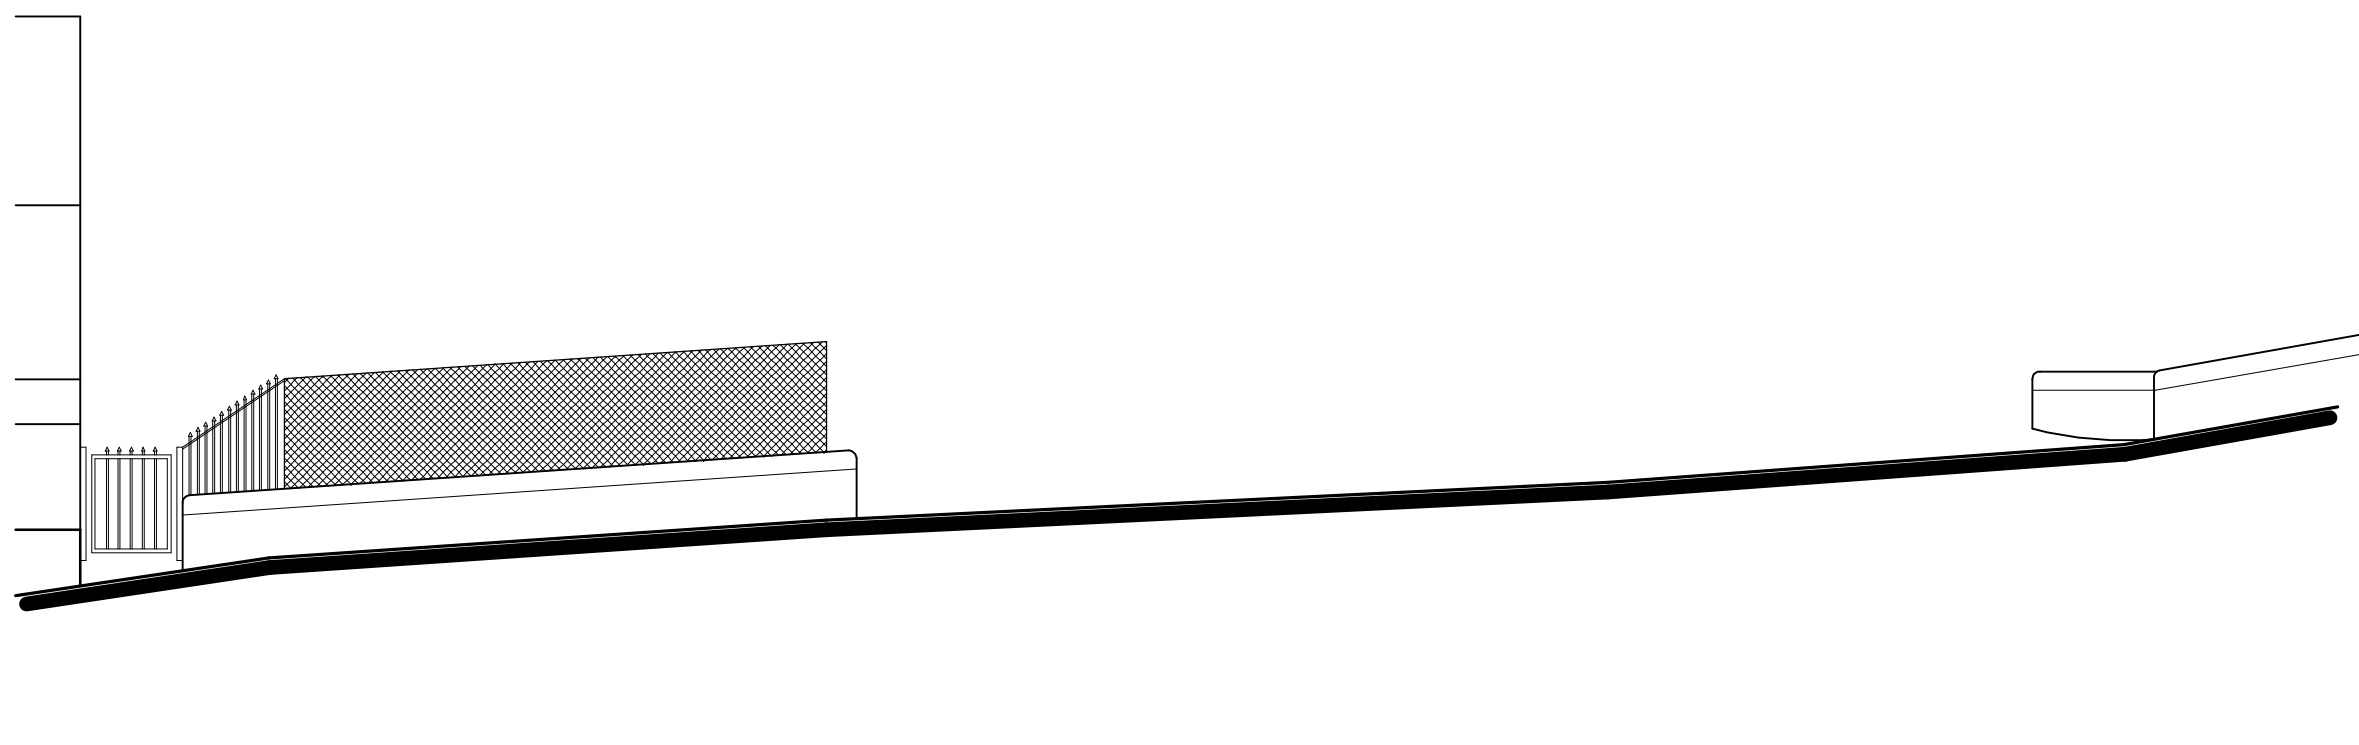

Proposed Elevation to Park Road

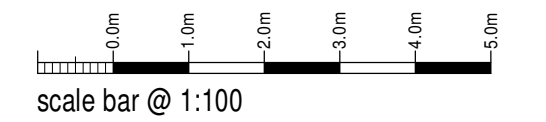

Existing Elevation to Park Road

M Markovitz Ltd

Builders Merchants
Park Road, Hadfield,
Derbyshire,
SK13 2AH

Improvements to Entrance
Existing and Proposed Elevations

Date	June 2023	Sheet	A2	Scale	1:100
Org No.	2019-2480-25	Rev.	-	Drawn	RG



10 Cawdry Buildings, Fountain Street, Leek. ST13 6JP
Telephone: 01538 386002
E-mail: info@sammonsltd.co.uk
Web: www.sammonsltd.co.uk

This drawing is copyright.
All dimensions must be checked prior to commencement.