


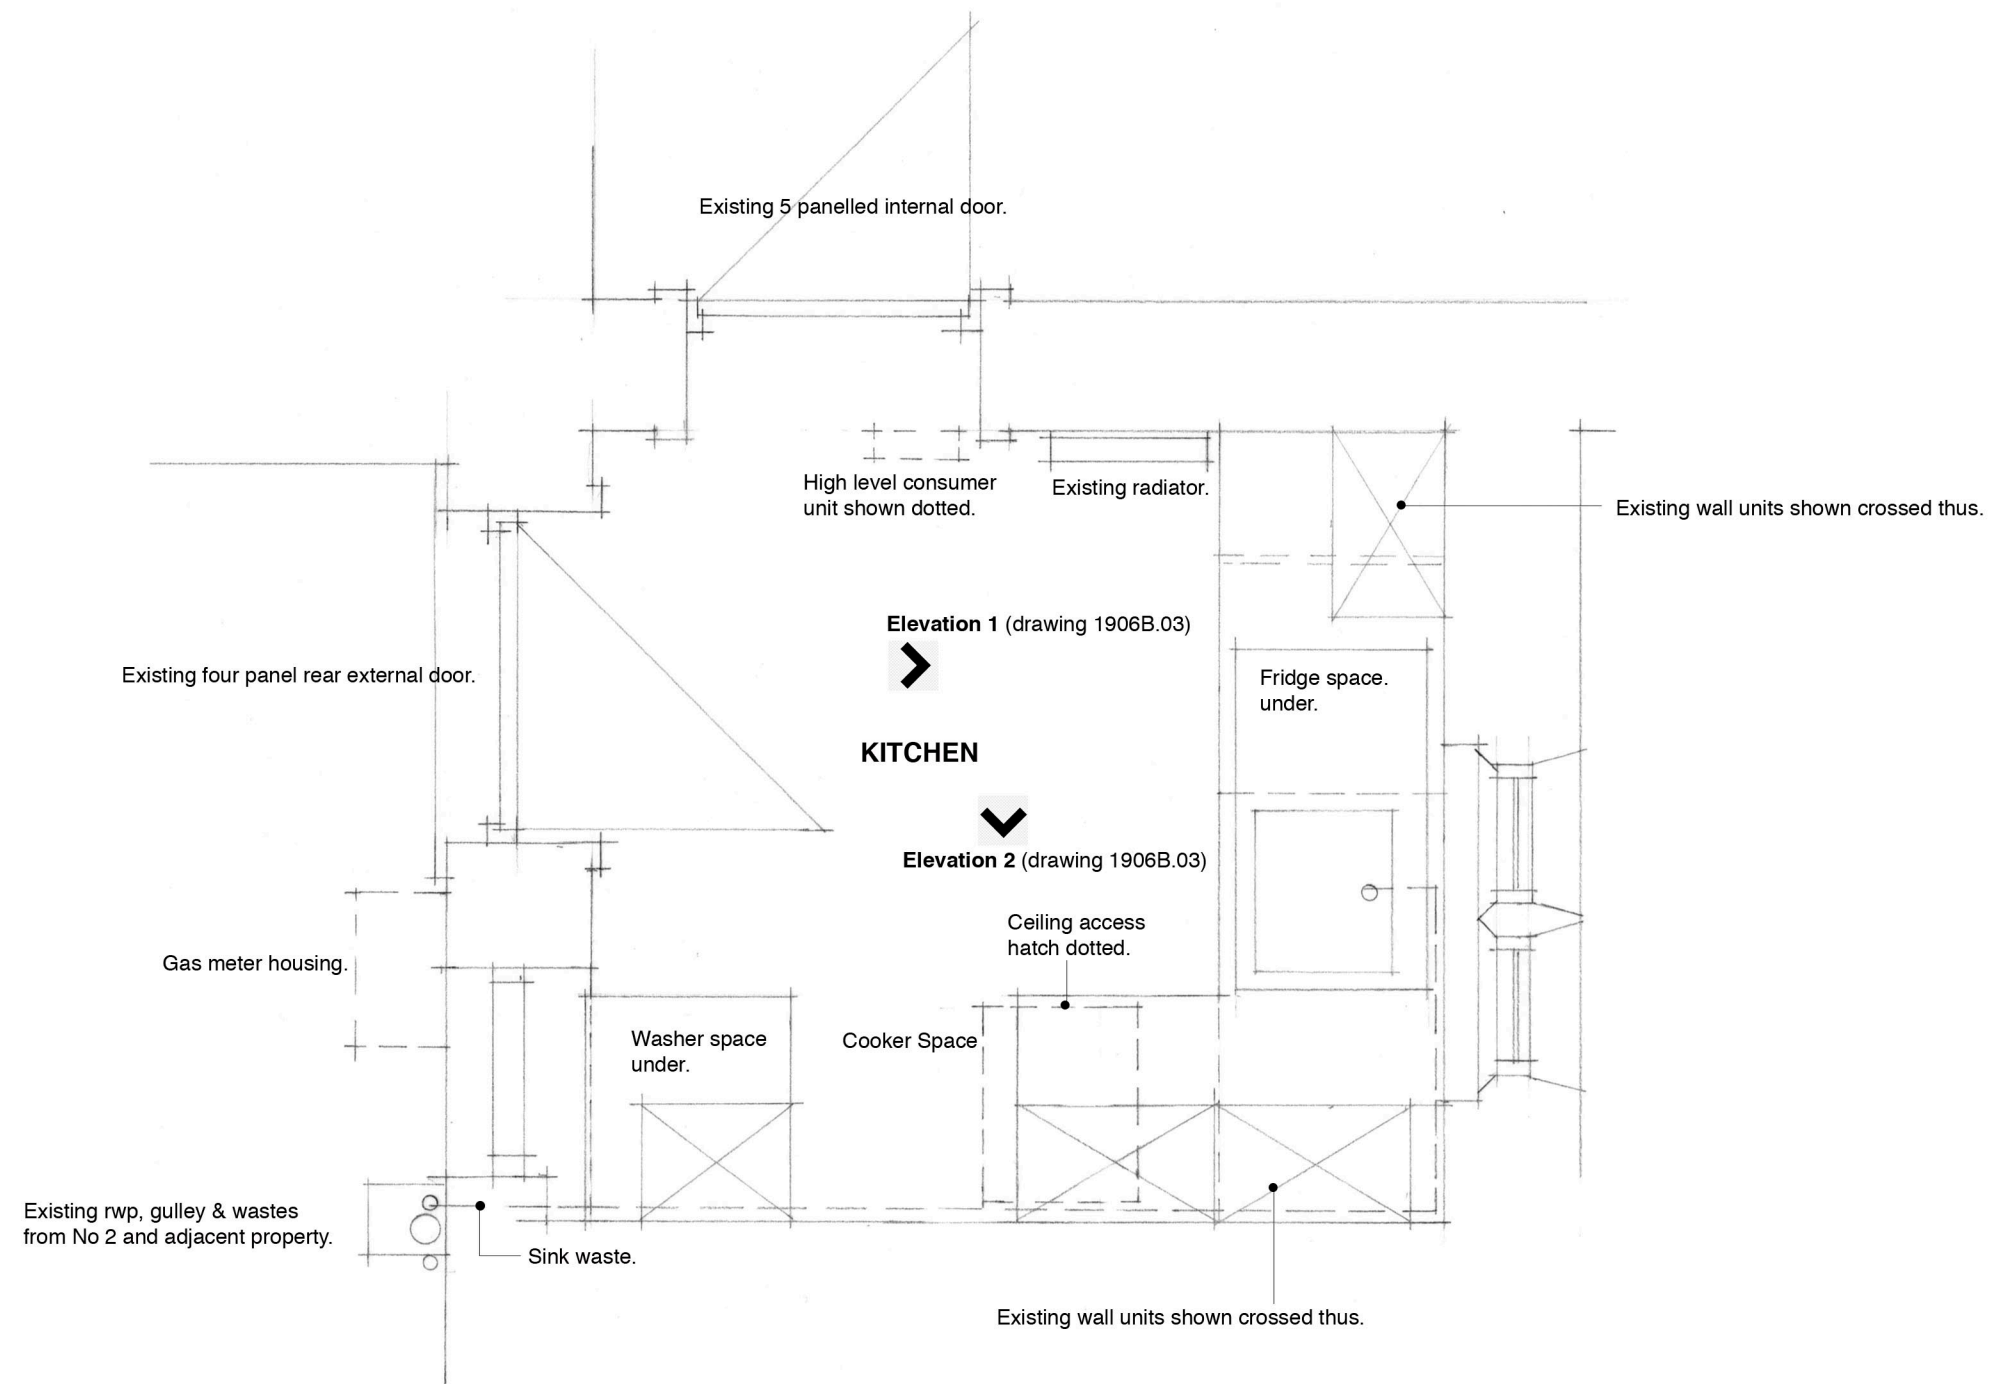

Notes:

1. This drawing is to be read in conjunction with existing layout drawing no's 1906B.01 & 03, and proposed layout drawing no's 1906B.11, 12 & 13.
2. Consumer unit located in Kitchen above door to Lounge.
3. Refer to drawing no 1906B.03 for details of existing finishes.

Purpose of issue - Listed Building Consent Issue.

All dimensions to be confirmed on site prior to construction.

Project	Dwg No.
No 2. Ingham's Almshouses, St James' Square, New Mills.	1906B.02
Drawing Title	Scale
Kitchen Plan - Existing.	1:20@A3
R. S. Harrington Architect Ltd	Date
m. 07375 399826	June 23.
e. rob@rsharrington.co.uk	