



Existing decorations/finishes:
Walls - painted cream to plaster and wallpaper with high level patterned wallpaper banding.
Ceiling - polystyrene tiles.
Floor - wood effect laminate flooring.
Wall tiles - 150mm x 150mm beige matt tiles.
Stone window/surround - non breathable paint - white/off white.
Radiator - white.
Skirtings, architraves, internal door & frame, ceiling access hatch - painted white gloss.
External door and frame painted white gloss internally, and black gloss externally with white gloss panels.
Note - there is no mechanical extract to this room.

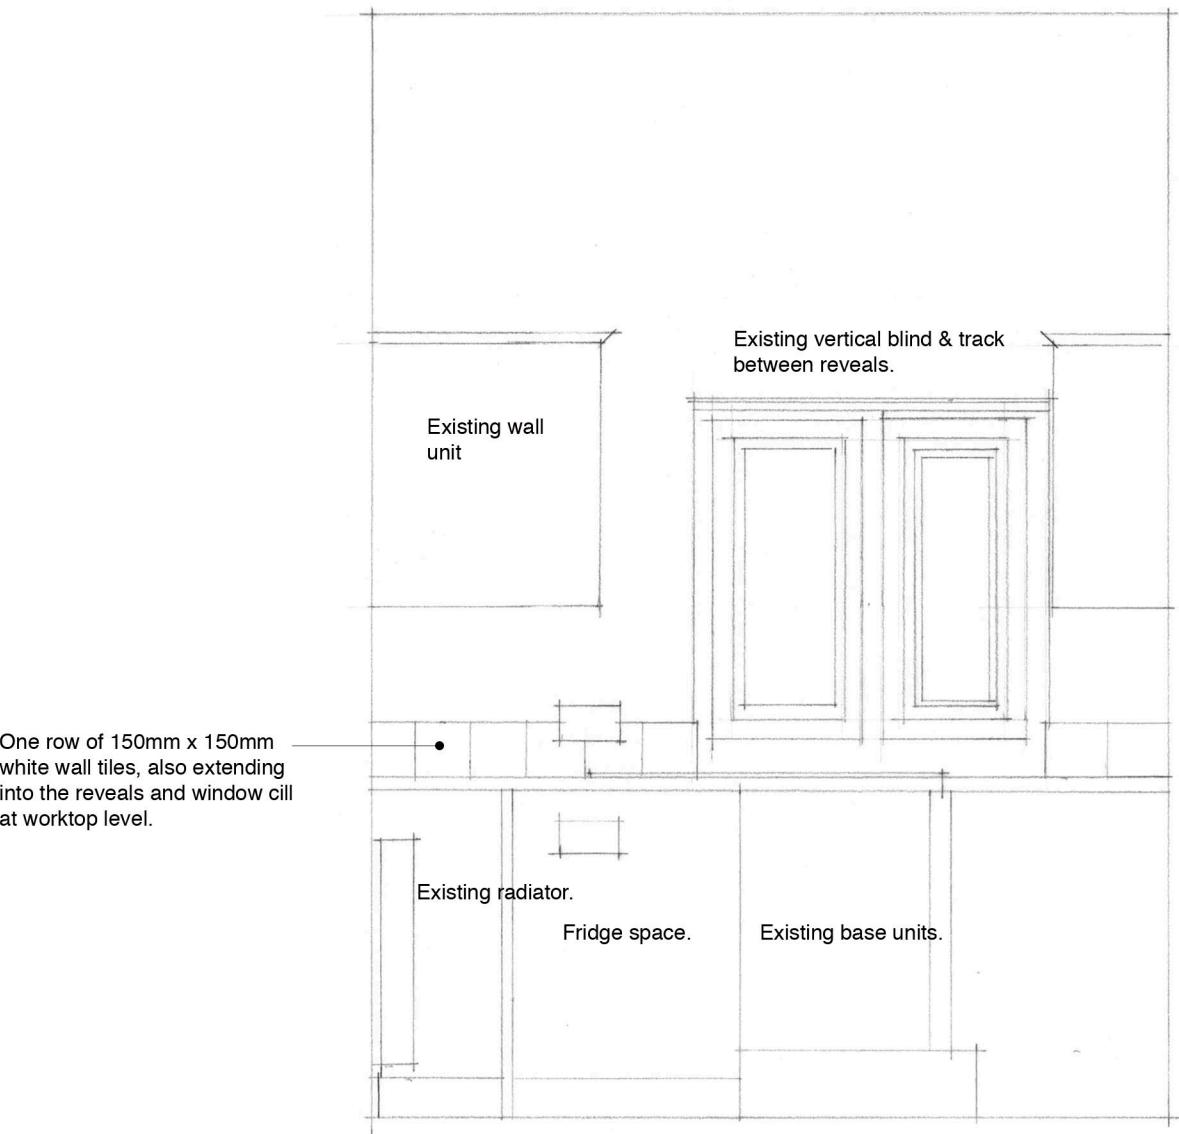

Elevation 1

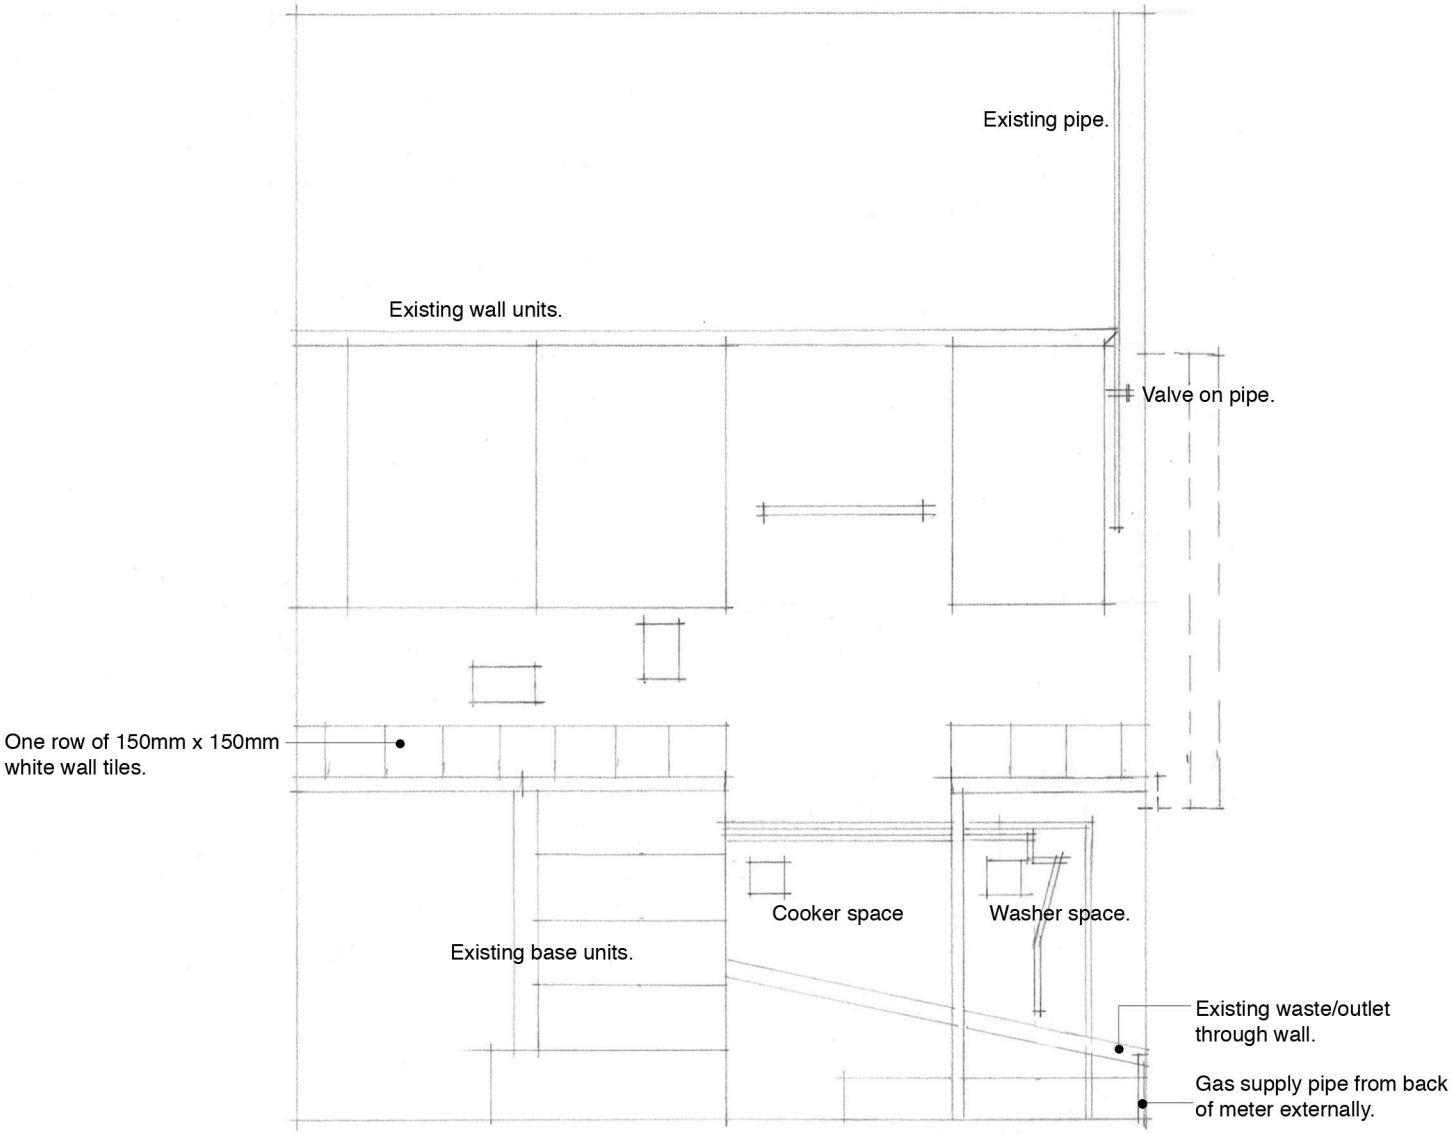

Elevation 2

Notes:
1. This drawing is to be read in conjunction with existing layout drawing no's 1906B.01 & 02, and proposed layout drawing no's 1906B.11, 12 & 13.

Purpose of issue - Listed Building Consent Issue.	
All dimensions to be confirmed on site prior to construction.	
Project	Dwg No.
No 2. Ingham's Almshouses, St James' Square, New Mills.	1906B.03
Drawing Title	Scale
Kitchen Elevations 1 & 2 - Existing.	1:20@A3
R. S. Harrington Architect Ltd	Date
m. 07375 399826	June 23.
e. rob@rsharrington.co.uk	