


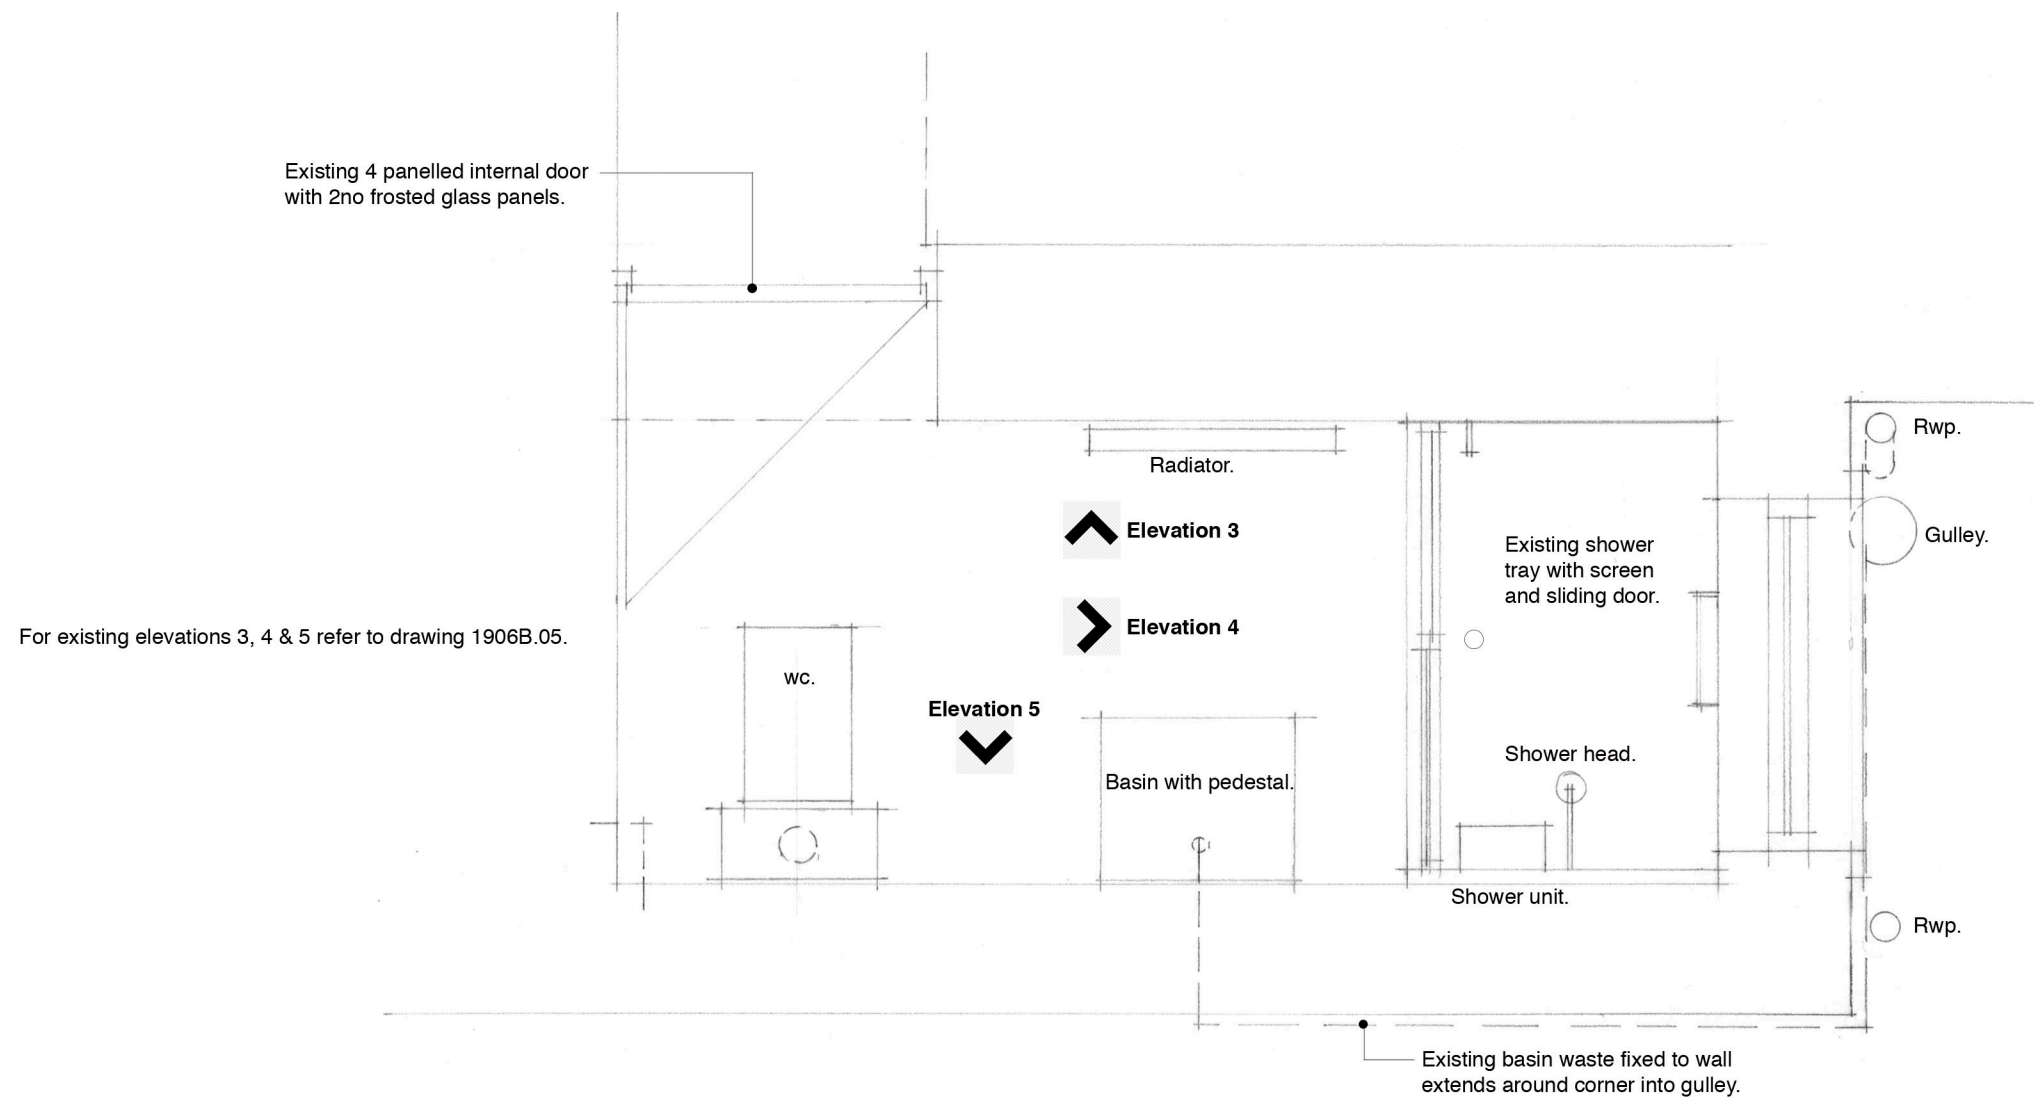

Notes:

1. This drawing is to be read in conjunction with existing layout drawing no's 1906B.01 & 05, and proposed layout drawing no's 1906B.11, 14 & 15.
2. The Shower Room light is operated from a pull switch in the shower room.
3. Refer to drawing no 1906B.05 for details of existing finishes.

Purpose of issue - Listed Building Consent Issue.

All dimensions to be confirmed on site prior to construction.

Project
No 2. Ingham's Almshouses, St James' Square, New Mills.
Drawing Title
Shower Room Plan - Existing.
R. S. Harrington Architect Ltd
m. 07375 399826
e. rob@rsharrington.co.uk

Dwg No.
1906B.04
Scale
1:20@A3
Date
June 23.