



Notes:

1. This drawing is to be read in conjunction with existing layout drawing no's 1906B.01 & 07, and proposed layout drawing no's 1906B.11, 16 & 17.

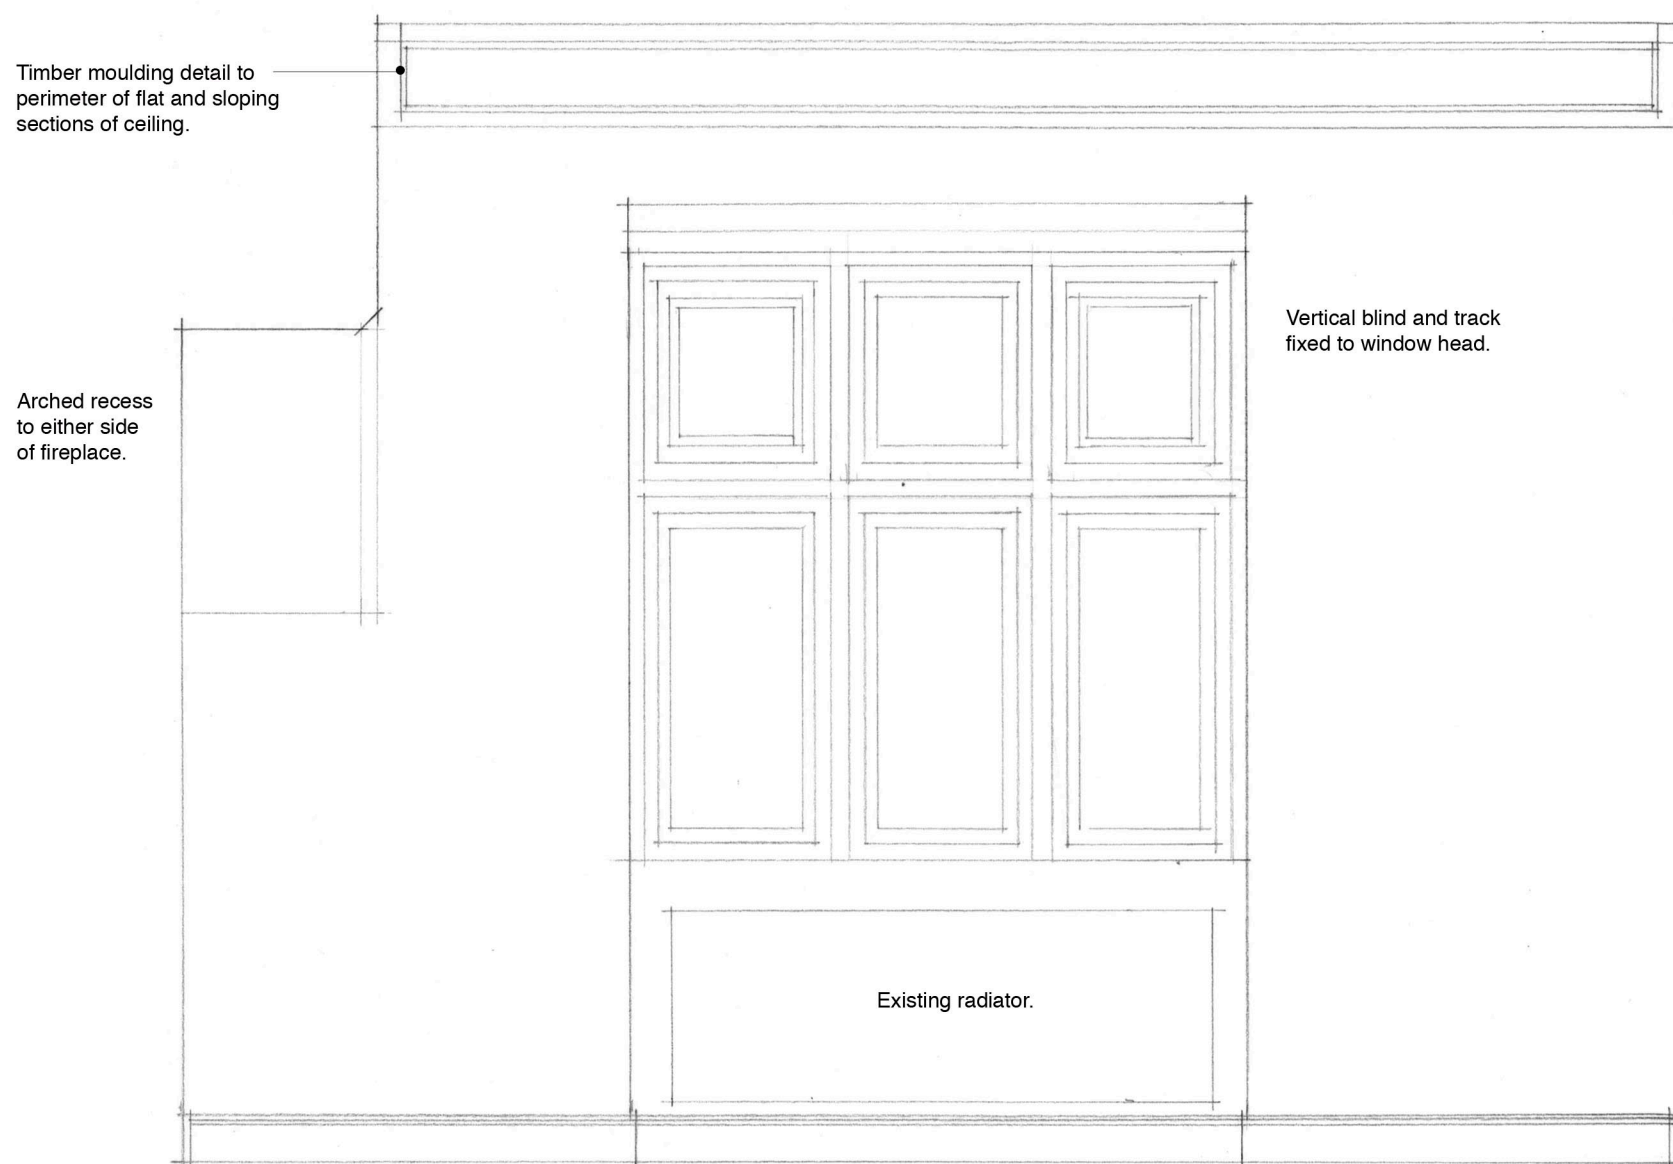

Elevation 6

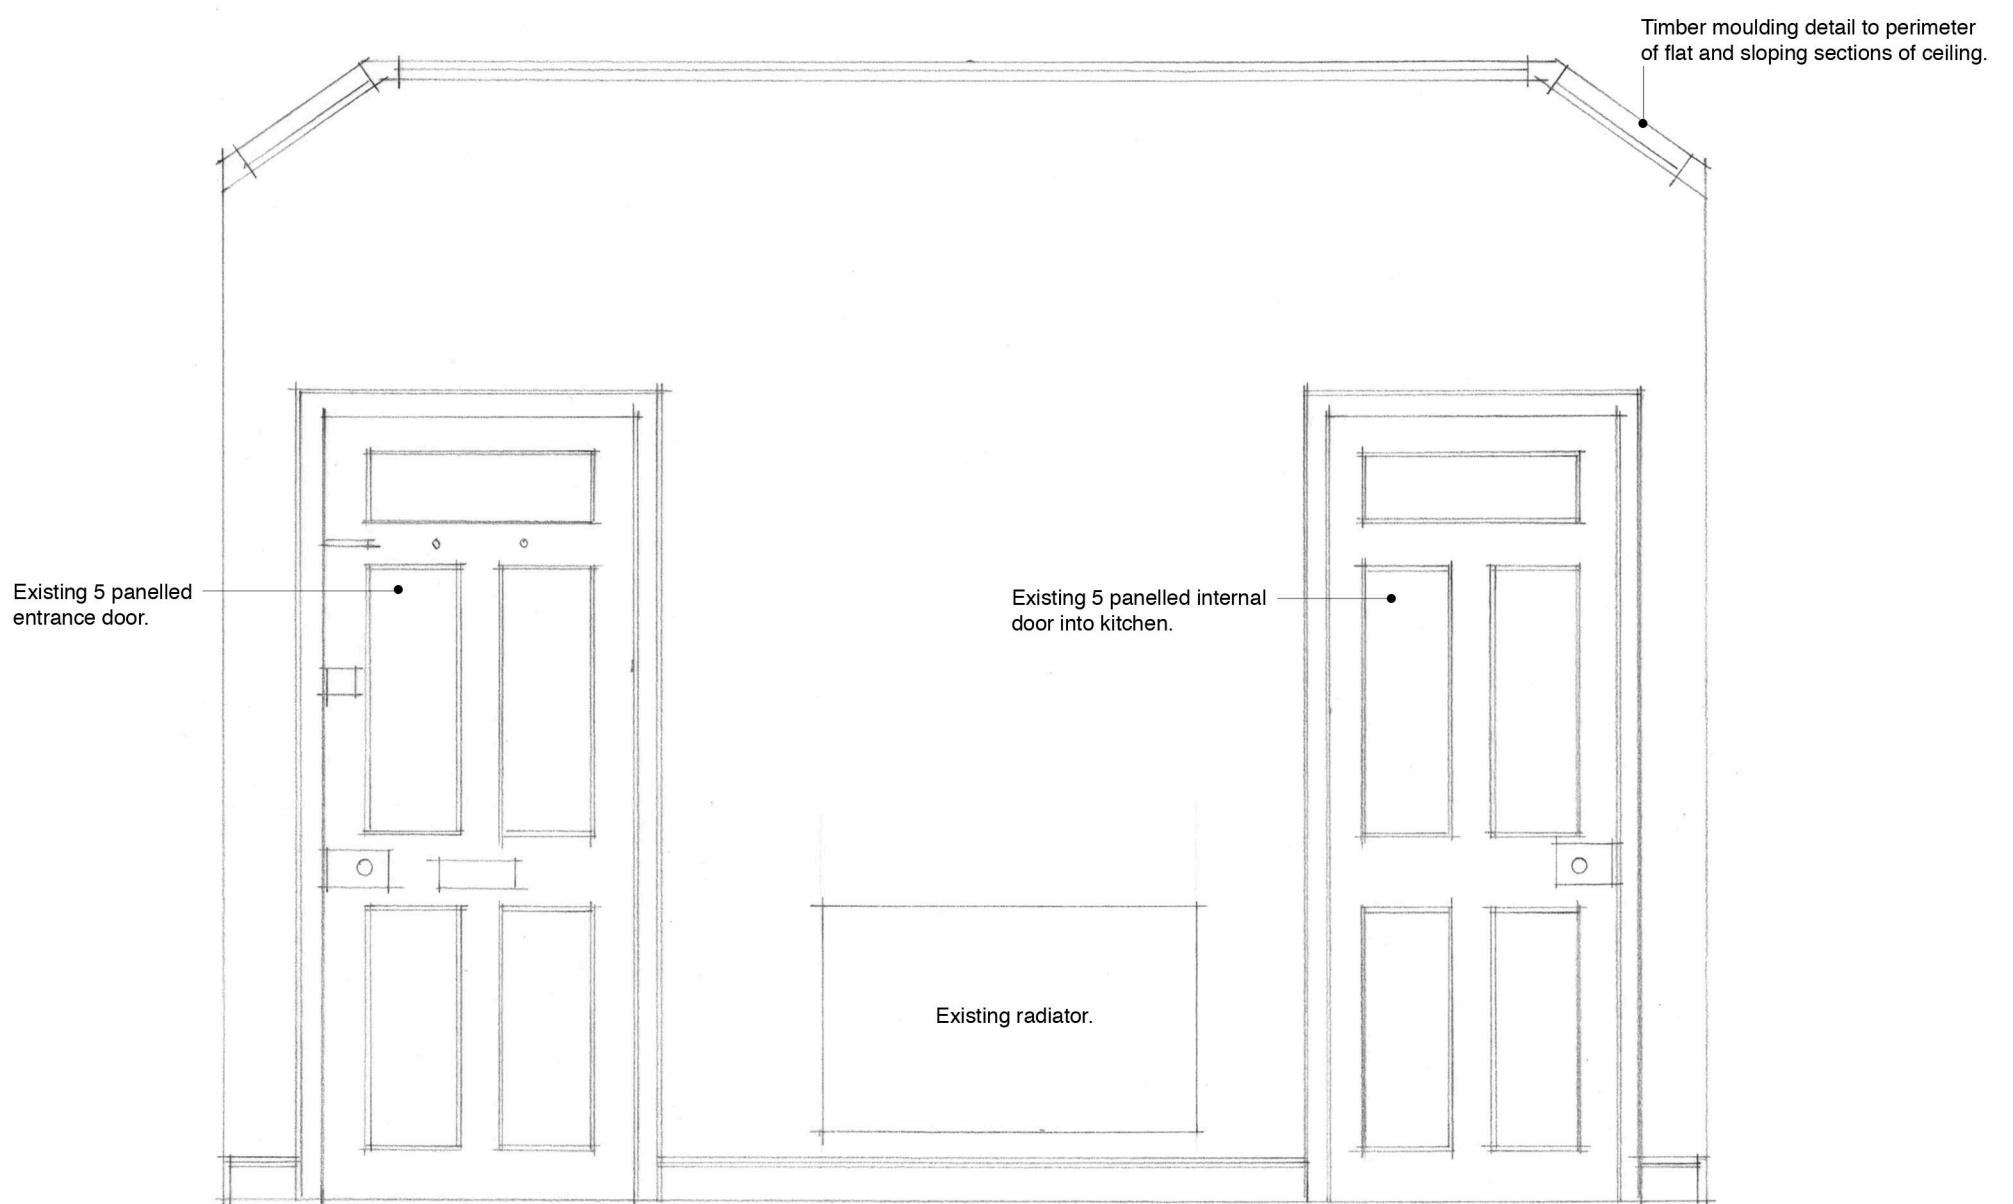

Elevation 7

Existing decorations/finishes:

Walls - wallpaper painted cream/off white with peach to arched recesses.
 Ceiling - wallpaper painted cream/off white, timber detail to perimeter of flat and sloping ceiling sections - painted to match ceiling colour.
 Floor - carpet plain beige.
 Stone window/surround - non breathable paint - white/off white.
 Radiators - white.
 Window board - none, painted plaster.
 Skirtings, architraves, doors & frame - painted white gloss.

Purpose of issue - Listed Building Consent Issue.

All dimensions to be confirmed on site prior to construction.

Project
 No 2. Ingham's Almshouses, St James' Square, New Mills.
 Drawing Title
 Lounge Elevations 6 & 7 - Existing.
 R. S. Harrington Architect Ltd
 m. 07375 399826
 e. rob@rsharrington.co.uk

Dwg No.
 1906B.06
 Scale
 1:20 @ A3
 Date
 June 23.