



Notes:
1. This drawing is to be read in conjunction with existing layout drawing no's 1906B.01 & 06, and proposed layout drawing no's 1906B.11, 16 & 17.

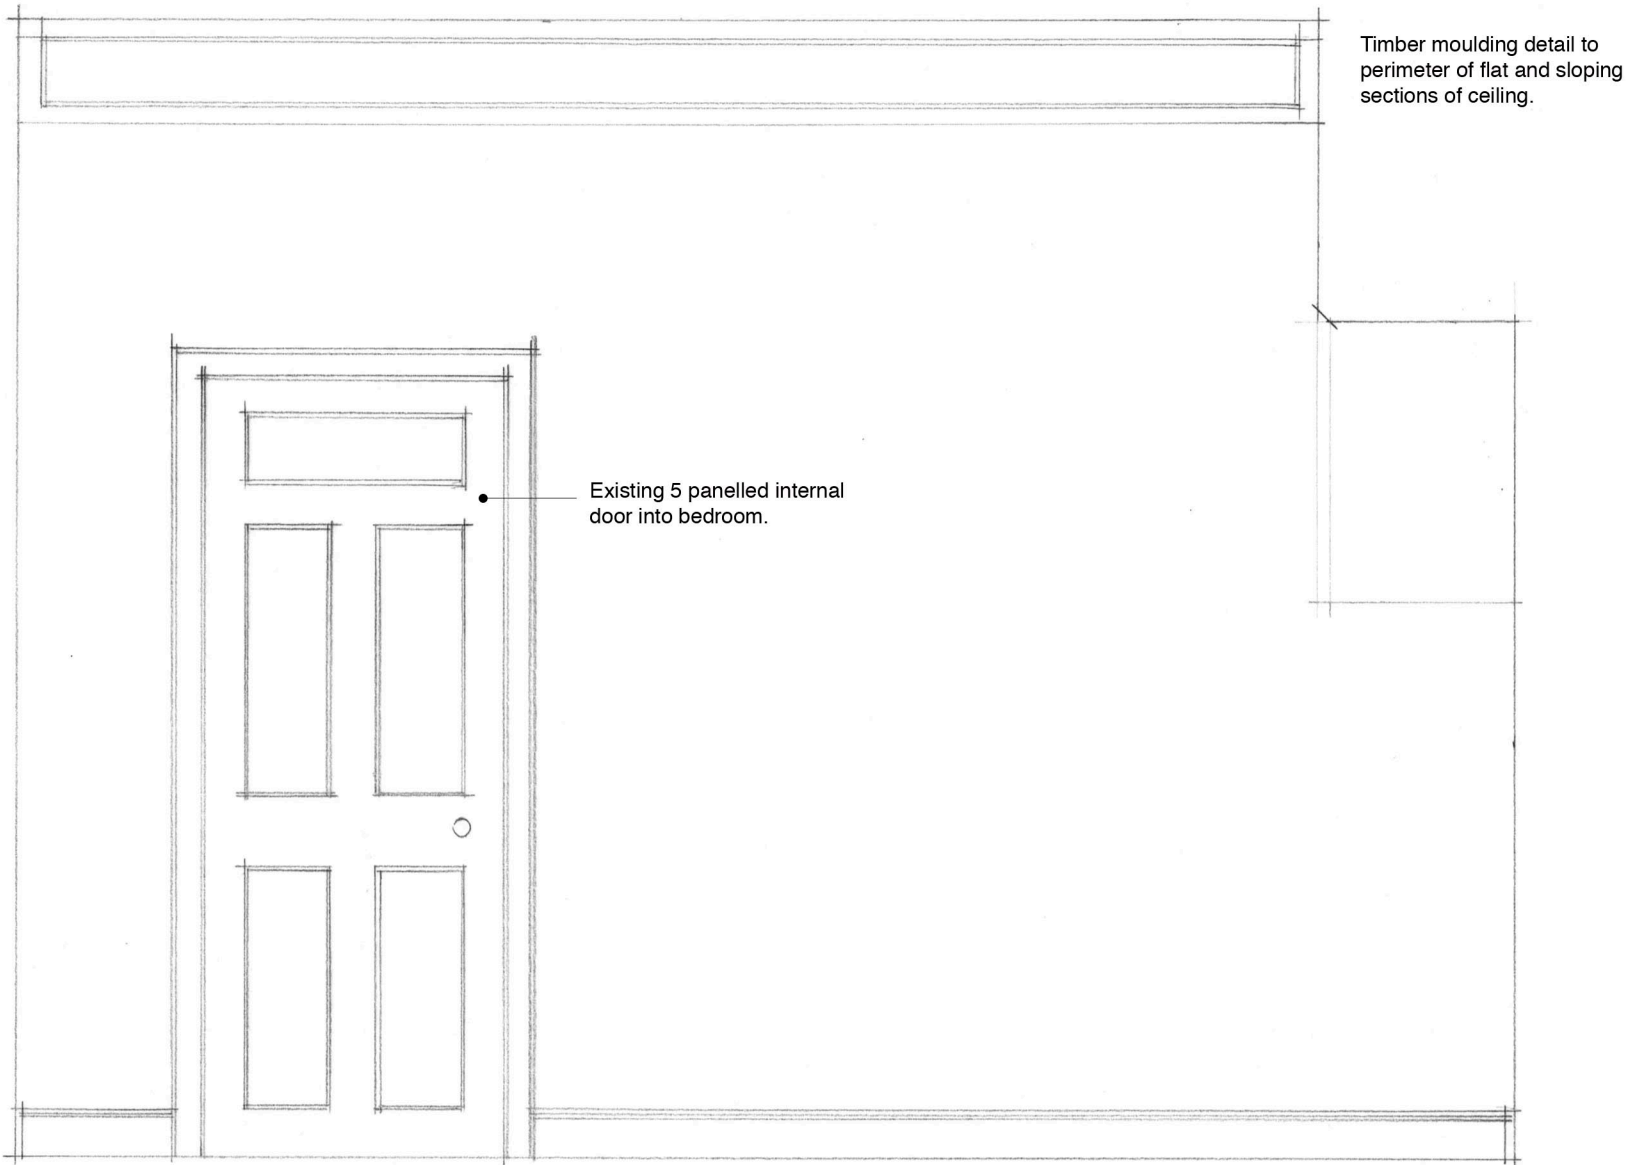

Elevation 8

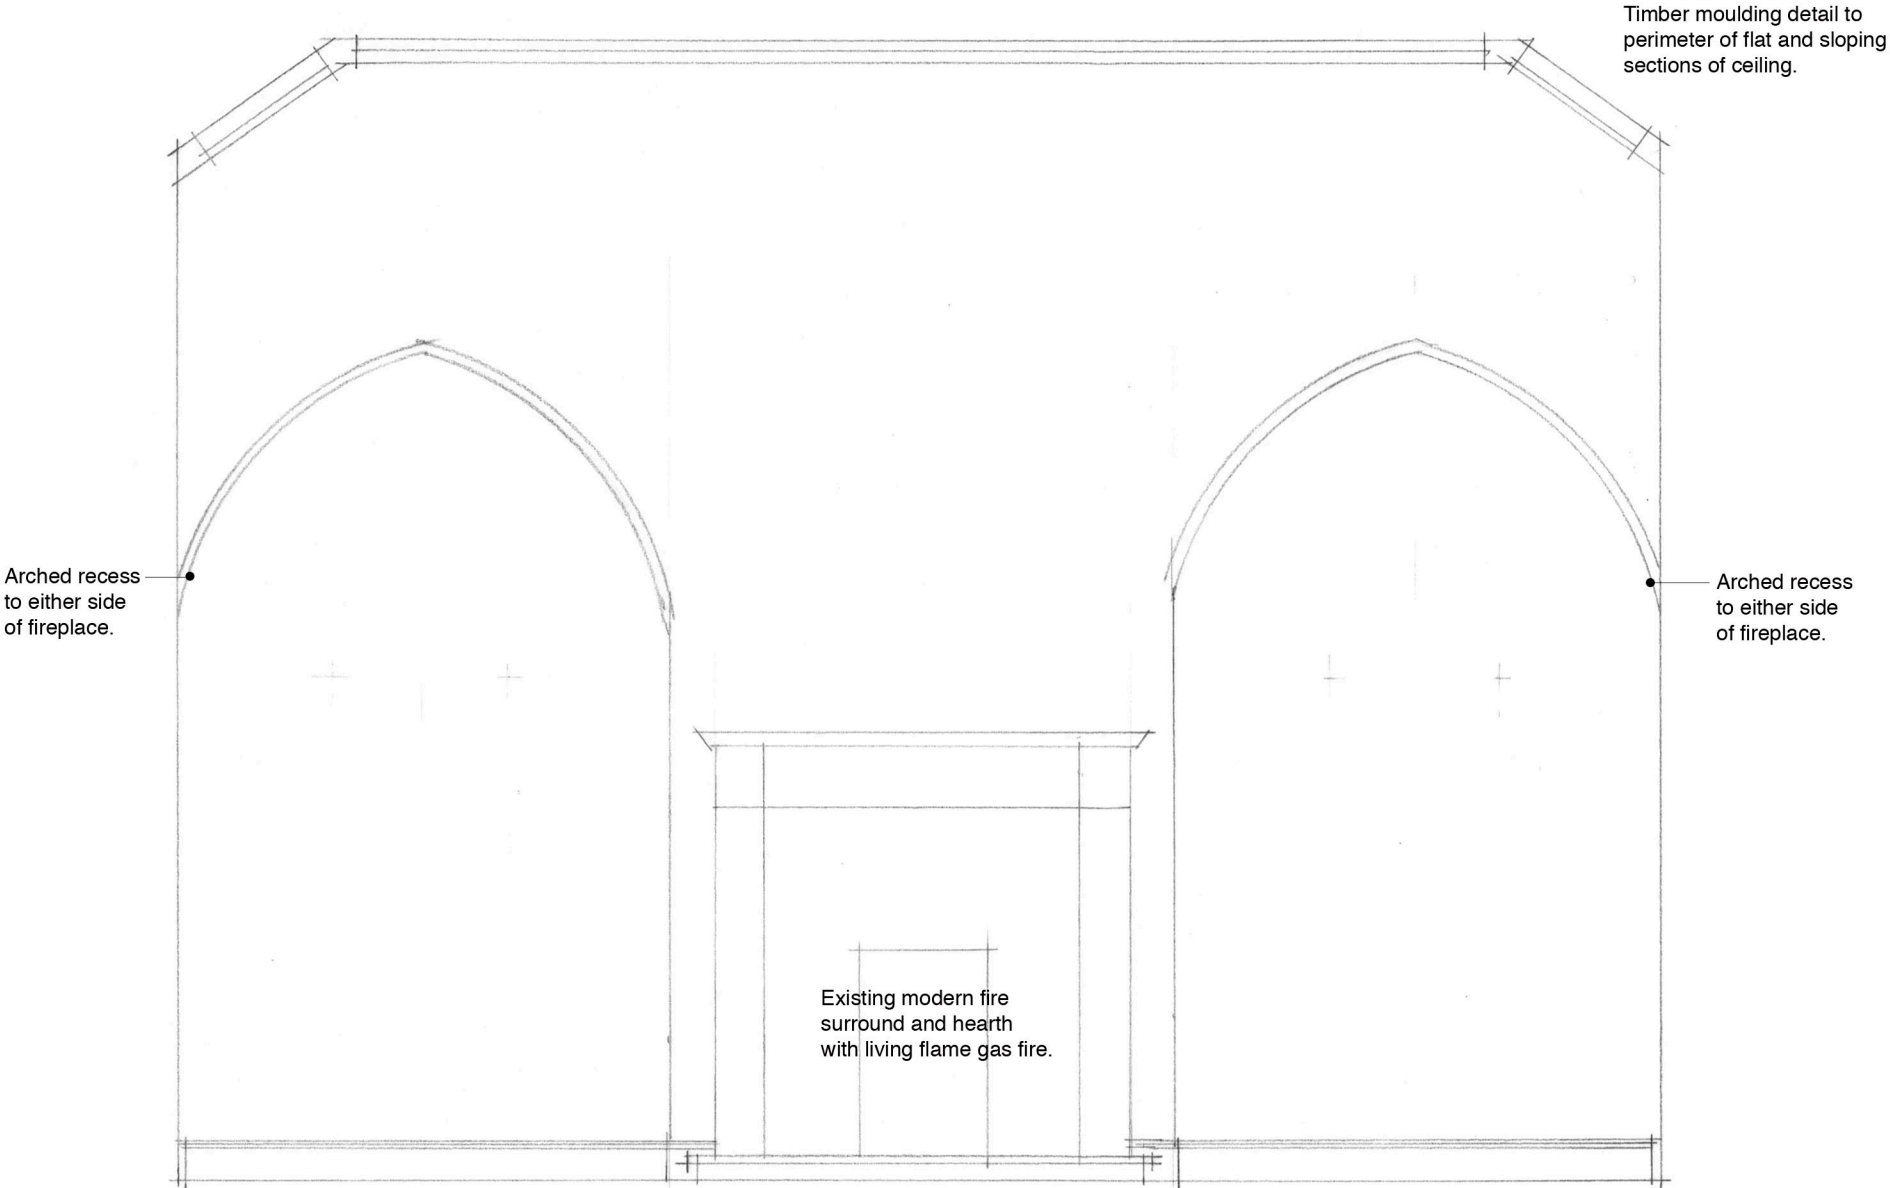

Elevation 9

Existing decorations/finishes:
Walls - wallpaper painted cream/off white with peach to arched recesses.
Ceiling - wallpaper painted cream/off white, timber detail to perimeter of flat and sloping ceiling sections - painted to match ceiling colour.
Floor - carpet plain beige.
Stone window/surround - non breathable paint - white/off white.
Radiators - white.
Window board - none, painted plaster.
Skirtings, architraves, doors & frame - painted white gloss.

Purpose of issue - Listed Building Consent Issue.

All dimensions to be confirmed on site prior to construction.

Project	Dwg No.
No 2. Ingham's Almshouses, St James' Square, New Mills.	1906B.07
Drawing Title	Scale
Lounge Elevations 8 & 9 - Existing.	1:20 @ A3
R. S. Harrington Architect Ltd	Date
m. 07375 399826	June 23.
e. rob@rsharrington.co.uk	