



Notes:
1. This drawing is to be read in conjunction with existing layout drawing no's 1906B.01 & 09, and proposed layout drawing no's 1906B.11, 18 & 19.

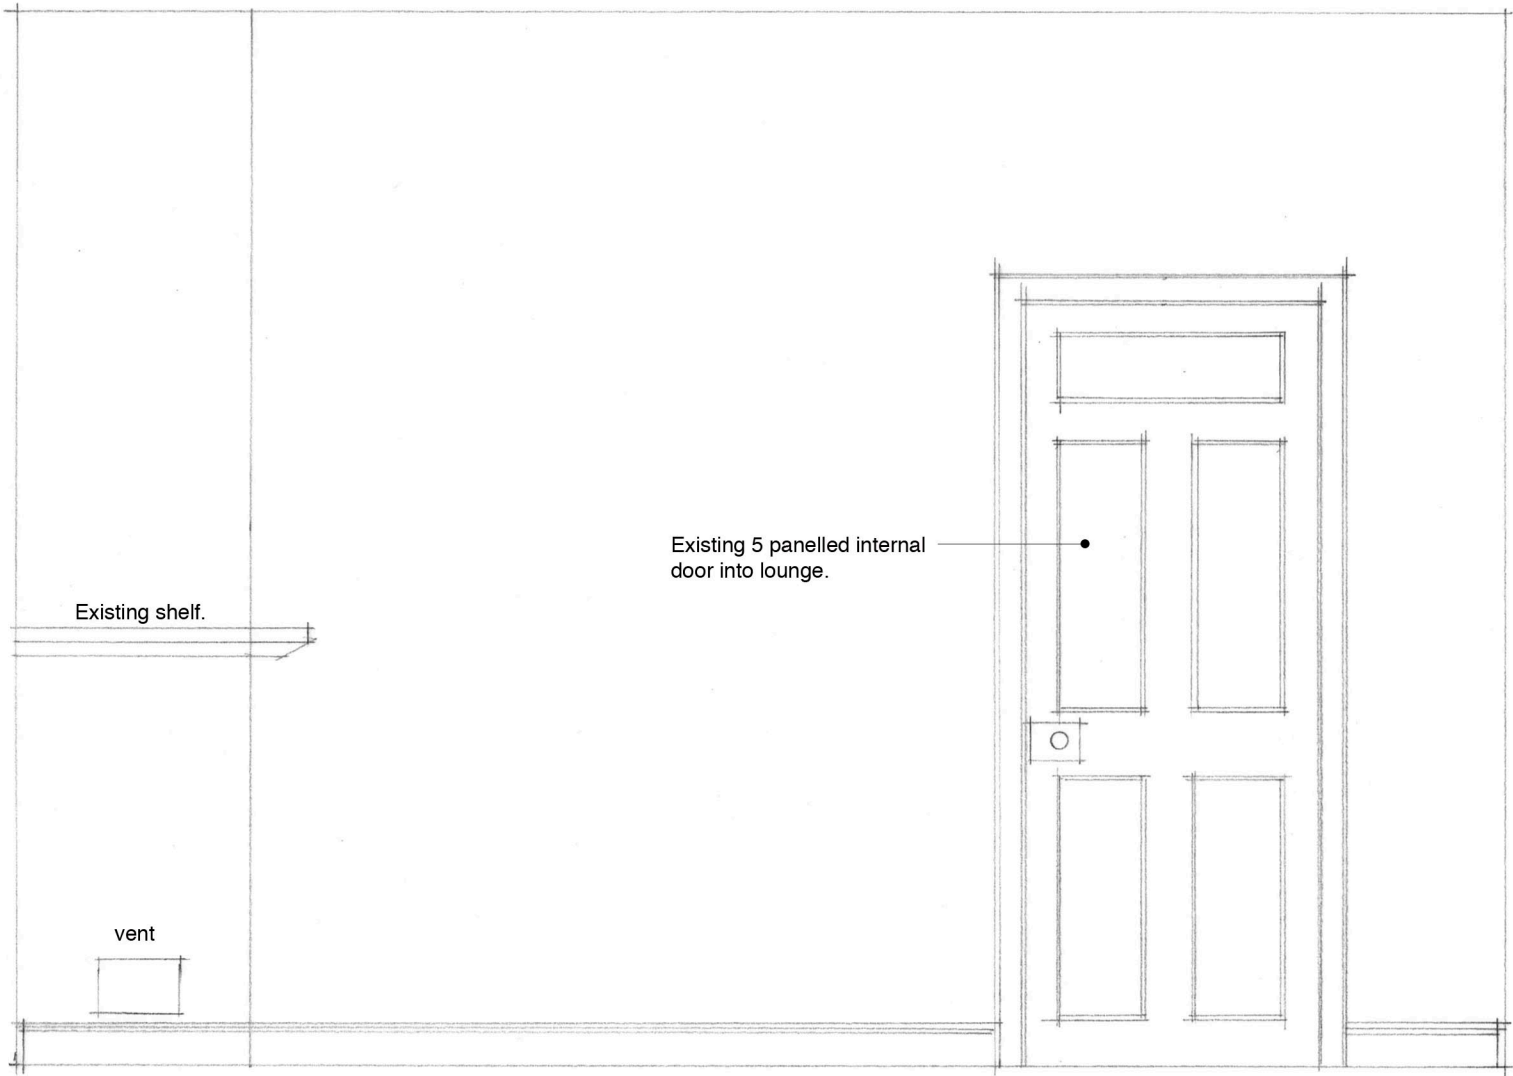

Elevation 10

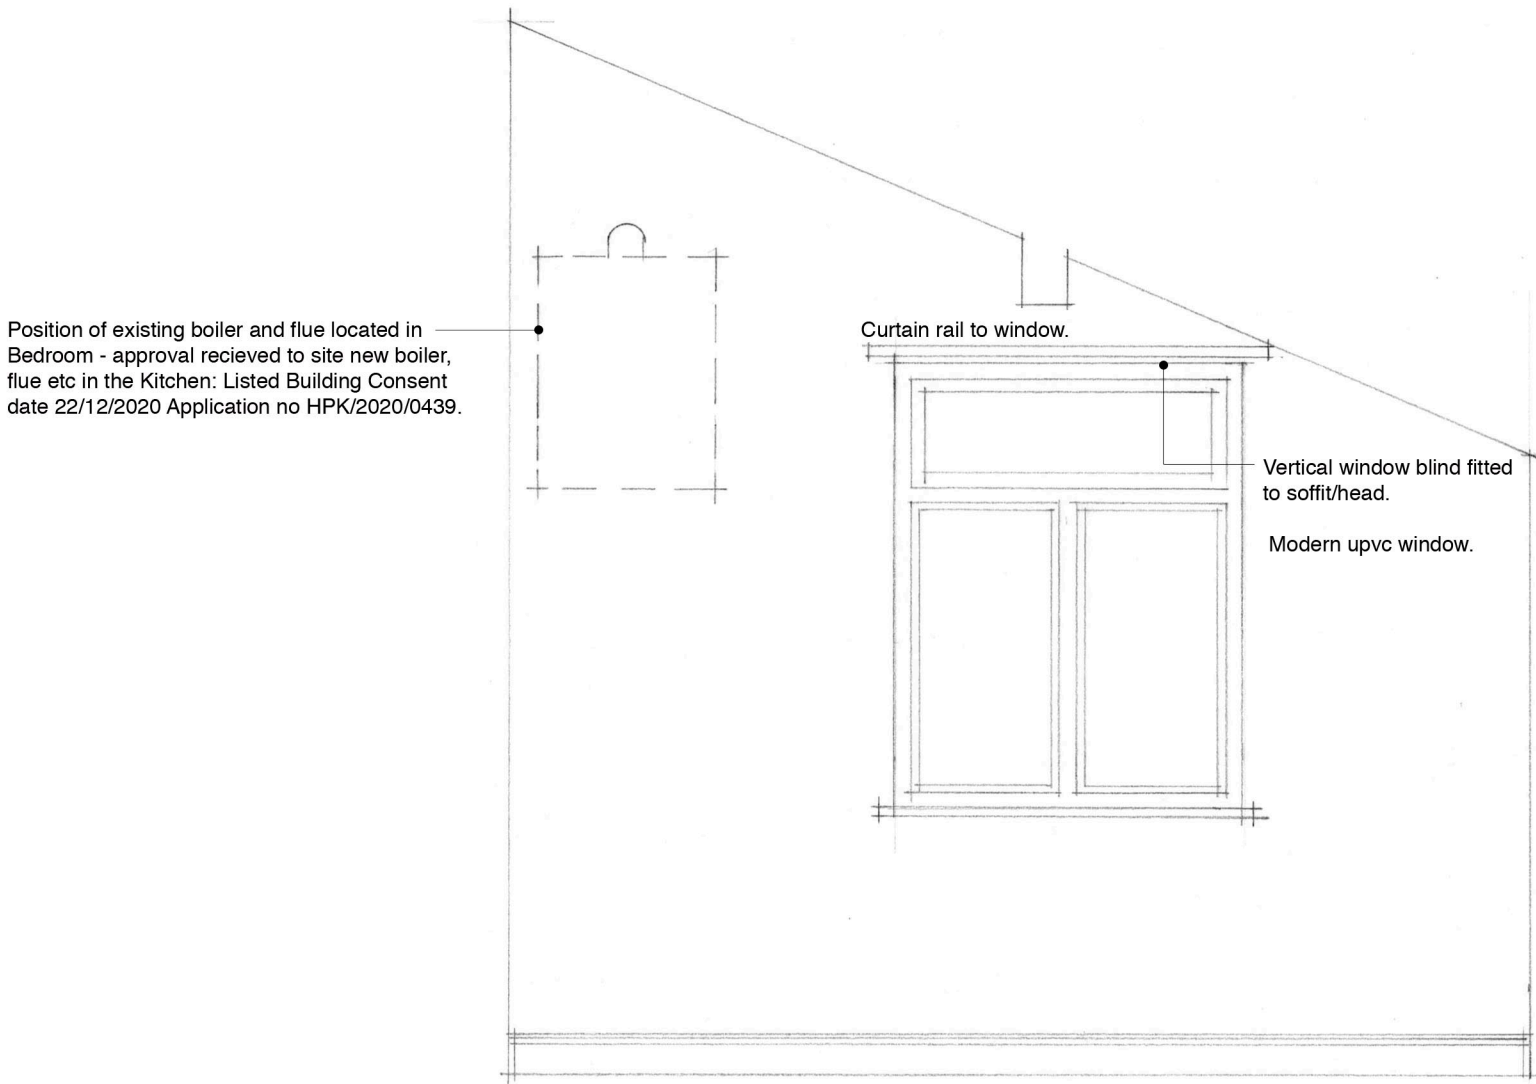

Elevation 11

Existing decorations/finishes:
Walls - painted white.
Ceiling - painted white.
Floor - carpet, plain red.
Radiator - white.
Window board - painted white gloss.
Skirtings, architraves, doors & frames - painted white gloss. Door to Shower Room stained timber.

Purpose of issue - Listed Building Consent Issue.

All dimensions to be confirmed on site prior to construction.

Project
No 2. Ingham's Almshouses, St James' Square, New Mills.
Drawing Title
Bedroom Elevations 10 & 11 - Existing.
R. S. Harrington Architect Ltd
m. 07375 399826
e. rob@rsharrington.co.uk

Dwg No.
1906B.08
Scale
1:20 @ A3
Date
June 23.