



Notes:
1. This drawing is to be read in conjunction with existing layout drawing no's 1906B01 & 08, and proposed layout drawing no's 1906B.11, 18 & 19.

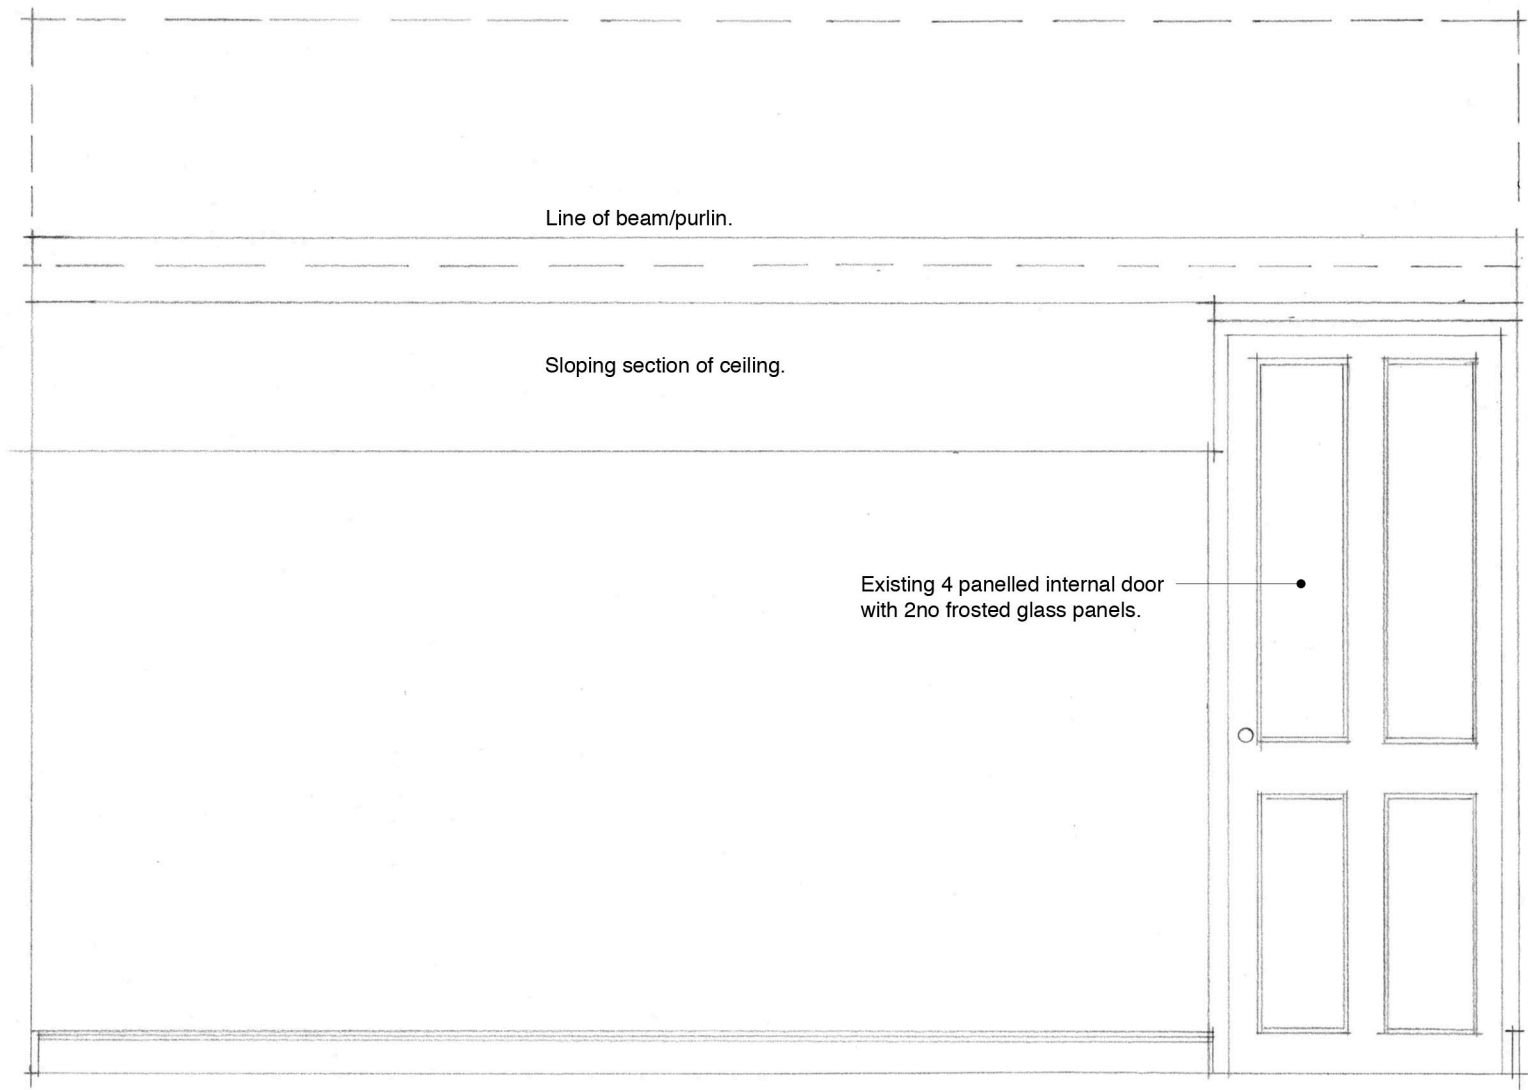

Elevation 12

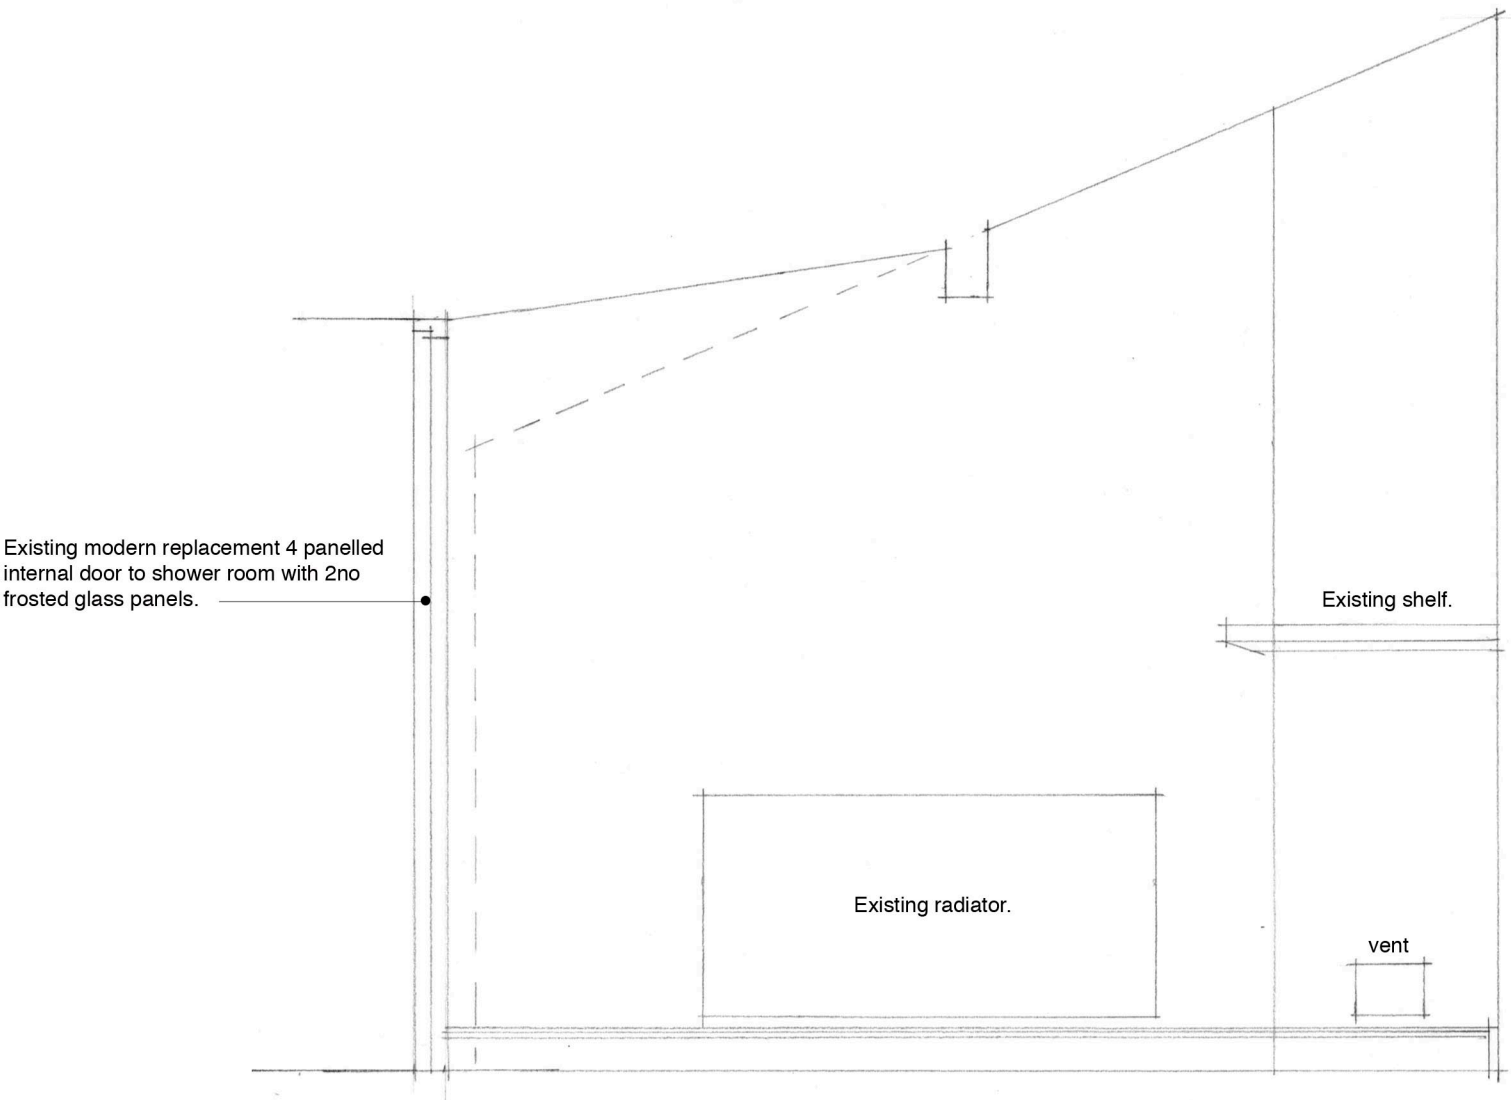

Elevation 13

Existing decorations/finishes:
Walls - painted white.
Ceiling - painted white.
Floor - carpet, plain red.
Radiator - white.
Window board - painted white gloss.
Skirtings, architraves, doors & frames - painted white gloss. Door to Shower Room stained timber.

Purpose of issue - Listed Building Consent Issue.
All dimensions to be confirmed on site prior to construction.

Project	Dwg No.
No 2. Ingham's Almshouses, St James' Square, New Mills.	1906B.09
Drawing Title	Scale
Bedroom Elevations 12 & 13 - Existing.	1:20 @ A3
R. S. Harrington Architect Ltd	Date
m. 07375 399826	June 23.
e. rob@rsharrington.co.uk	