



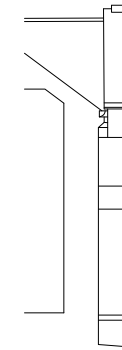


Elevation A

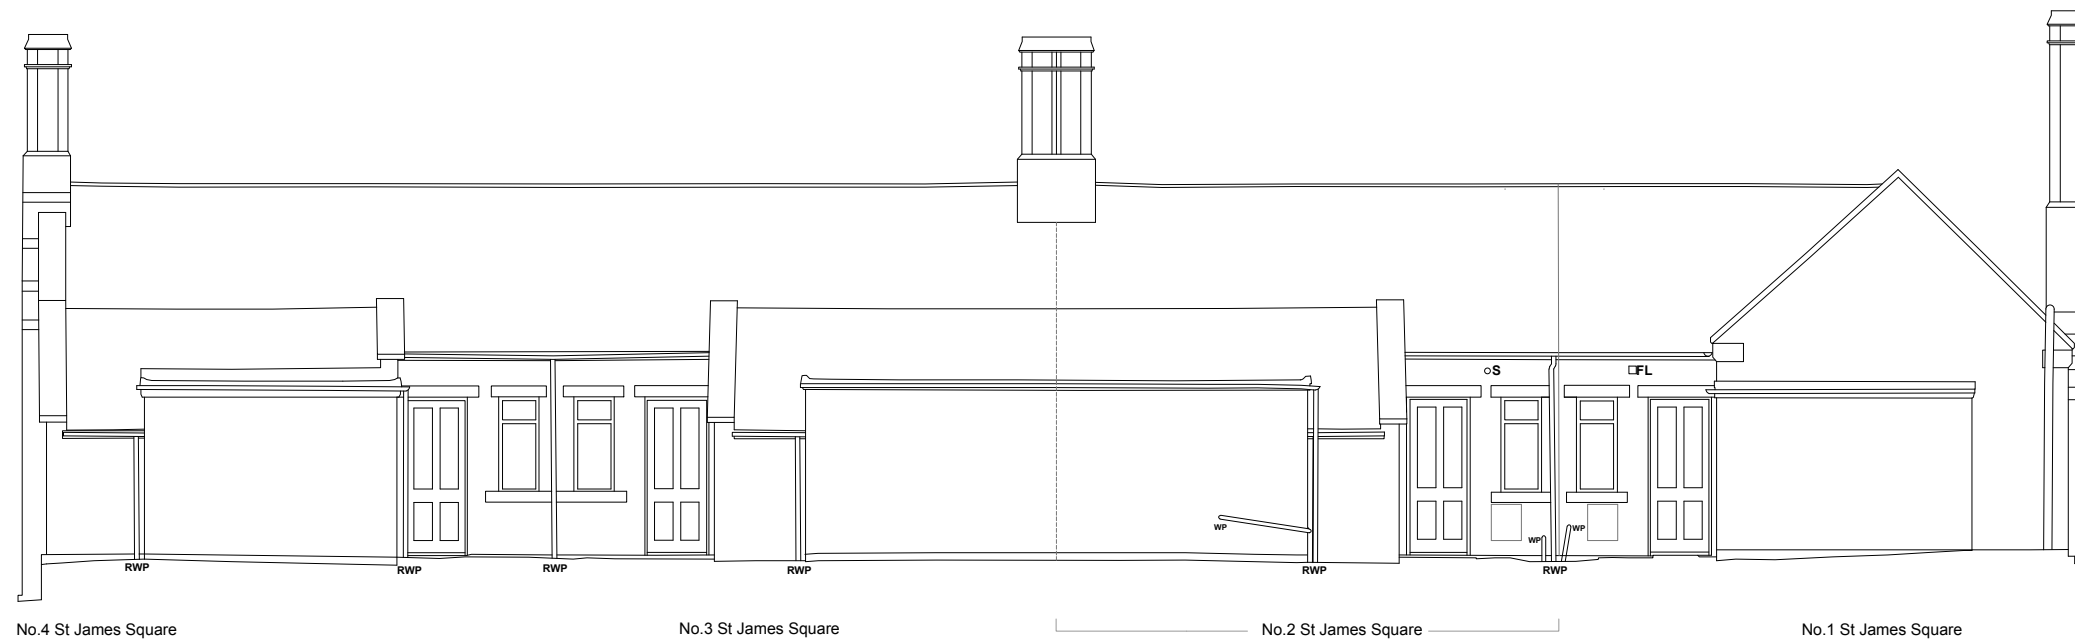

Elevation D



Elevation B

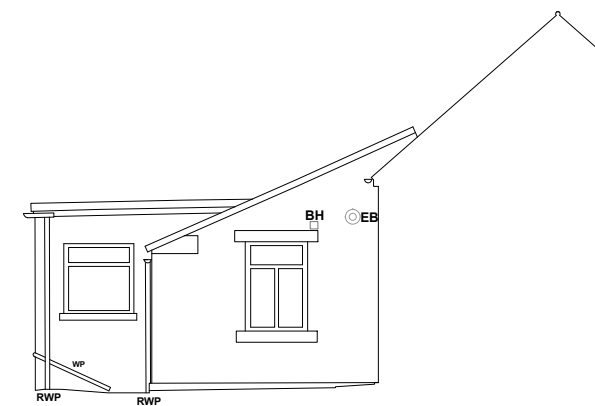

Elevation C

Key
 BH = Existing bulkhead light
 EB = Existing boiler flue
 S = Existing daylight sensor
 FL = Existing flood light
 RWP = Rainwater pipework
 WP = Waste pipework

Purpose of Issue, Listed Building Consent application, June 2023

Project
No. 2 St James Square, Ingham Almshouses, New Mills
 Drawing Title
Elevations as Existing
 R.S.Harrington Architect Ltd
 m.07375 399826
 e.rob@rsharrington.co.uk

Drg No.
1906B.10
 Scale
1:100@A3
 Date
June 2023

