
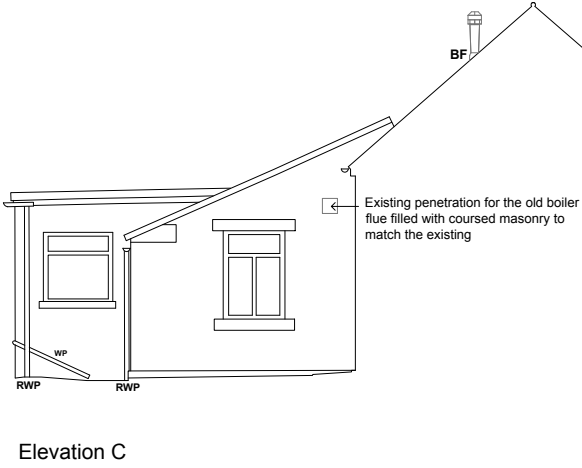


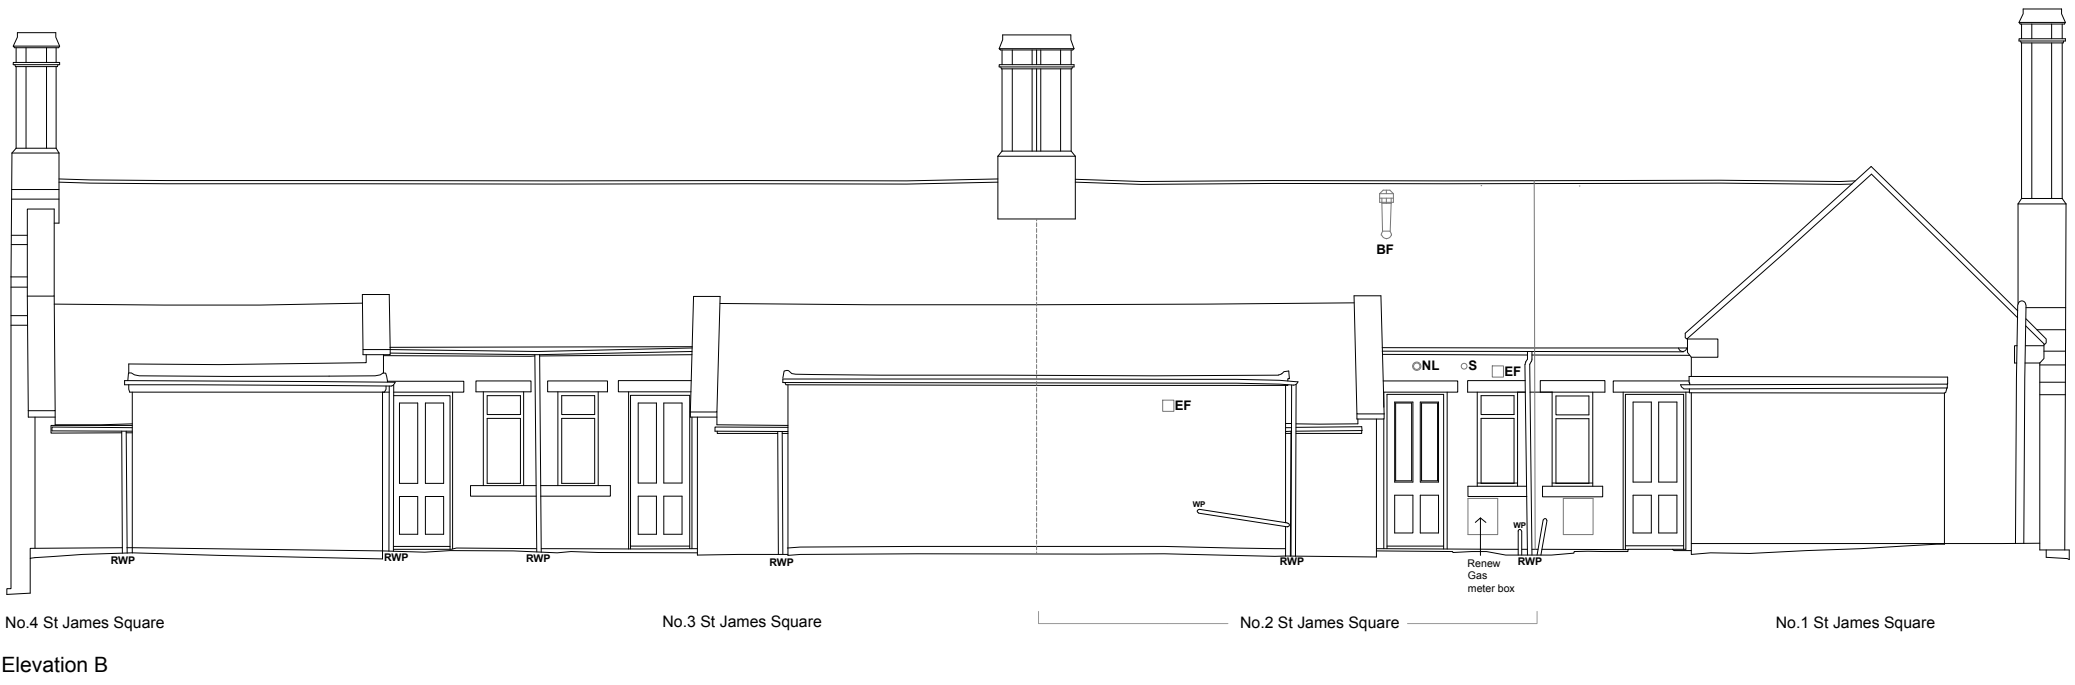

Key

NL = Proposed external light- Approved in LBC Consent HPK/2022/0231
BF = Proposed boiler flue- Approved in LBC Consent HPK/2020/0439
S = Existing daylight sensor
EF = Proposed kitchen and shower room wall mounted extract fans
RWP = Existing Rainwater pipework
WP = Renew waste pipework from basin if necessary

Purpose of Issue, Listed Building Consent application, June 2023

Project
No. 2 St James Square, Ingham Almshouses, New Mills

Drawing Title
Elevations as Proposed

Scale
1:100@A3

Date
June 2023

R.S.Harrington Architect Ltd
m.07375 399826
e.rob@rsharrington.co.uk

