



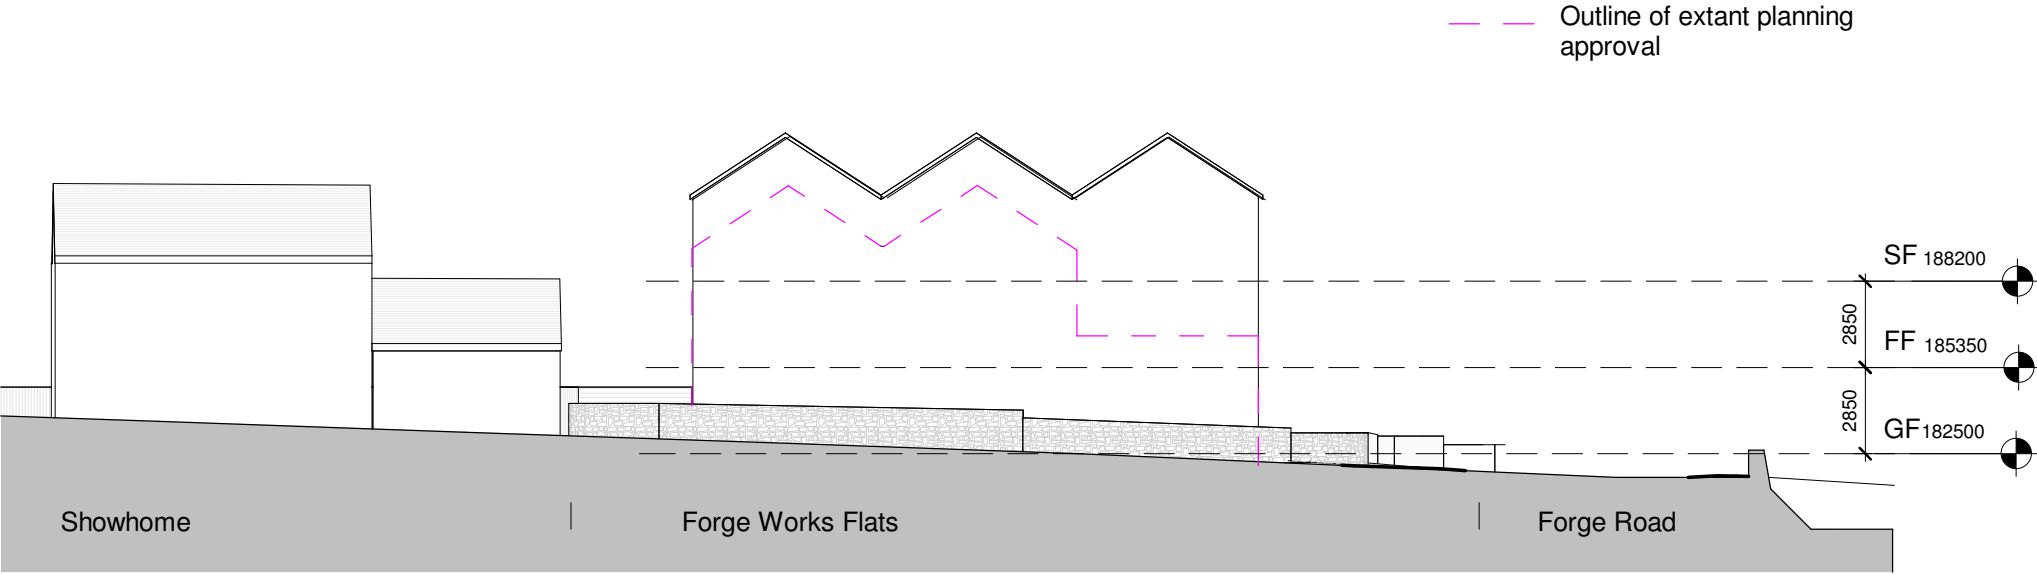

Blackbrook Drive Elevation

1 : 250

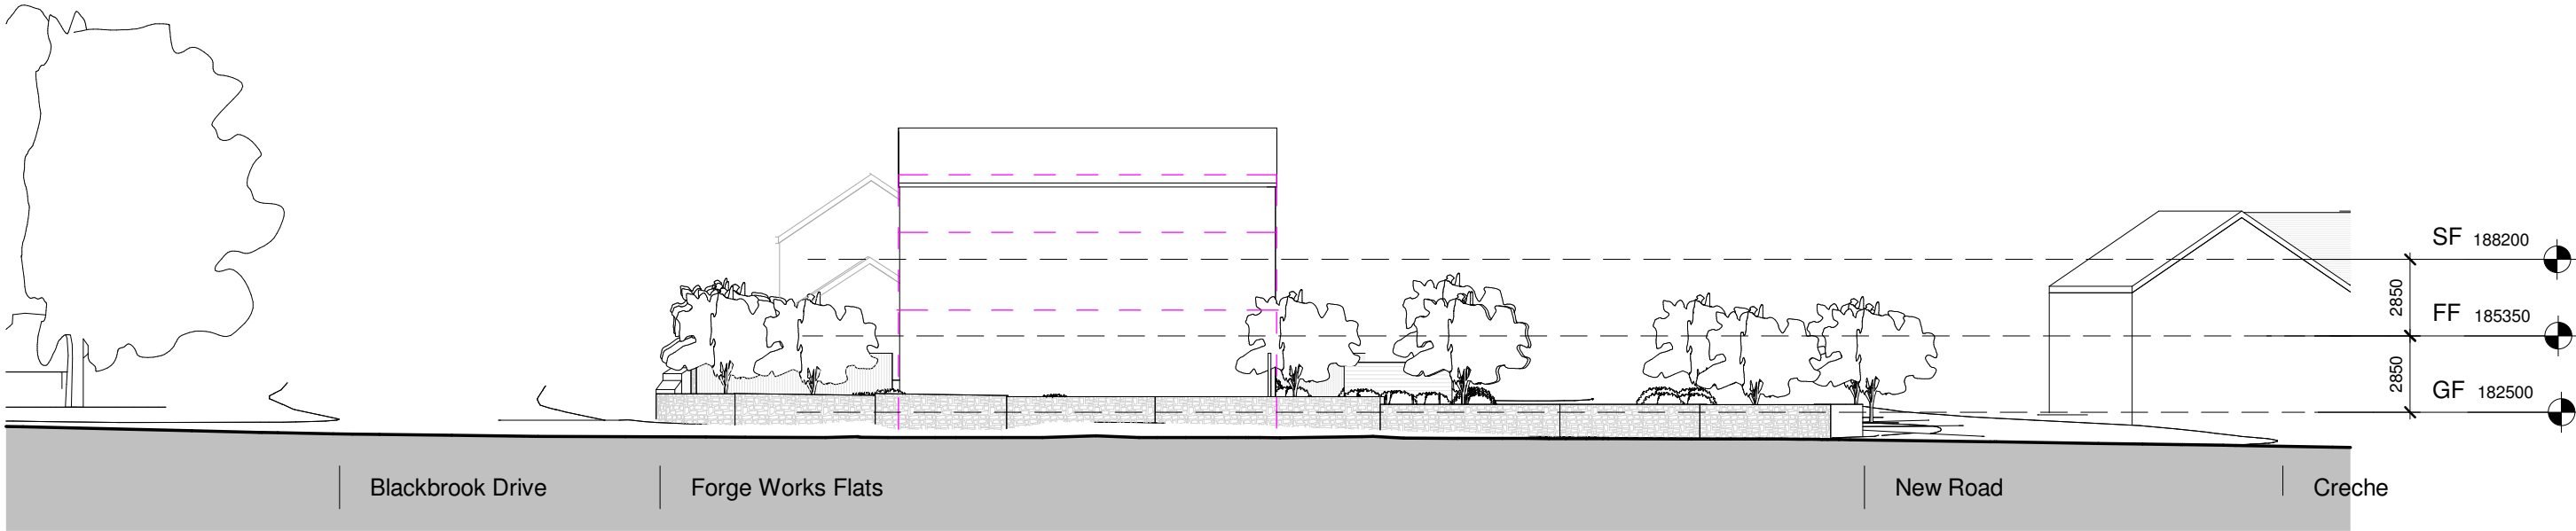

Forge Road Elevation

1 : 250

