


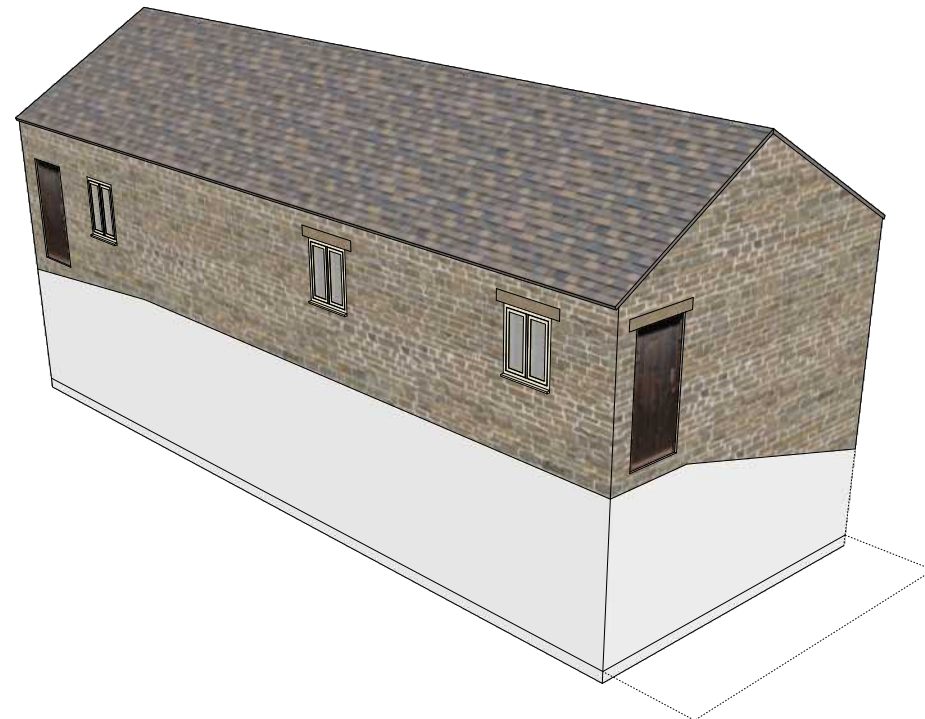

**Proposed Isometric View Front Side**



**Proposed Isometric View Rear Side**

### General Notes

Elevations to be of stonework to match existing.

Roof to be of stone roof tiles to closely match the existing.

All dimensions in metres. All dimensions to be checked on site and any discrepancies to be reported to Planman3D for clarification.

The main contractor is to consult with the Statutory Undertakers to establish the location of their services and provide the necessary protection.

This application is for Planning only and a separate application will be made for Building Regulation approval.


### The CDM Regulations 2015.

The client must abide by the Construction Design and Management Regulations 2015 which relate to any building works which:


(a) lasts longer than 30 working days and has more than 20 workers working simultaneously at any point in the project.

Or:


(b) exceeds 500 person days.

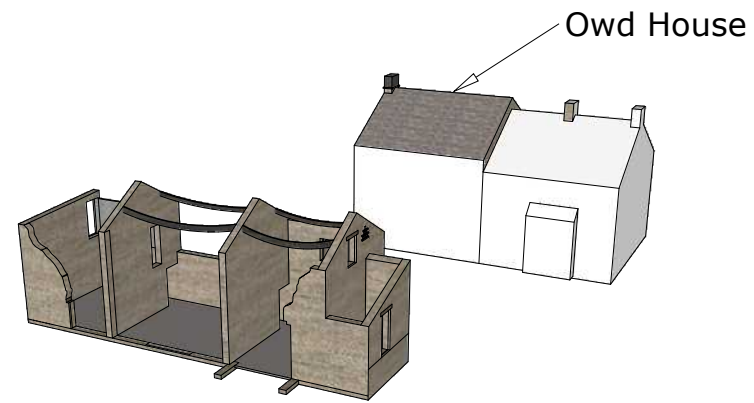

Original 3D Views

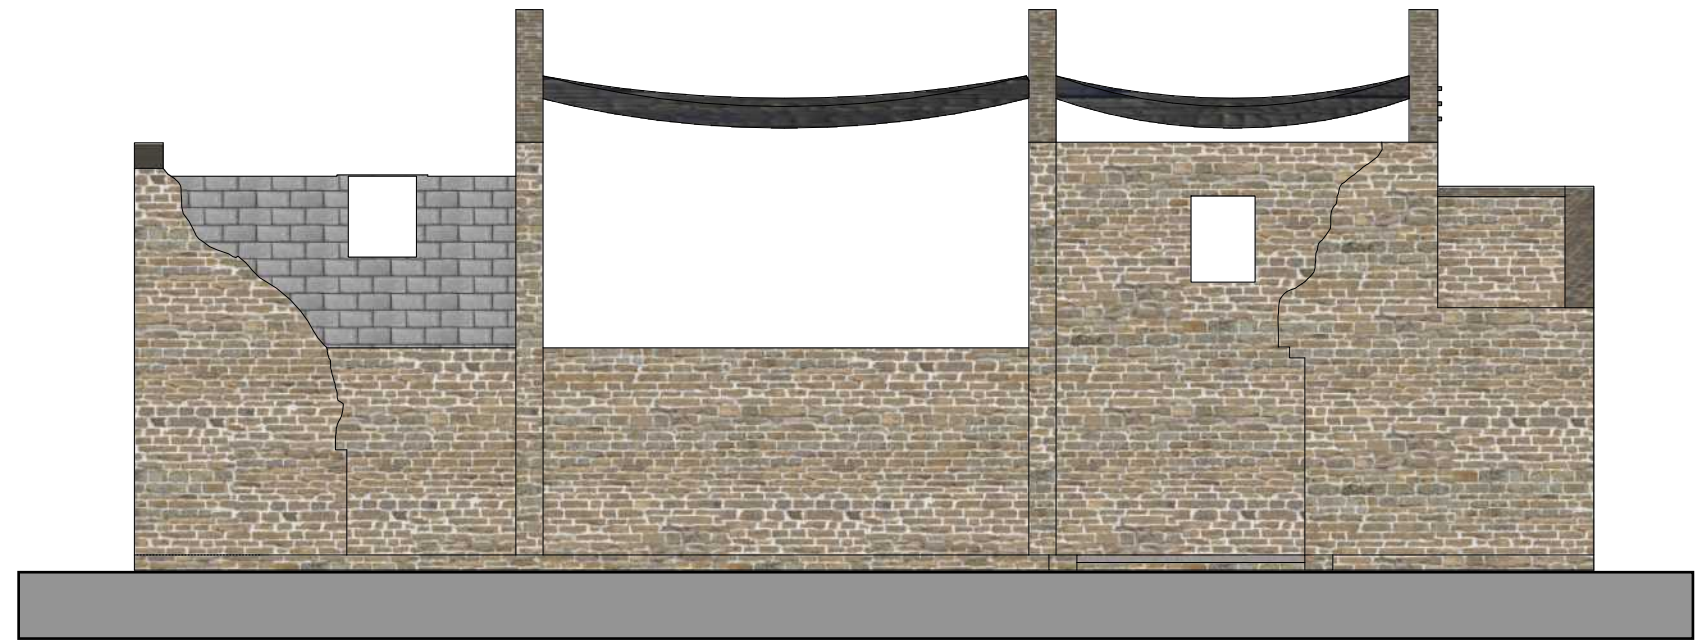


Existing Front Elevation

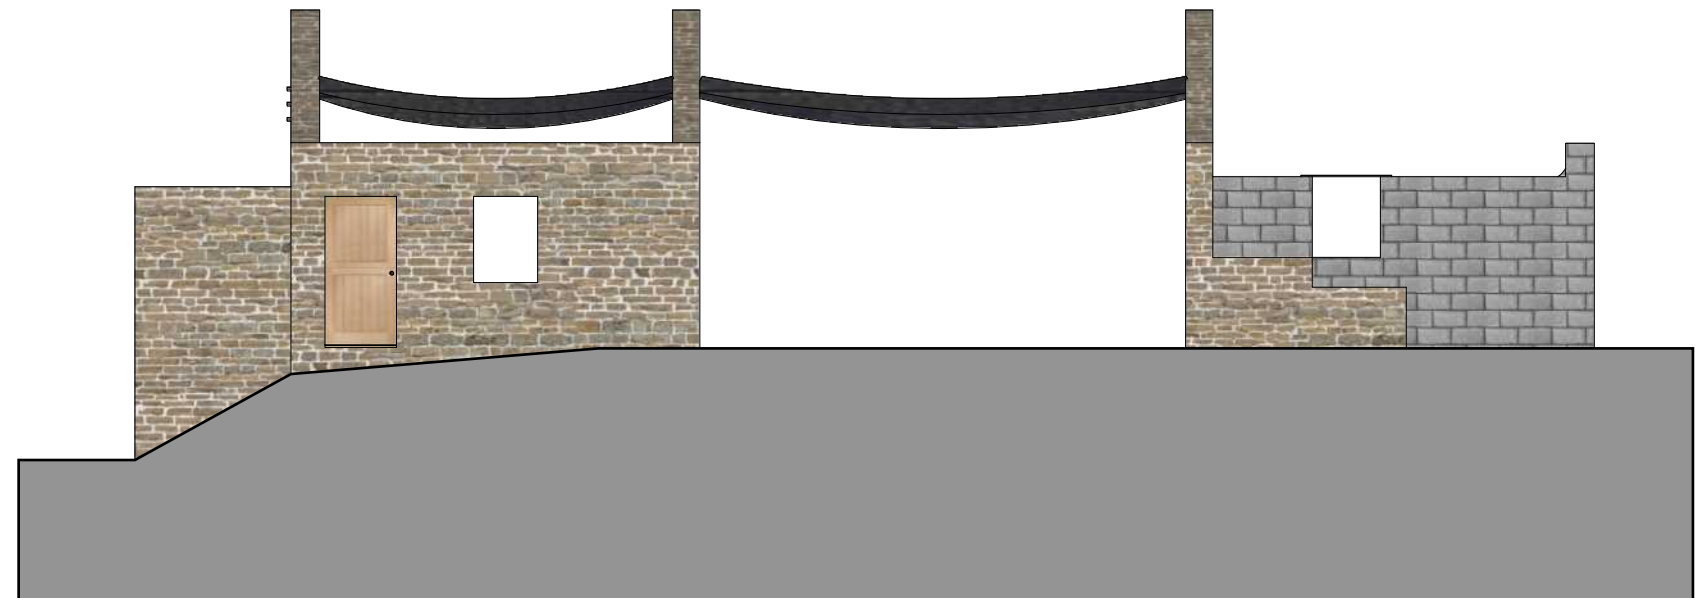


Existing Rear Elevation



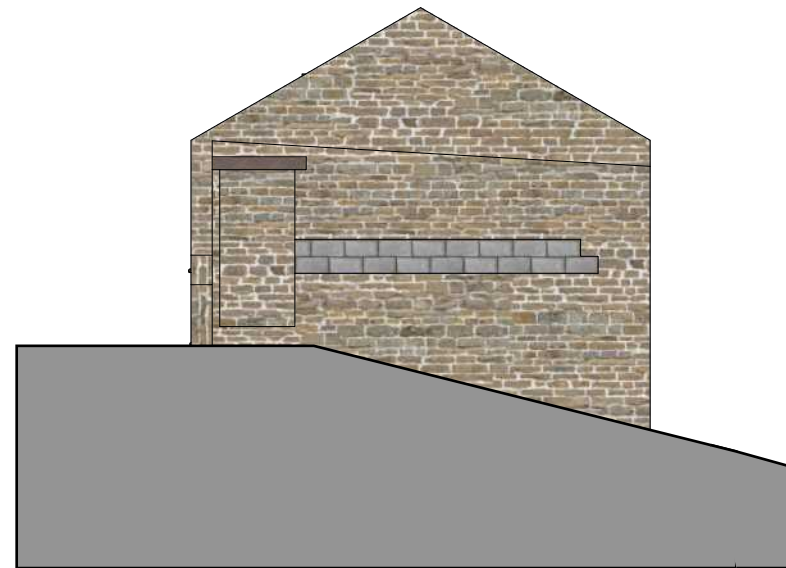


**Existing Side Elevation**

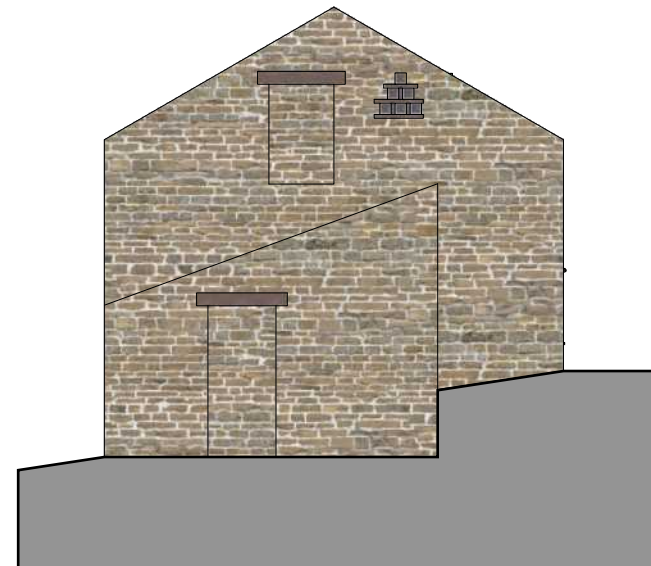


**Existing Side Elevation**



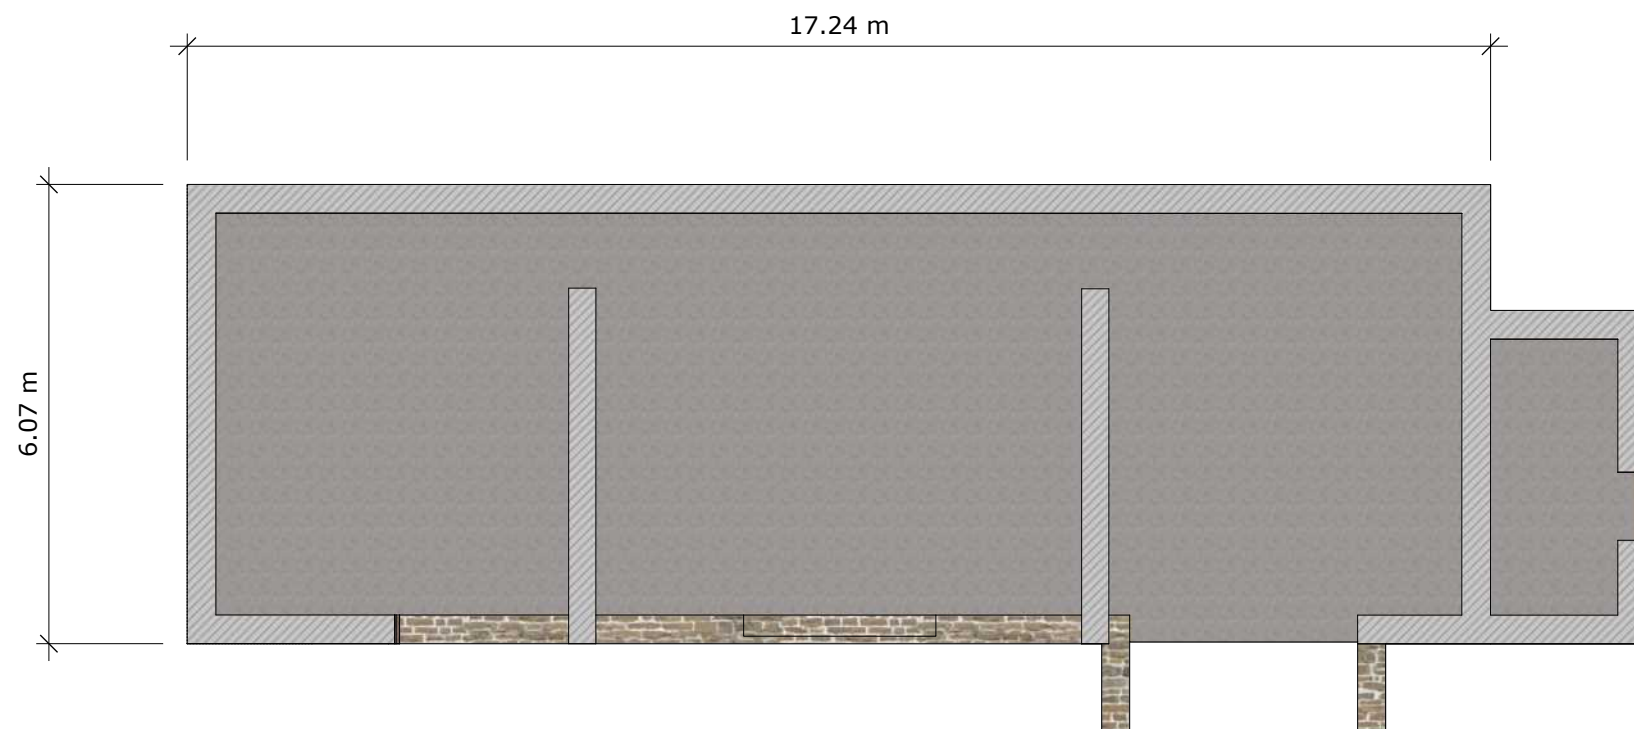


**Existing Floor Plan**



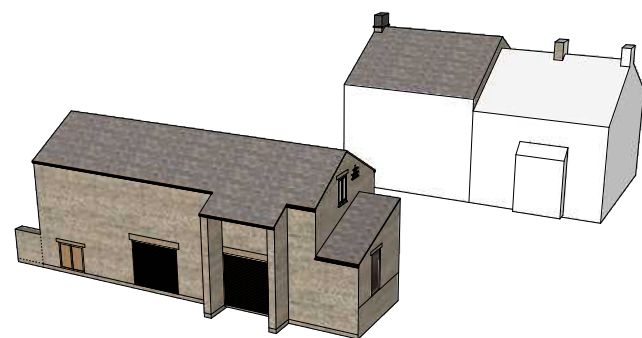

**Proposed 3D Views**

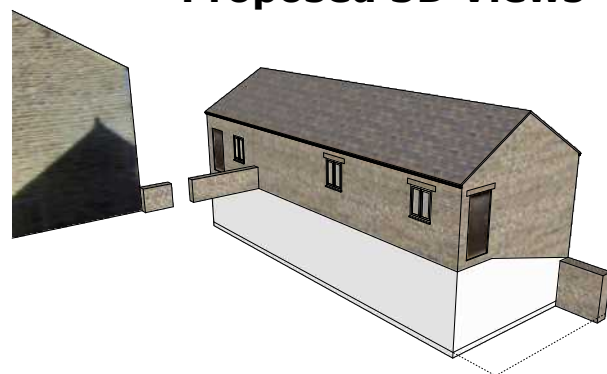


**Proposed Front Elevation**



**Proposed Rear Elevation**



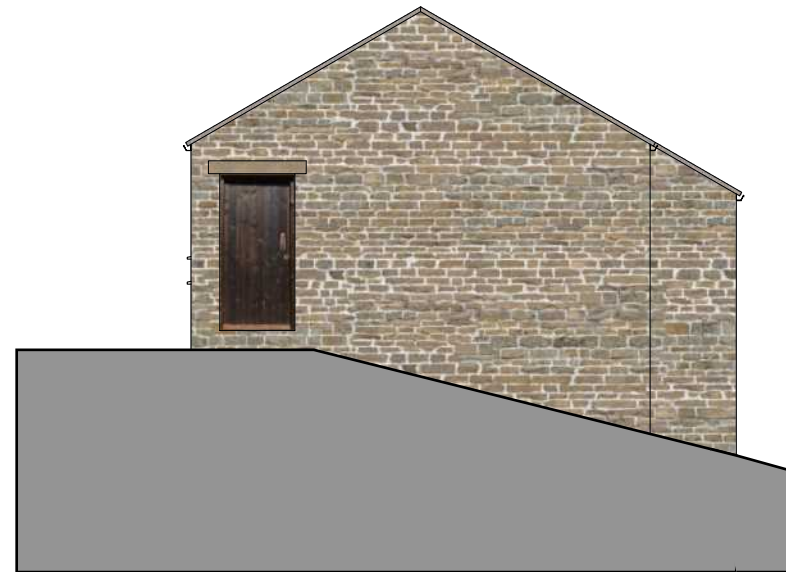


**Proposed Side Elevation**




**Proposed Side Elevation**



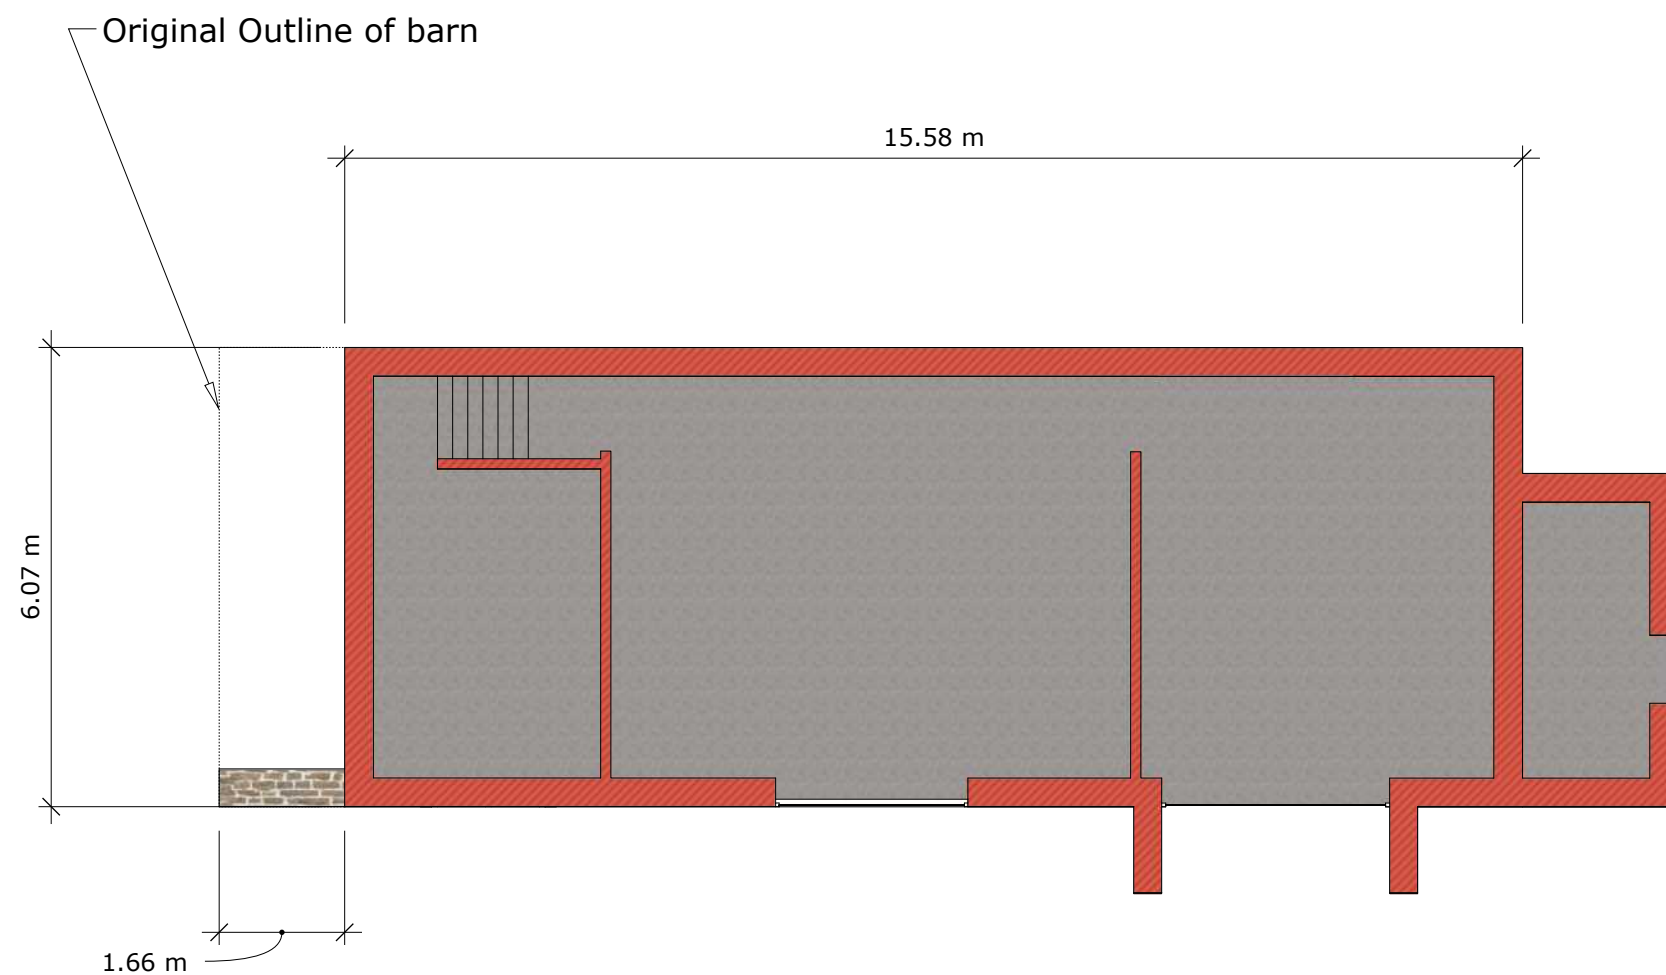


**Proposed Floor Plan**



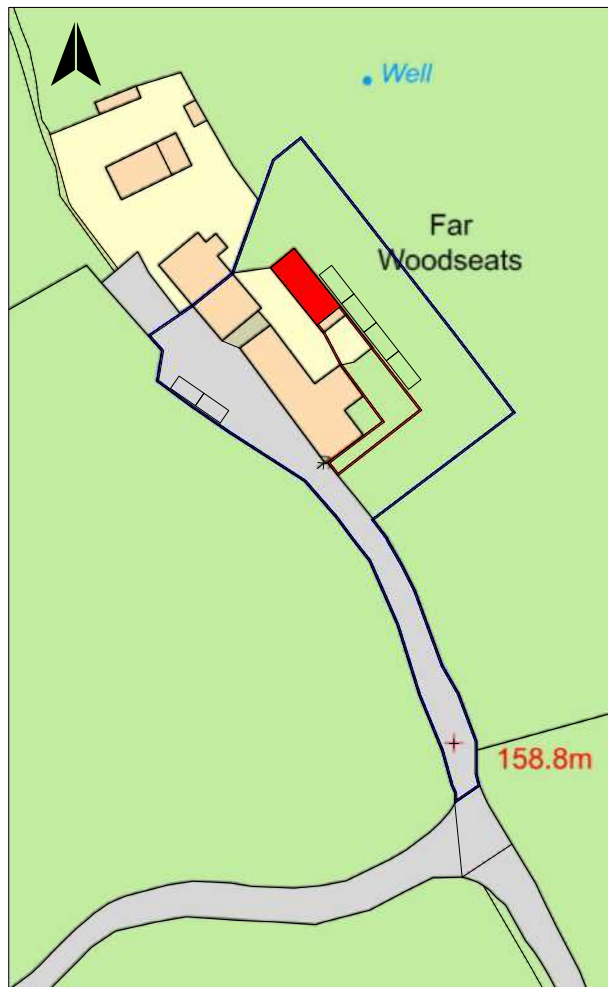

**Location Plan 1:1250**

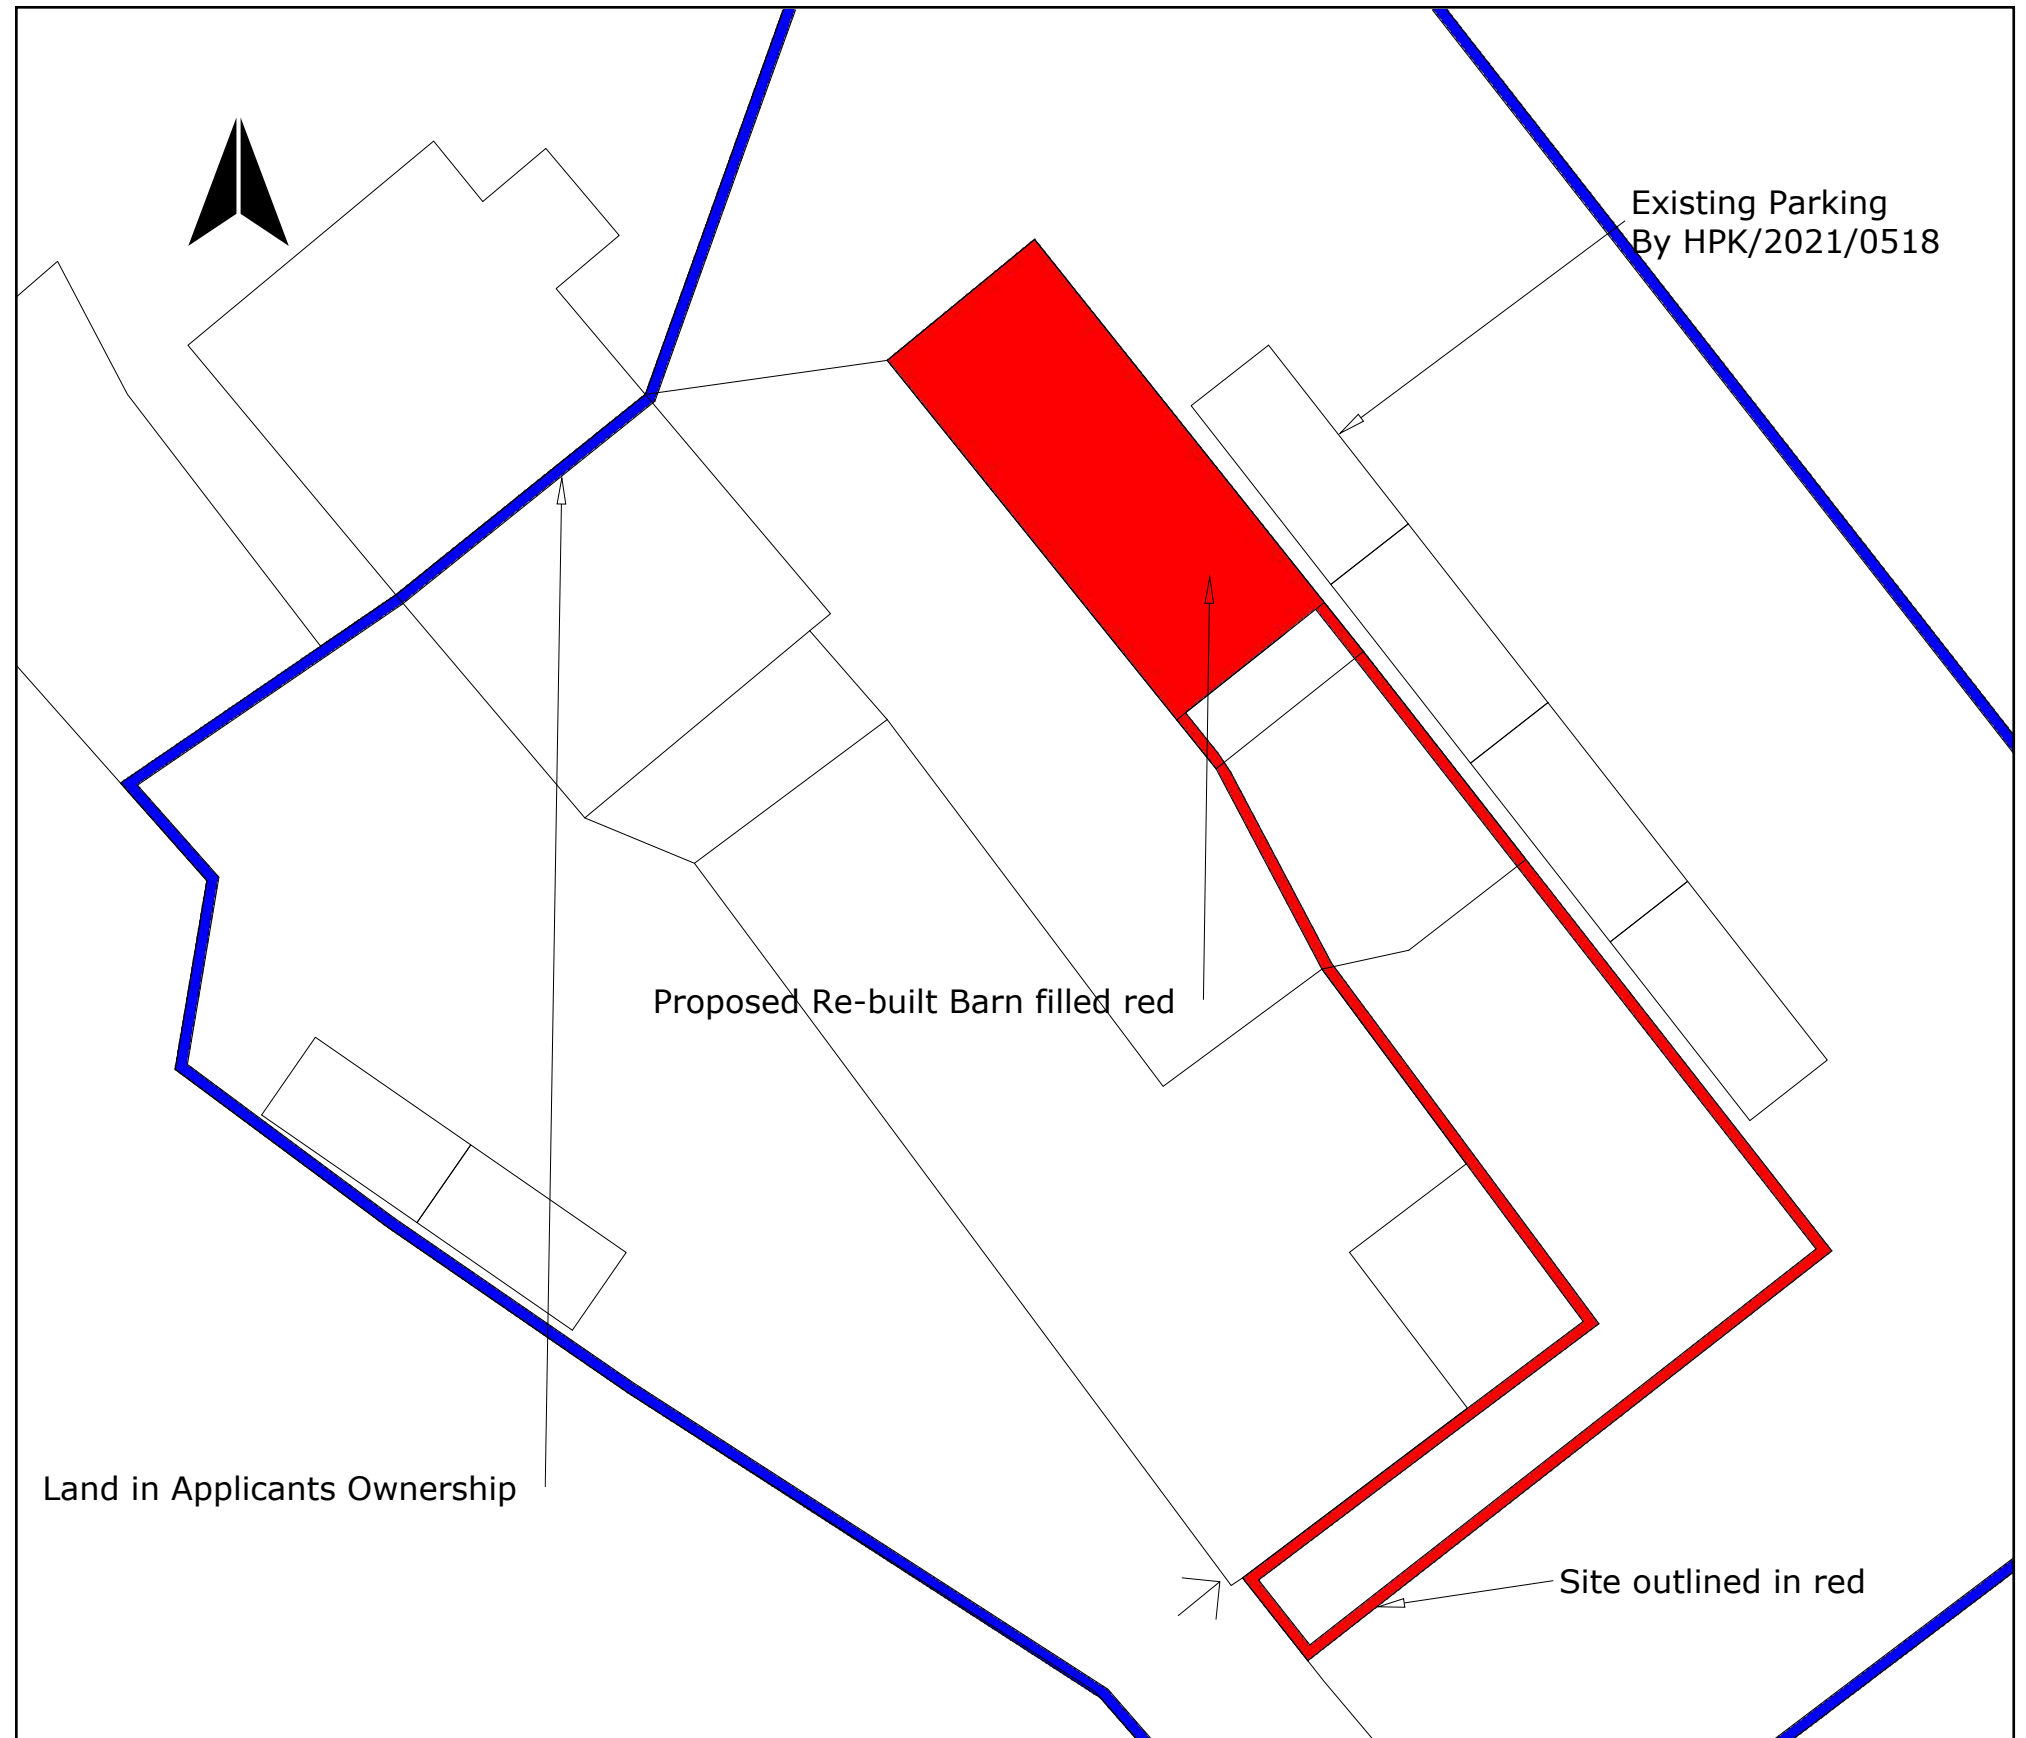

**Site Plan 1:200**

© Crown copyright and database rights 2023 Ordnance Survey 0100031673



**Retrospective application for re-build of existing barn**  
**0654 Retrospective Planning Application**  
**The Barn, Far Woodseats Farm, Far Woodseats Lane, Chisworth. SK13 5RS**

|                                   |                    |            |
|-----------------------------------|--------------------|------------|
| <b>Client: Mr R France</b>        | <b>Page No: 08</b> | <b>Rev</b> |
| <b>Reference: A3/PM3D 0654</b>    |                    |            |
| <b>Date Issued: July 10, 2023</b> |                    | <b>0</b>   |