


NOTE:
All elements indicated in
red dash lines to be
demolished and make
good surrounding areas
ready to receive new
construction

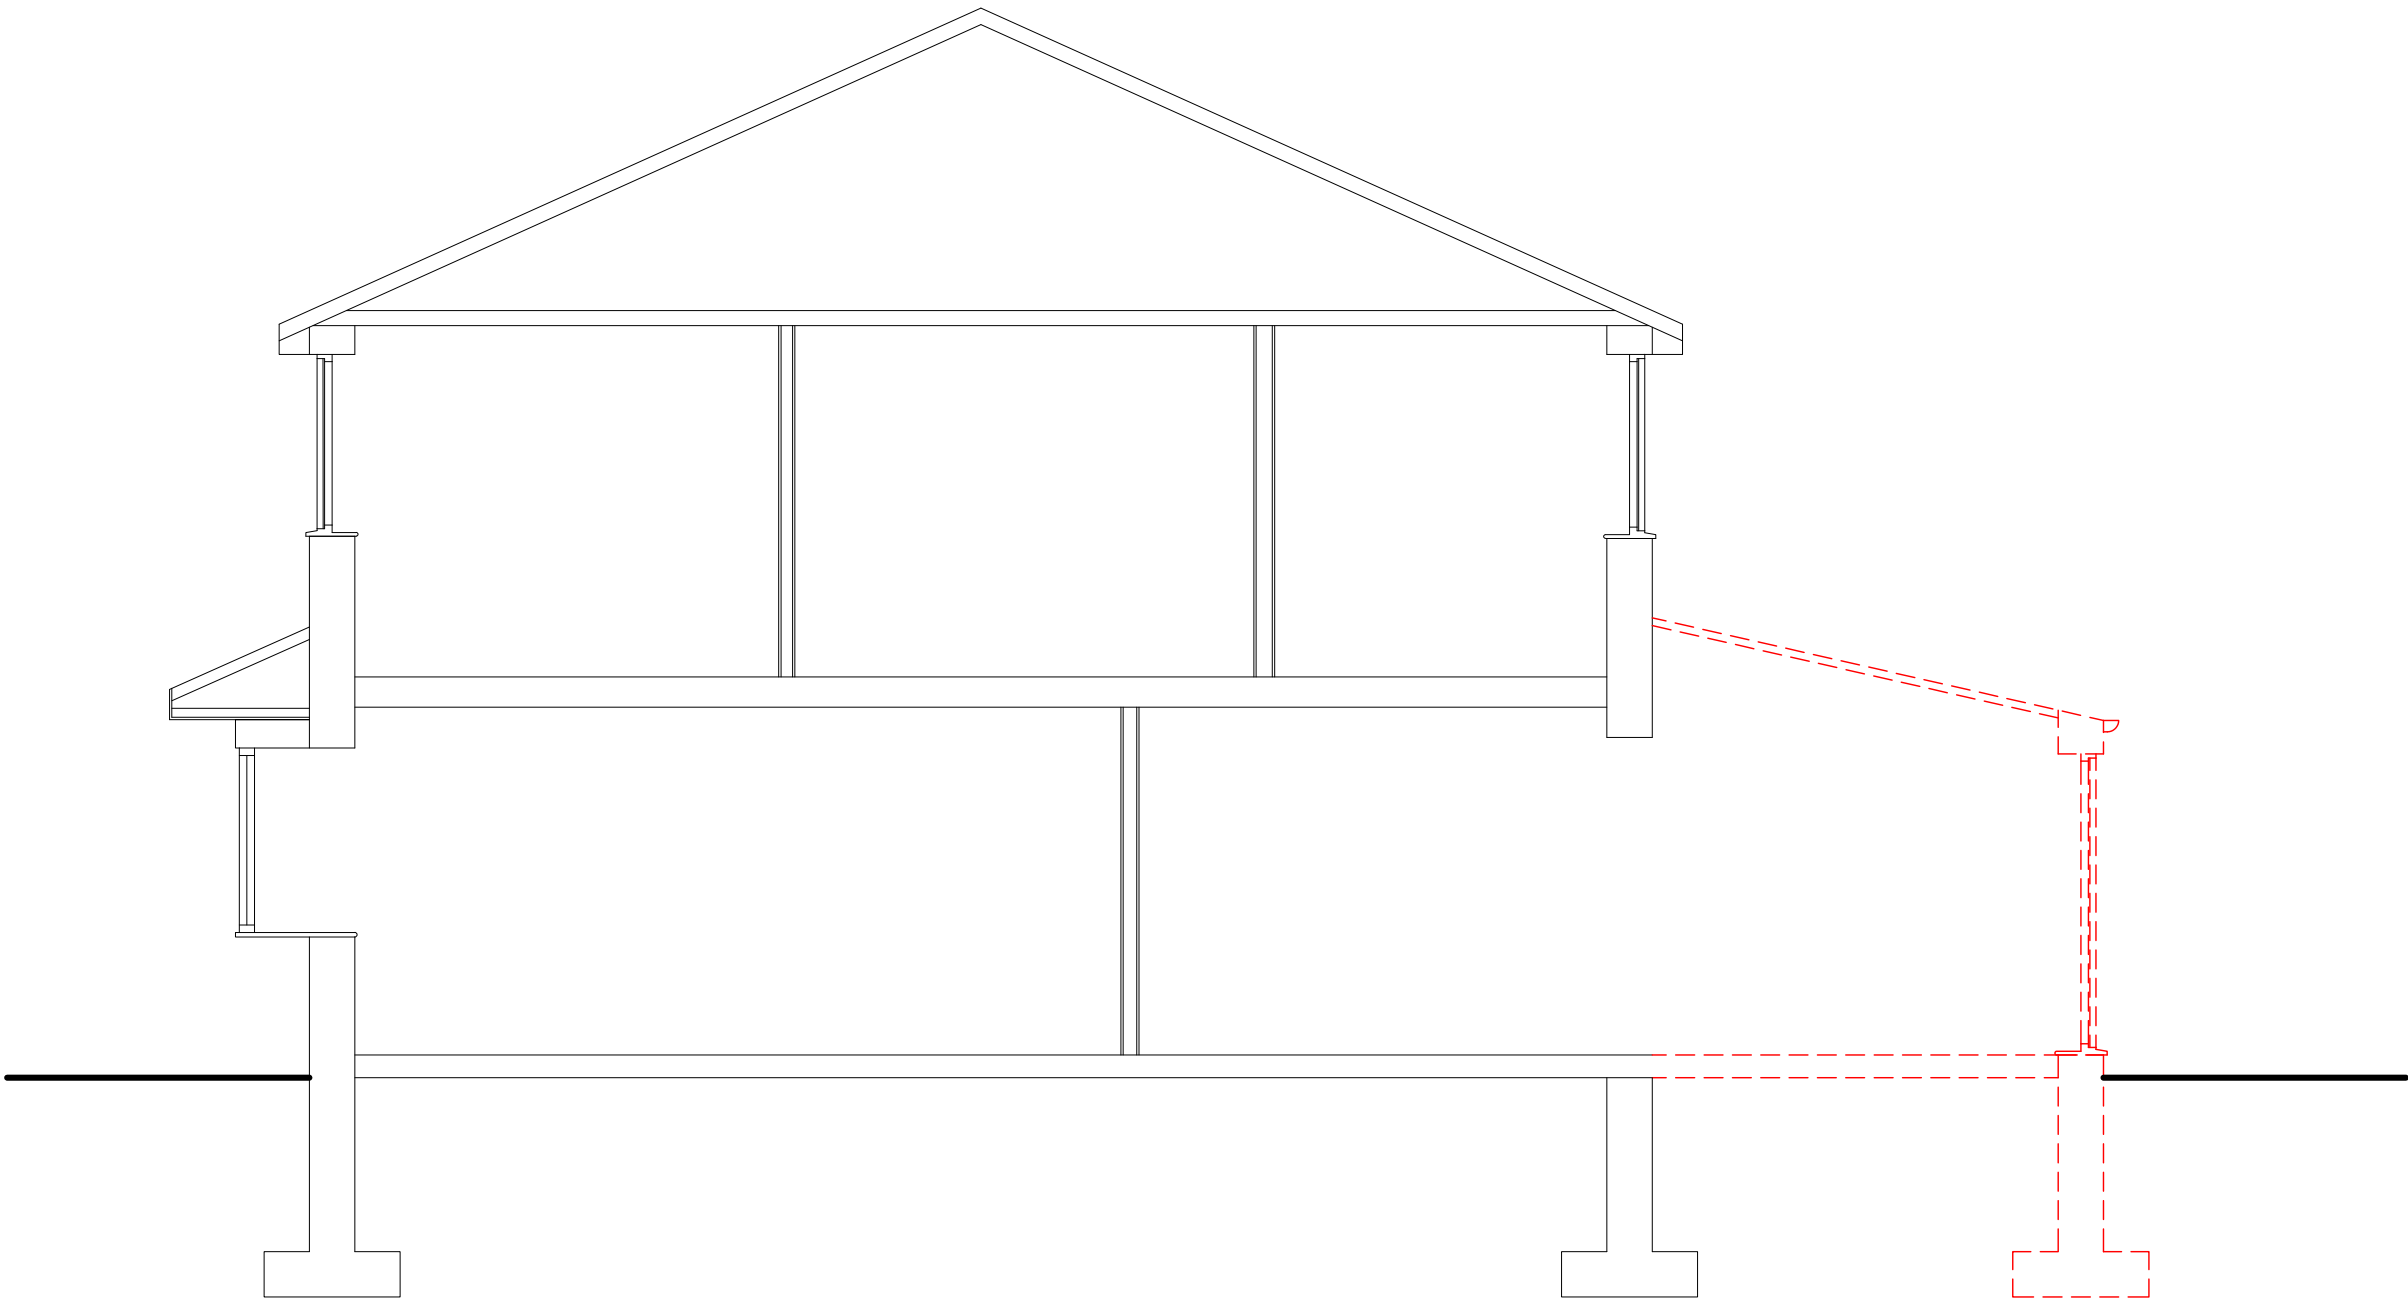

04. Existing Section A-A

23025 0m 1 2 3m

1:50 @A3

Dwellinghouse Extension
26 Meadowfield Close Hadfield Glossop SK13 2BL



P4B EXTEND
P4B-EXTEND.CO.UK
INFO@P4B-EXTEND.CO.UK
0800 652 6561

15 MEMORIAL ROAD
WORSLEY
MANCHESTER
M28 3AQ