


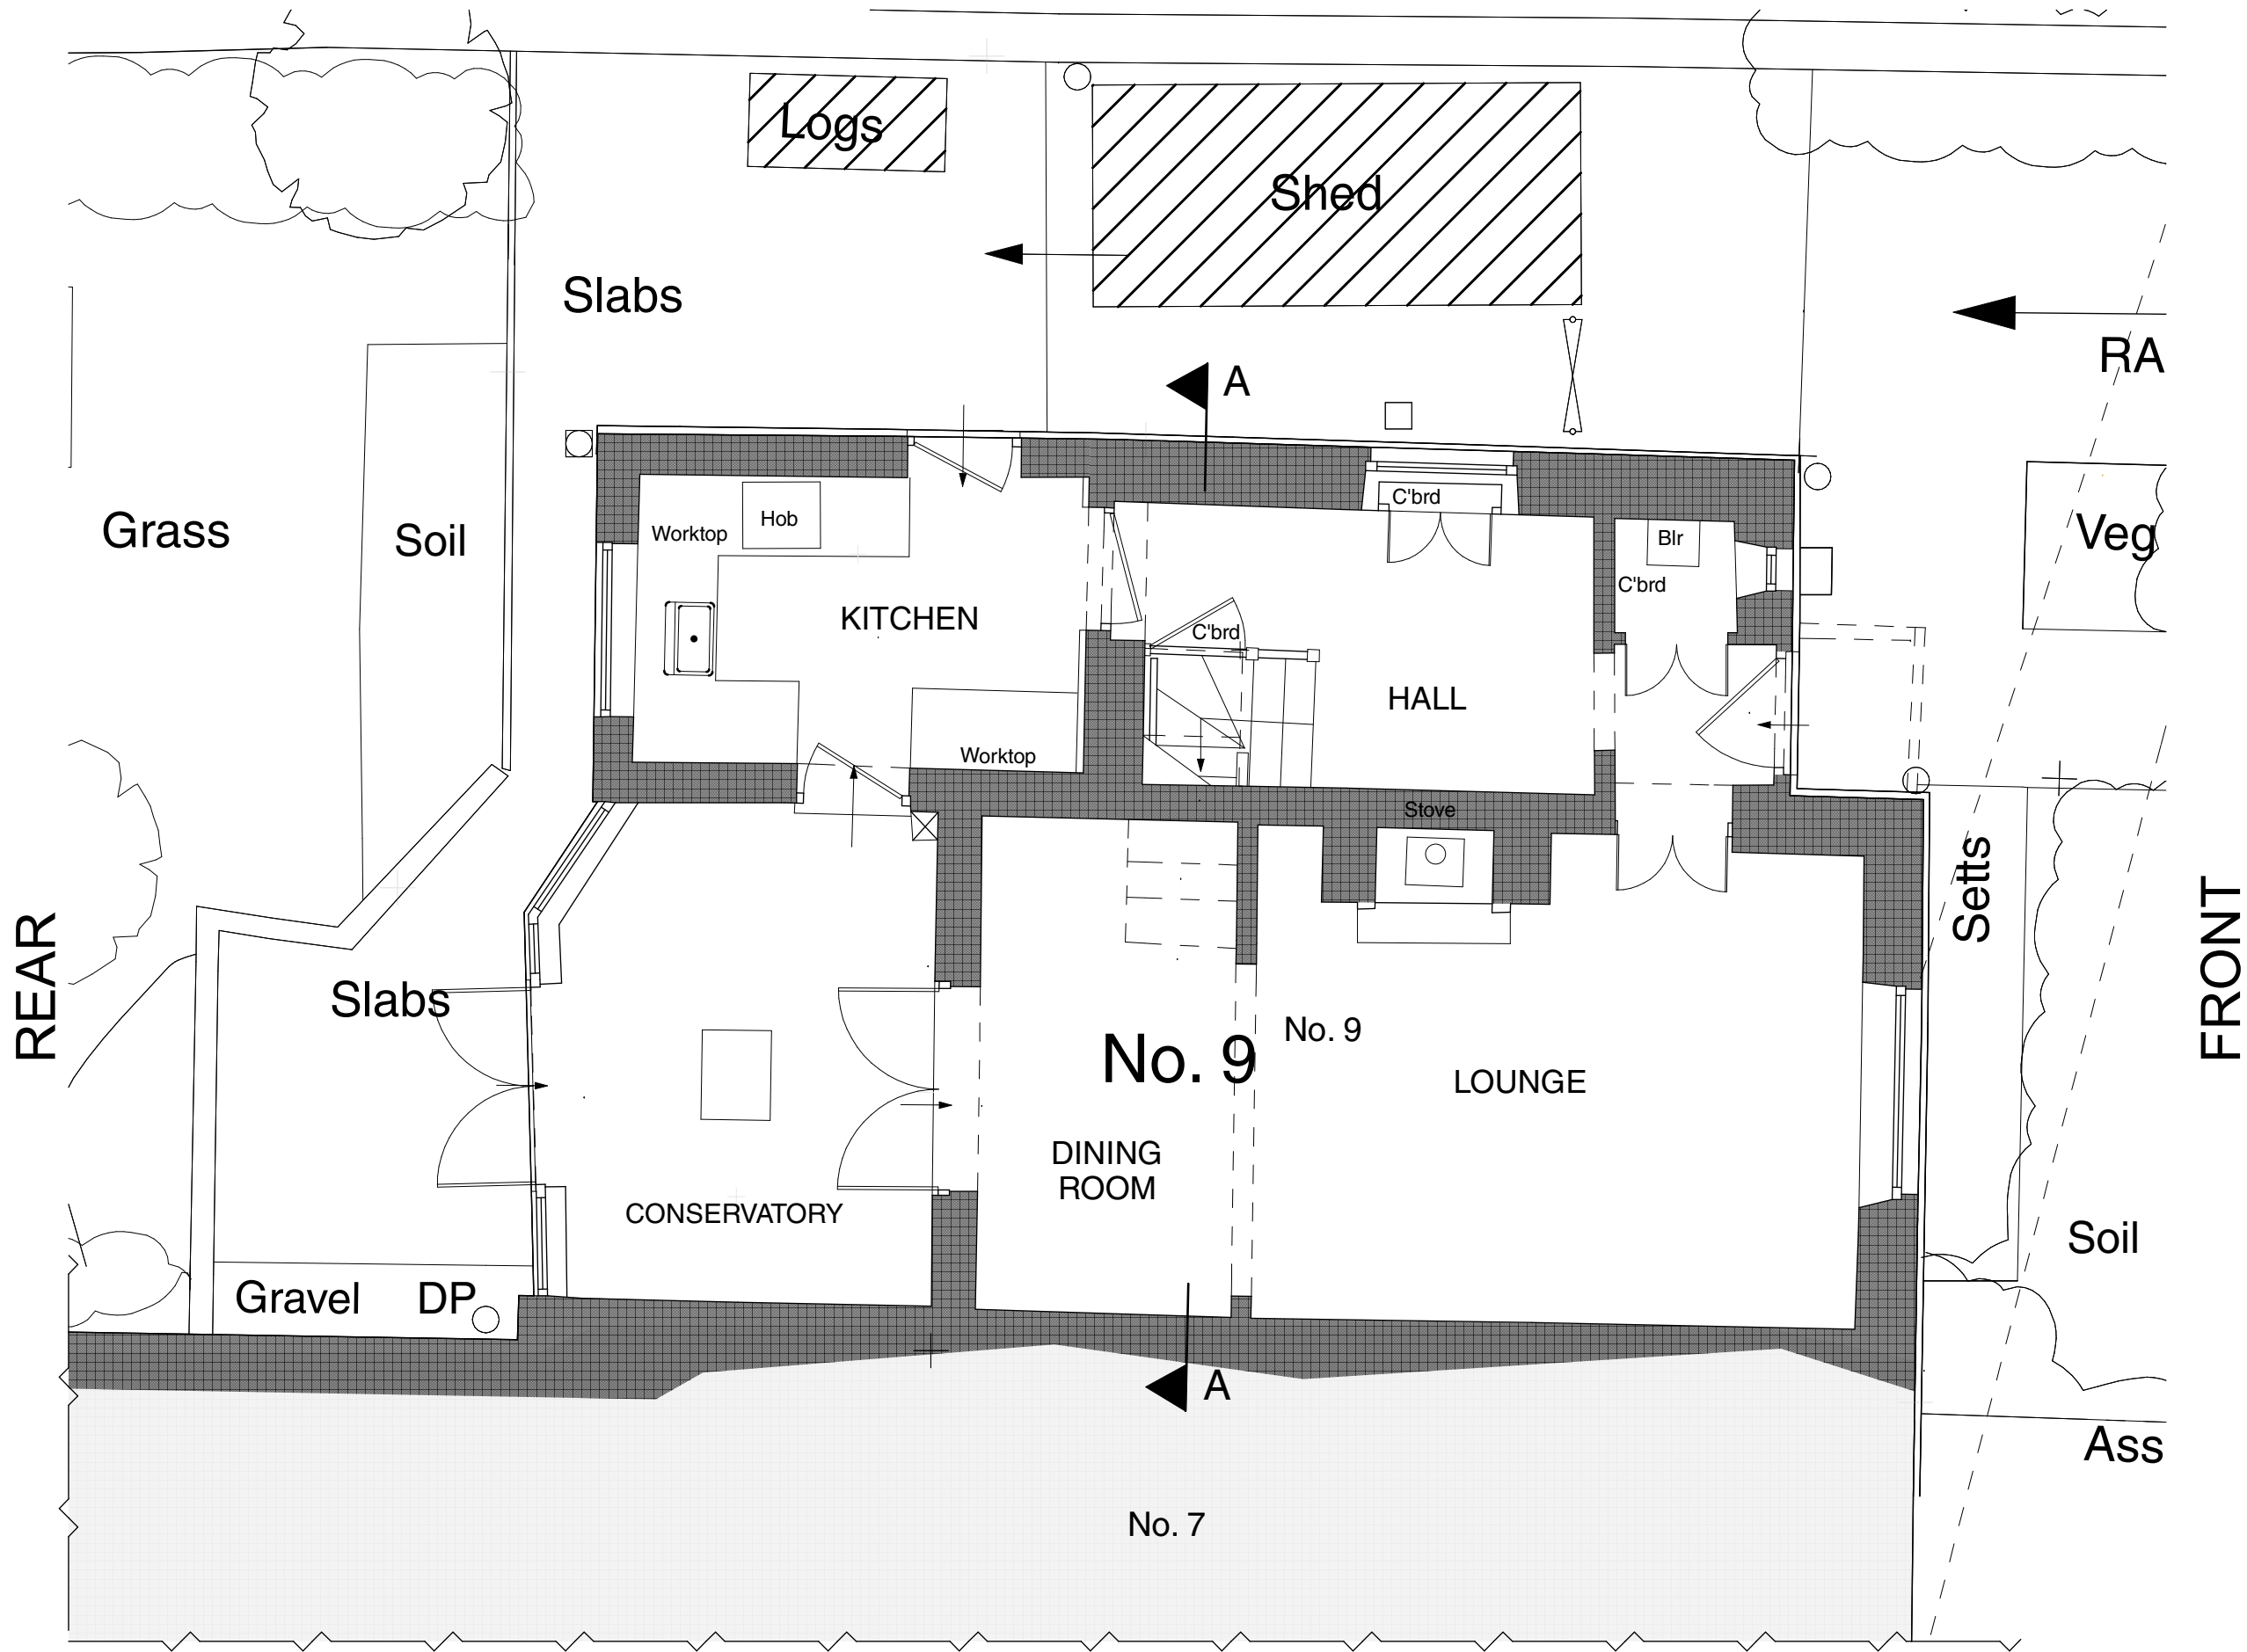

Legends & Notes:

P01	03.06.23	Issued for Planning	PMB
Rev	Date	Descriptor	Athr.

Workshop
DESIGN STUDIO

Workshop design studio ltd
Email info@workshopdesignstudio.uk

Project:
9 North Road
Glossop SK13 7AU

Client:
Mr and Mrs Moran

Drawing Title:
Existing Ground Floor

Scale 1:50 @ A3
(Project number)DWG number_Revision
209 (10) 10

P01