


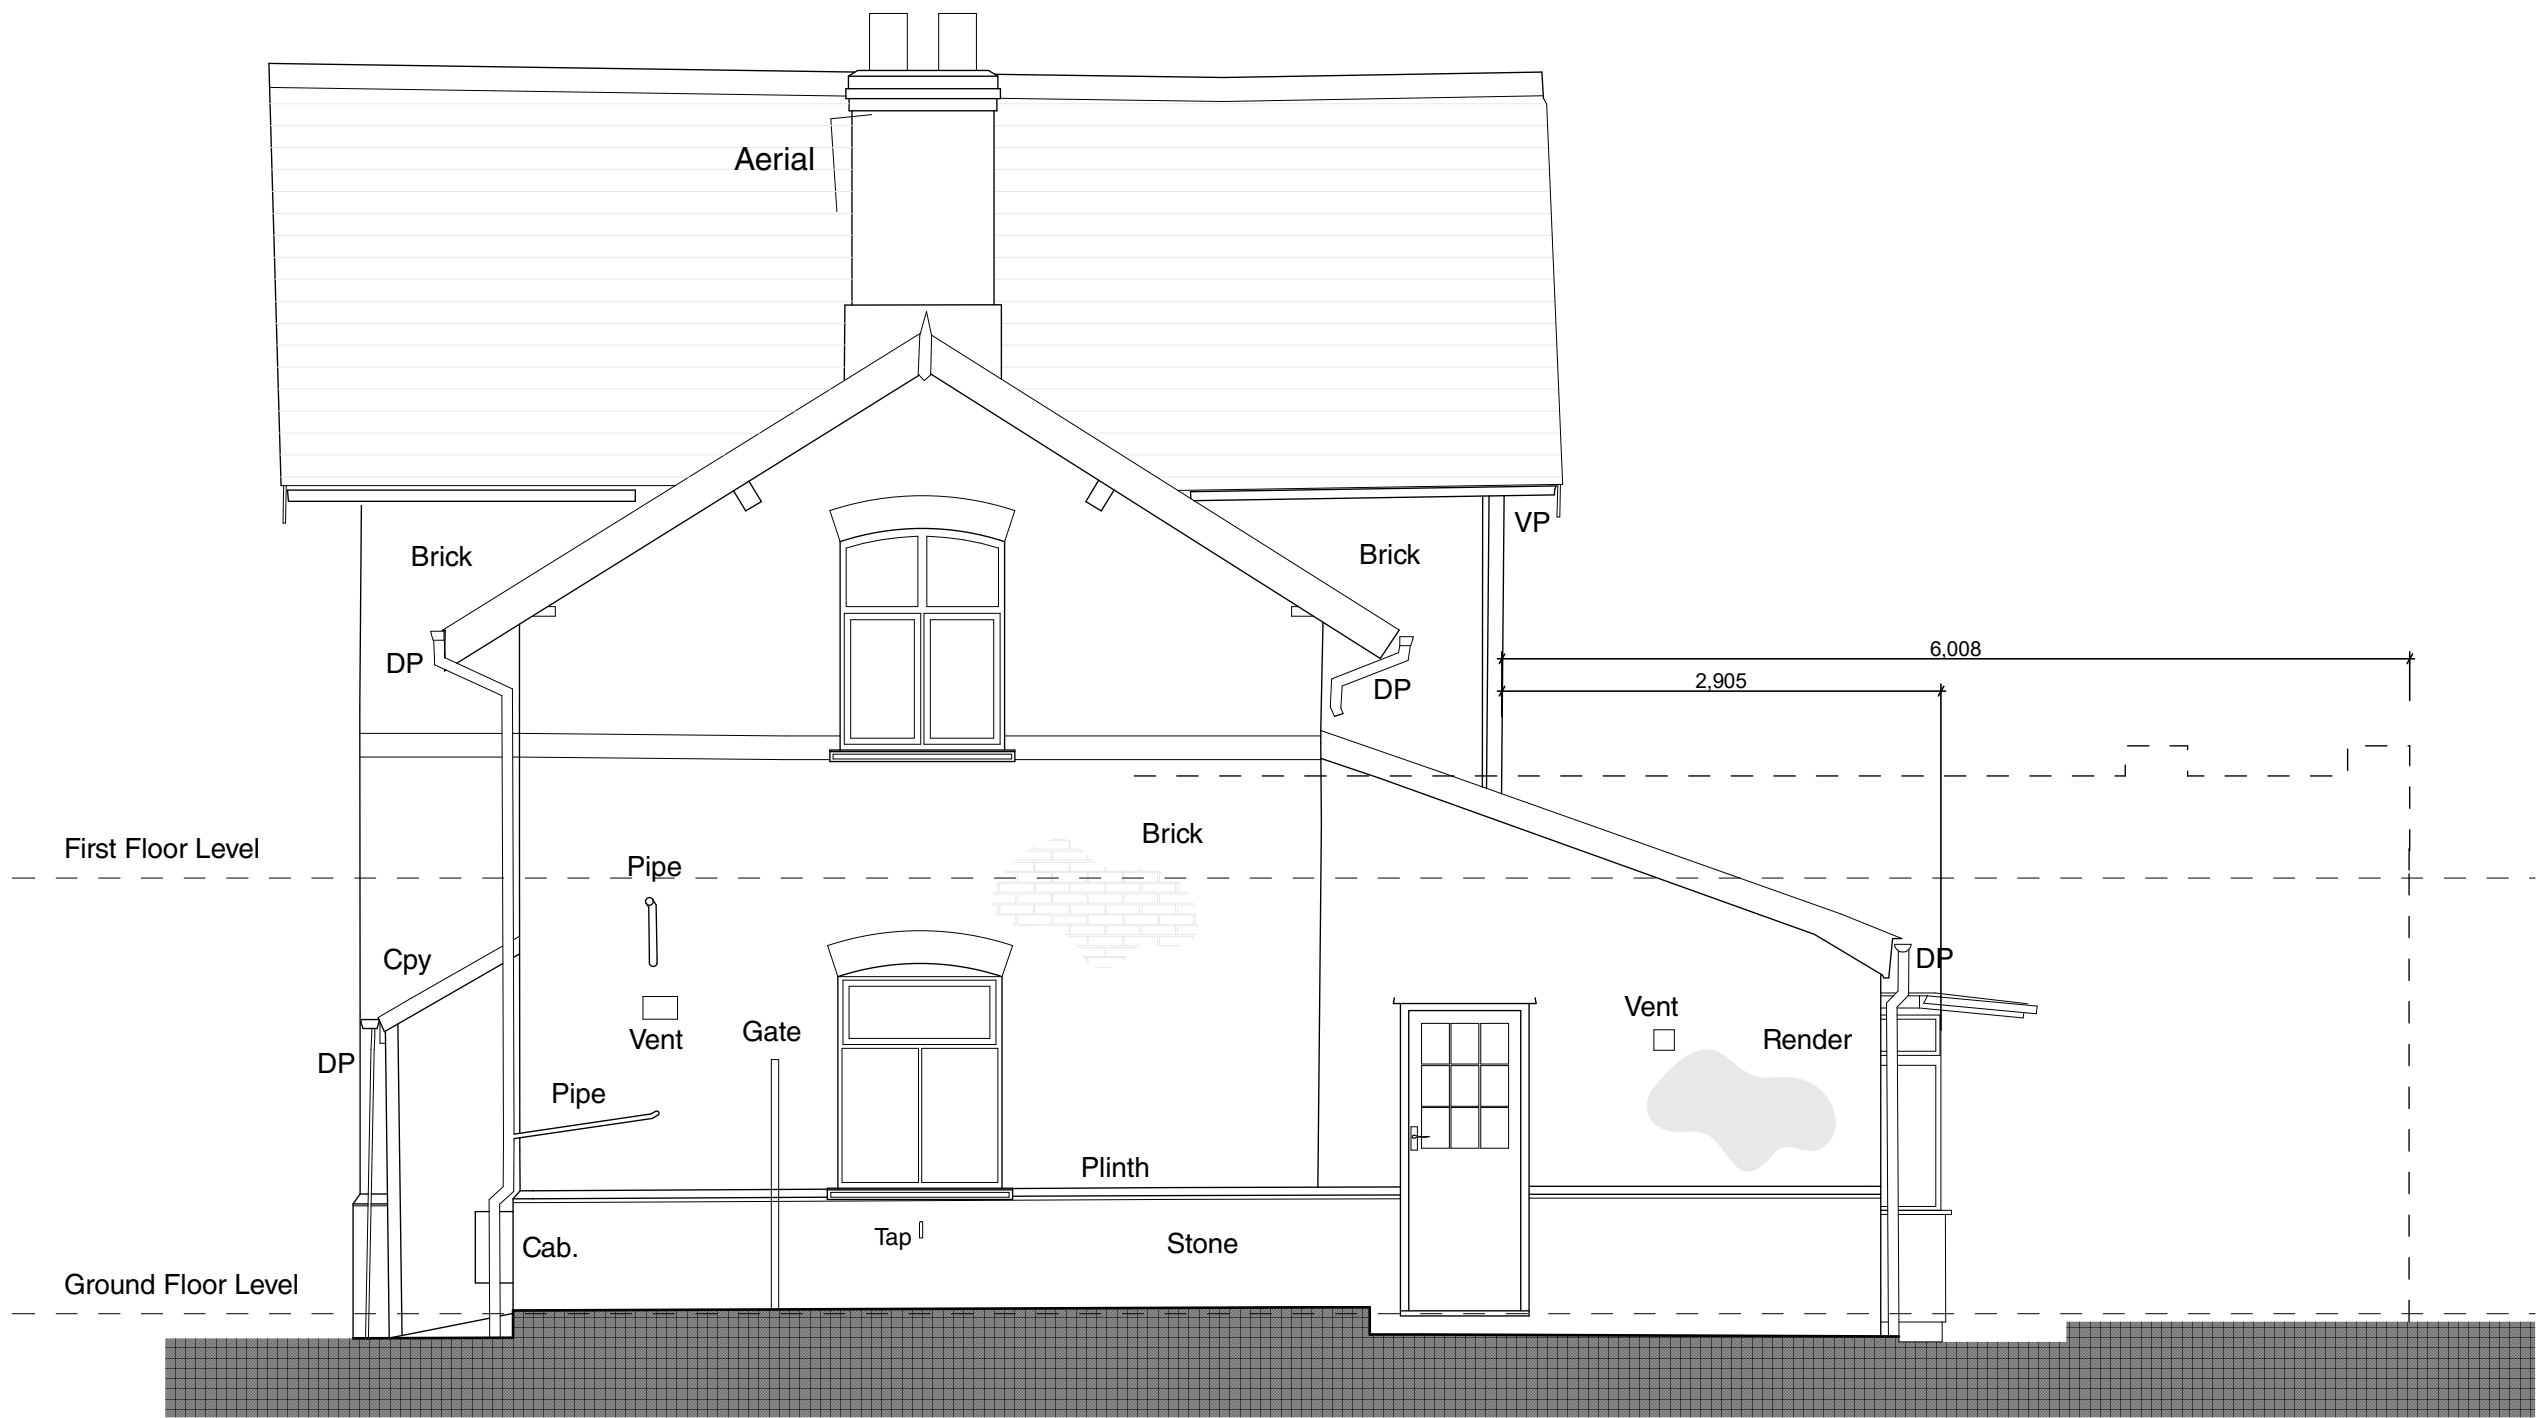

2
Datum 158.00m



Legends & Notes:

P01	03.06.23	Issued for Planning	PMB
Rev	Date	Descriptor	Athr.

Workshop
DESIGN STUDIO

Workshop design studio ltd
Email info@workshopdesignstudio.uk

Project:
9 North Road
Glossop SK13 7AU

Client:
Mr and Mrs Moran

Drawing Title:

Ex. Side (N) Elevation

Scale 1:50 @ A3

(Project number)DWG number_Revision

209 (200) 02

P01