


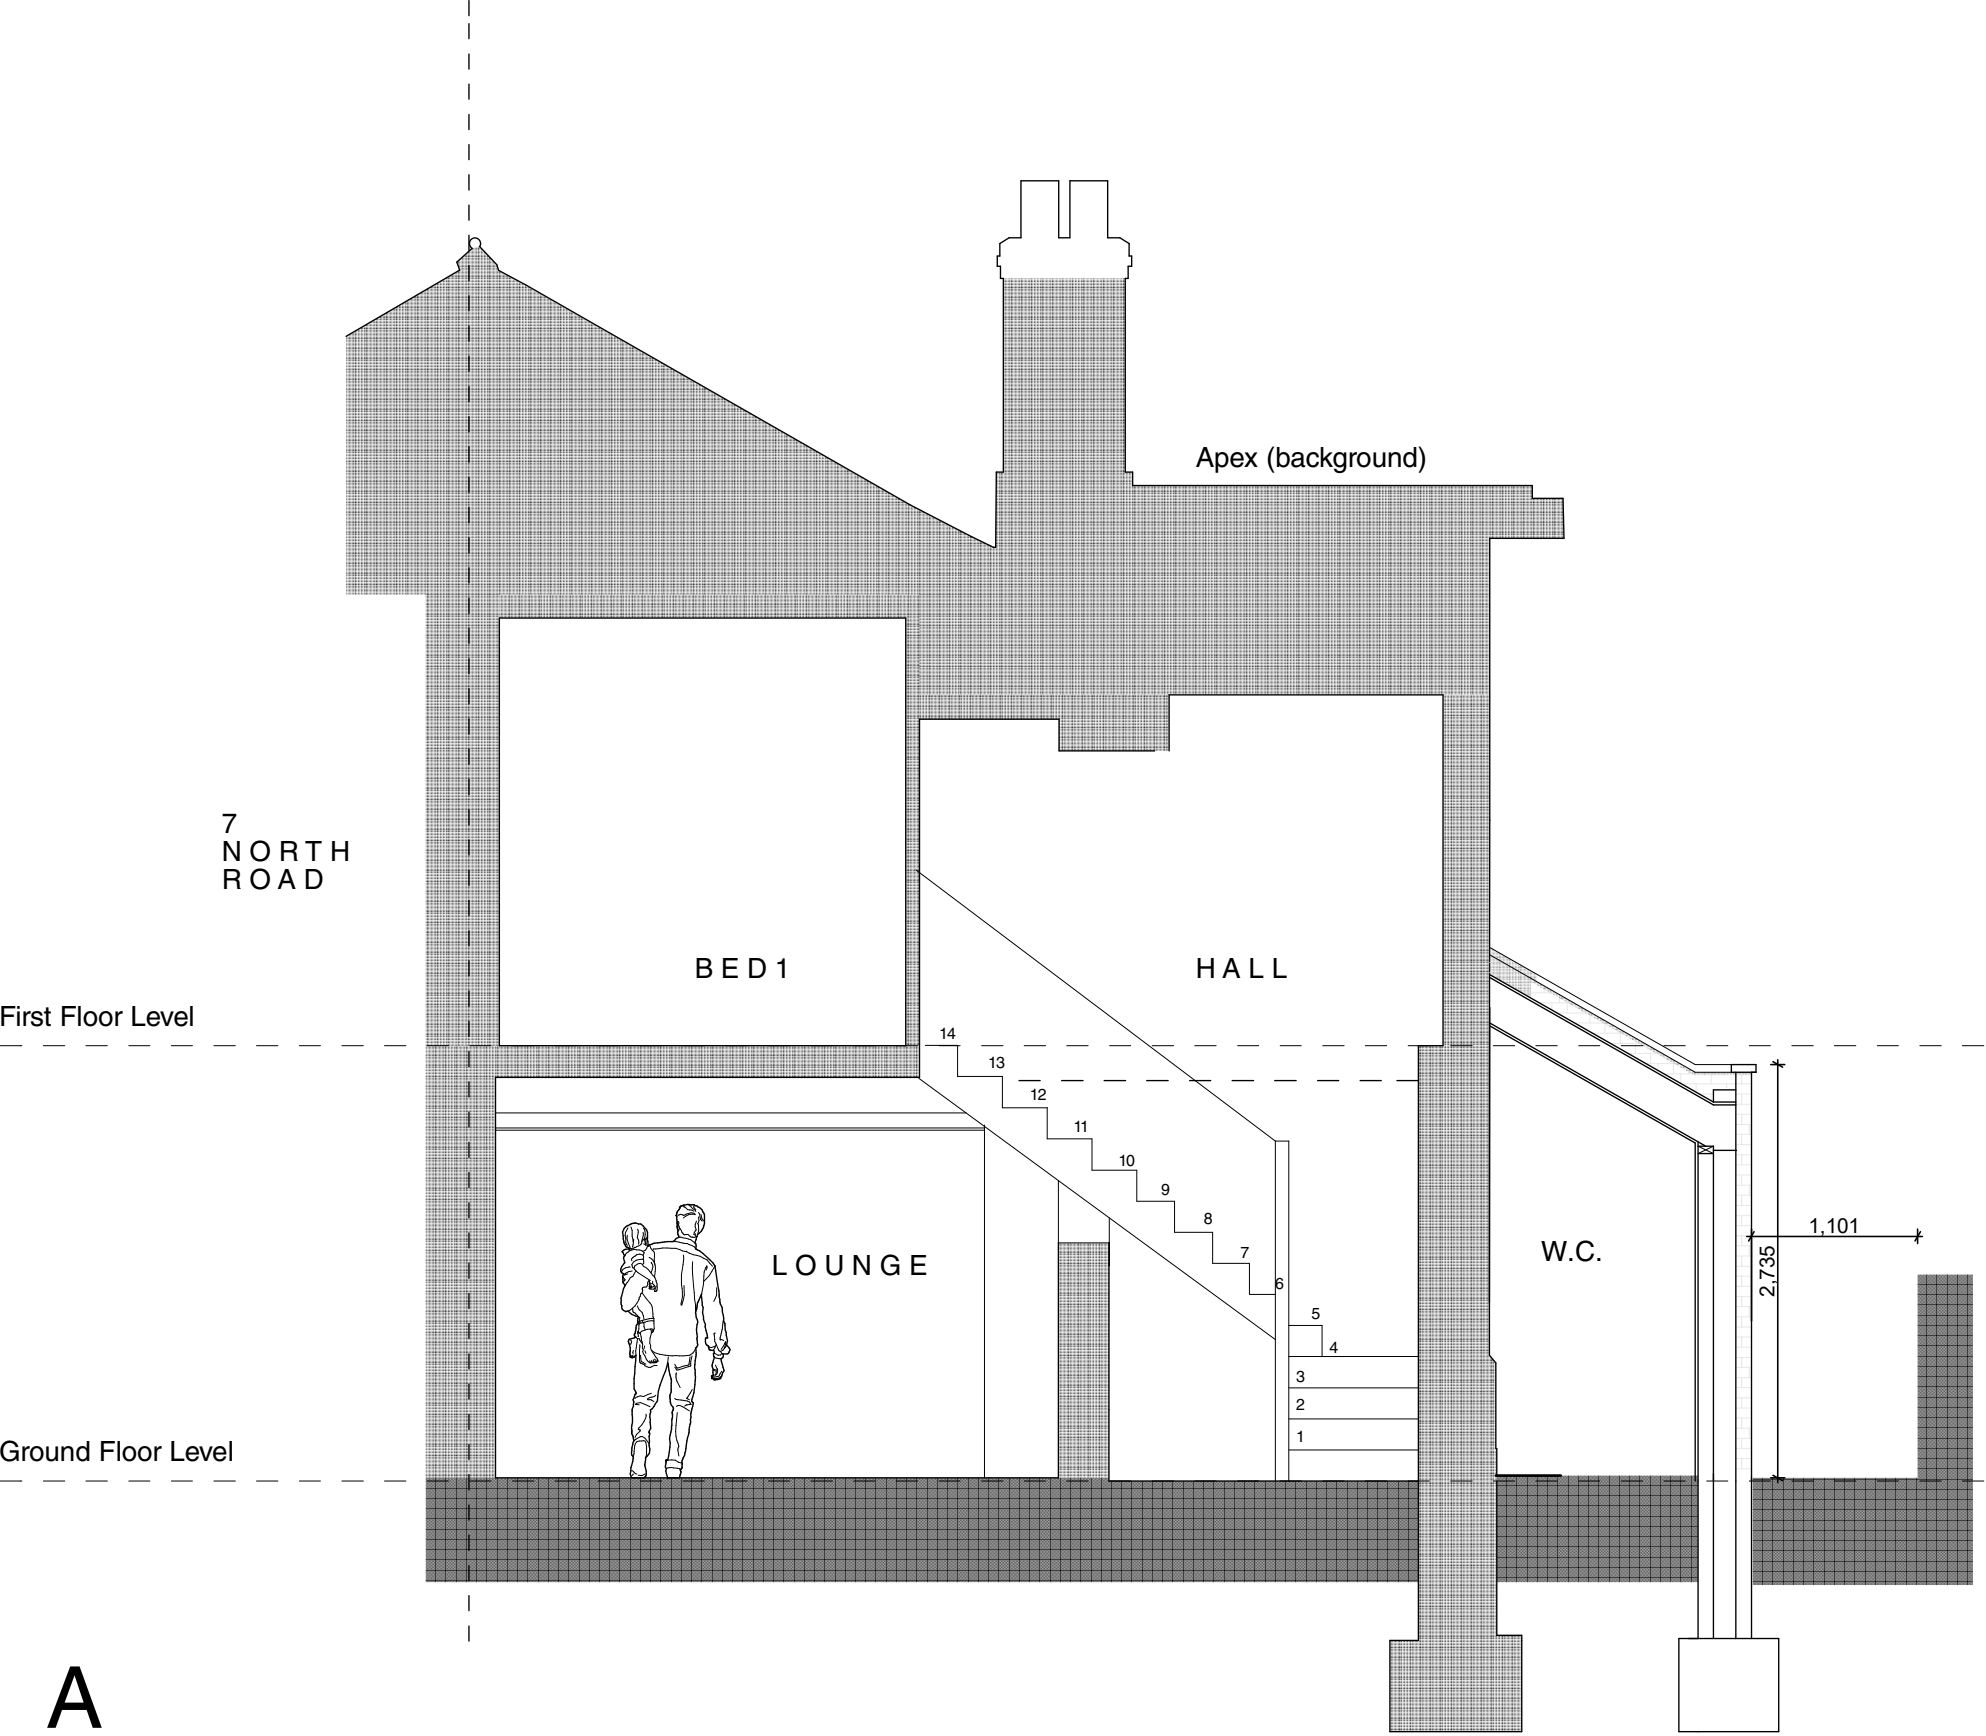

A
Datum 158.00m

Legends & Notes:			
P01	03.06.23	Issued for Planning	PMB
Rev	Date	Descriptor	Athr.
Workshop DESIGN STUDIO			
Workshop design studio ltd Email info@workshopdesignstudio.uk			
Project: 9 North Road Glossop SK13 7AU			
Client: Mr and Mrs Moran			
Drawing Title: Proposed Section A:A			
(Project number)DWG number_Revision 209 (300) 03			