




FRONT ELEVATION



SIDE ELEVATION

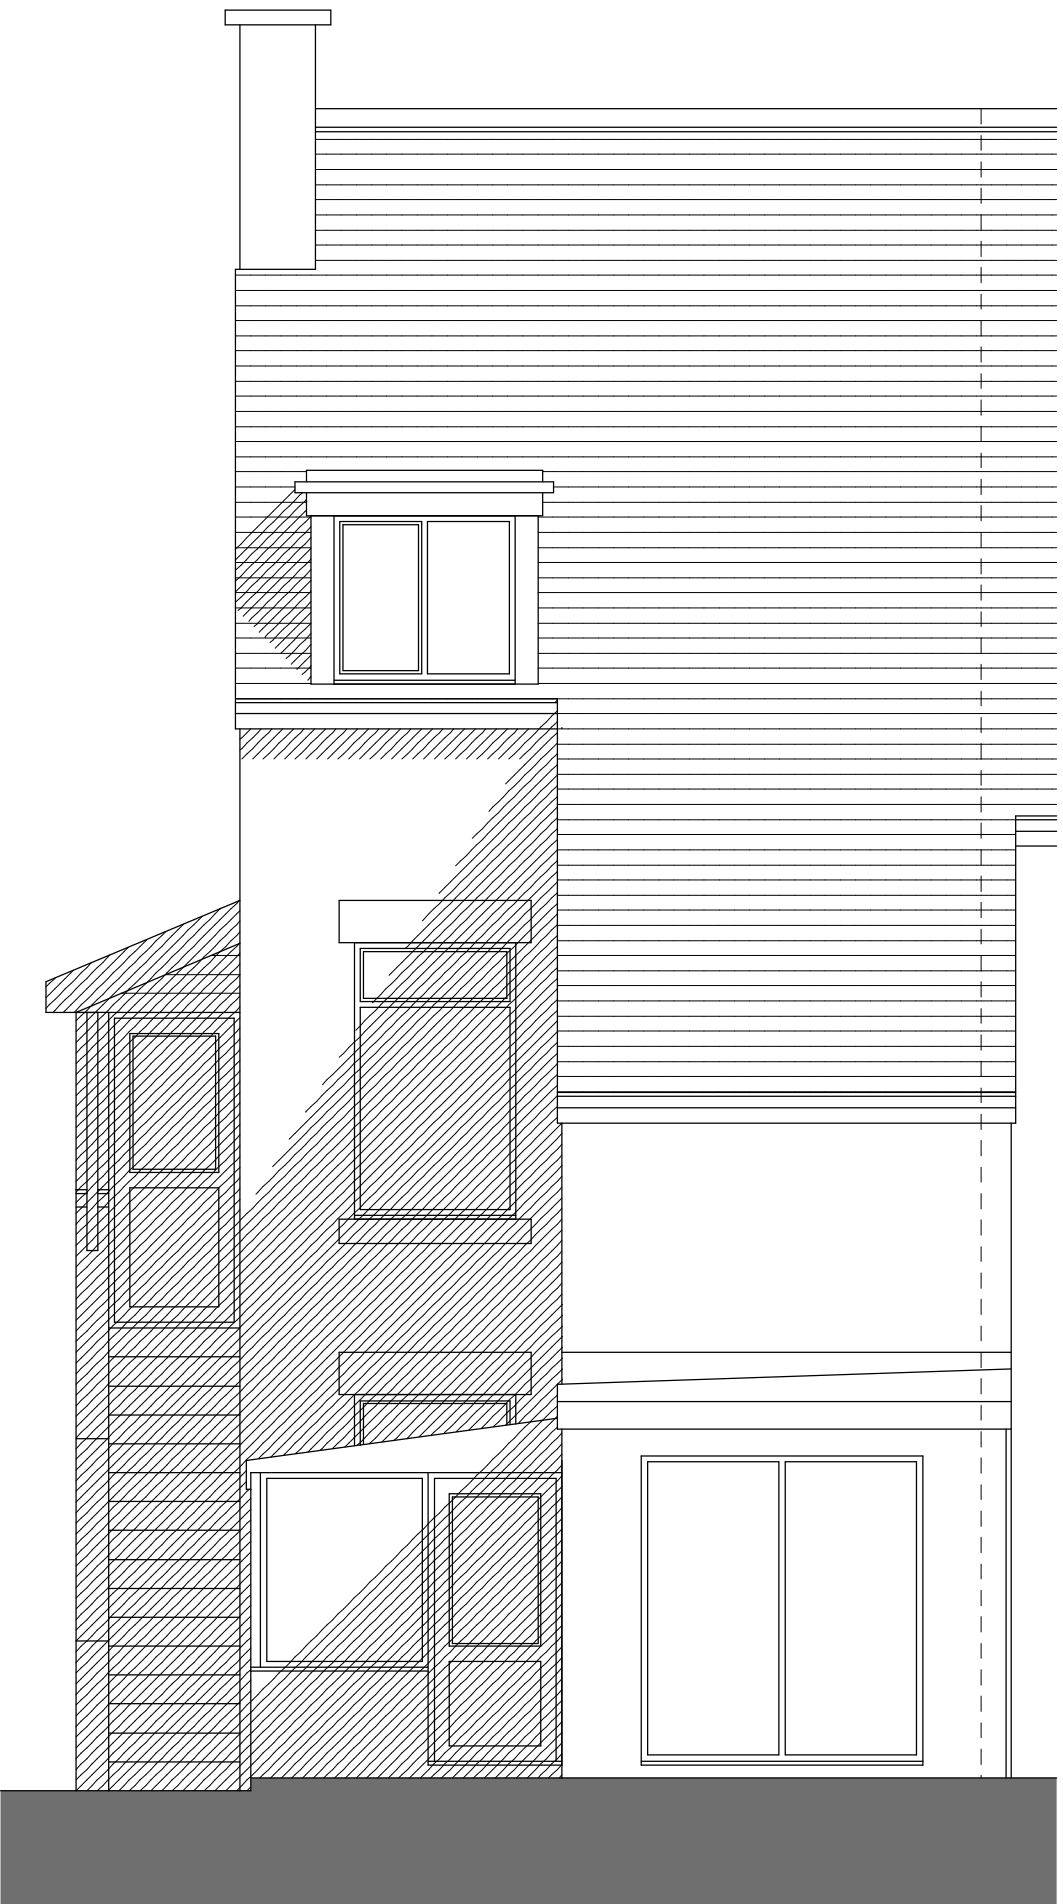

REAR ELEVATION



Design Consultants

Chartered Surveying and Architectural Services
Hallycombs Farm, Red Lane, Sutton, Macclesfield,
Cheshire, SK11 0NA
Tel: 01260 253 500 Mob: 07766 200 209

Clients:	Mr & Mrs Perry		
Job:	Alterations		
Address:	7 Heath Grove Buxton Derbyshire		
Dwg:	Existing Elevations		
Scale:	1:50 @ A1	Date:	13/09/22
Job No:	CSD-2169-02	Revision:	-